

© Copyright: All rights reserved. This drawing must not be reproduced without permission.
Do not scale from this drawing. All dimensions are in millimetres unless otherwise stated.
Any discrepancies should be reported to the Architect.

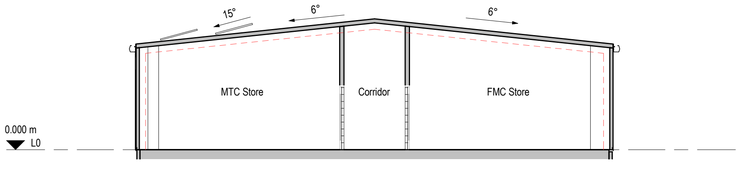

Proposed Section 1

1 : 100

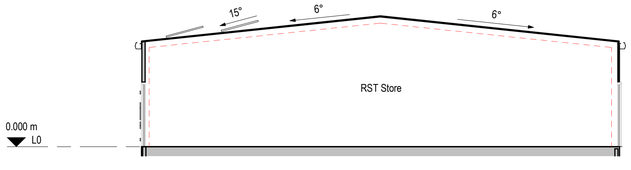


Proposed Section 2

1 : 100



Proposed Section 3

1 : 100

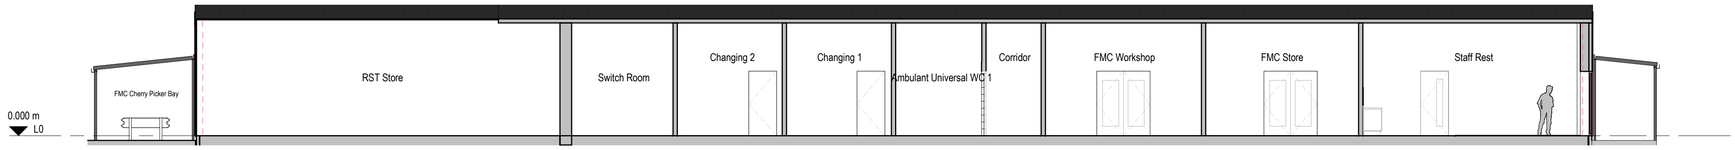

Proposed Section 4

1 : 100



Proposed Sections Key Plan

P05	Roof access proposal updated. Indicative PV layout amended.	18/08/26	MM	MM
P04	Issued for Planning	24/07/26	MM	FW
P03	Updated following design development	26/06/26	MM	FW
P02	For design team meeting	21/05/26	HK	FW
P01	Information for roof supplier	20/05/26	HK	FW

Revision	Description	Date	Drawn	Checked

Halliday Meecham Architects Limited

111 Piccadilly Manchester M1 2HY
+44 (0)161 661 5566

4 Devonshire Street London W1W 5DT
+44 (0)203 440 5175

hma@hallidaymeecham.com
www.hallidaymeecham.com

HALLIDAY MEECHAM ARCHITECTS

Client:	University of Manchester						
Project:	The Limes Reprovision						
Phase/ Location:	Fallowfield Campus - University of Manchester						
Drawing:	Proposed Sections						
Scale @ A1	Scale @ A3	Date:	Drawn:	Checked:	Job No.	Drawing No.	
1:100		20/05/26	HK	FW	5938	00220	
		Scale 0 1m 2m 5m 1:100			Stage / Suitability: Preliminary		Status:
Drawing Ref. 5938-HMA-LIM-ZZ-DR-A-00220							Revision P05