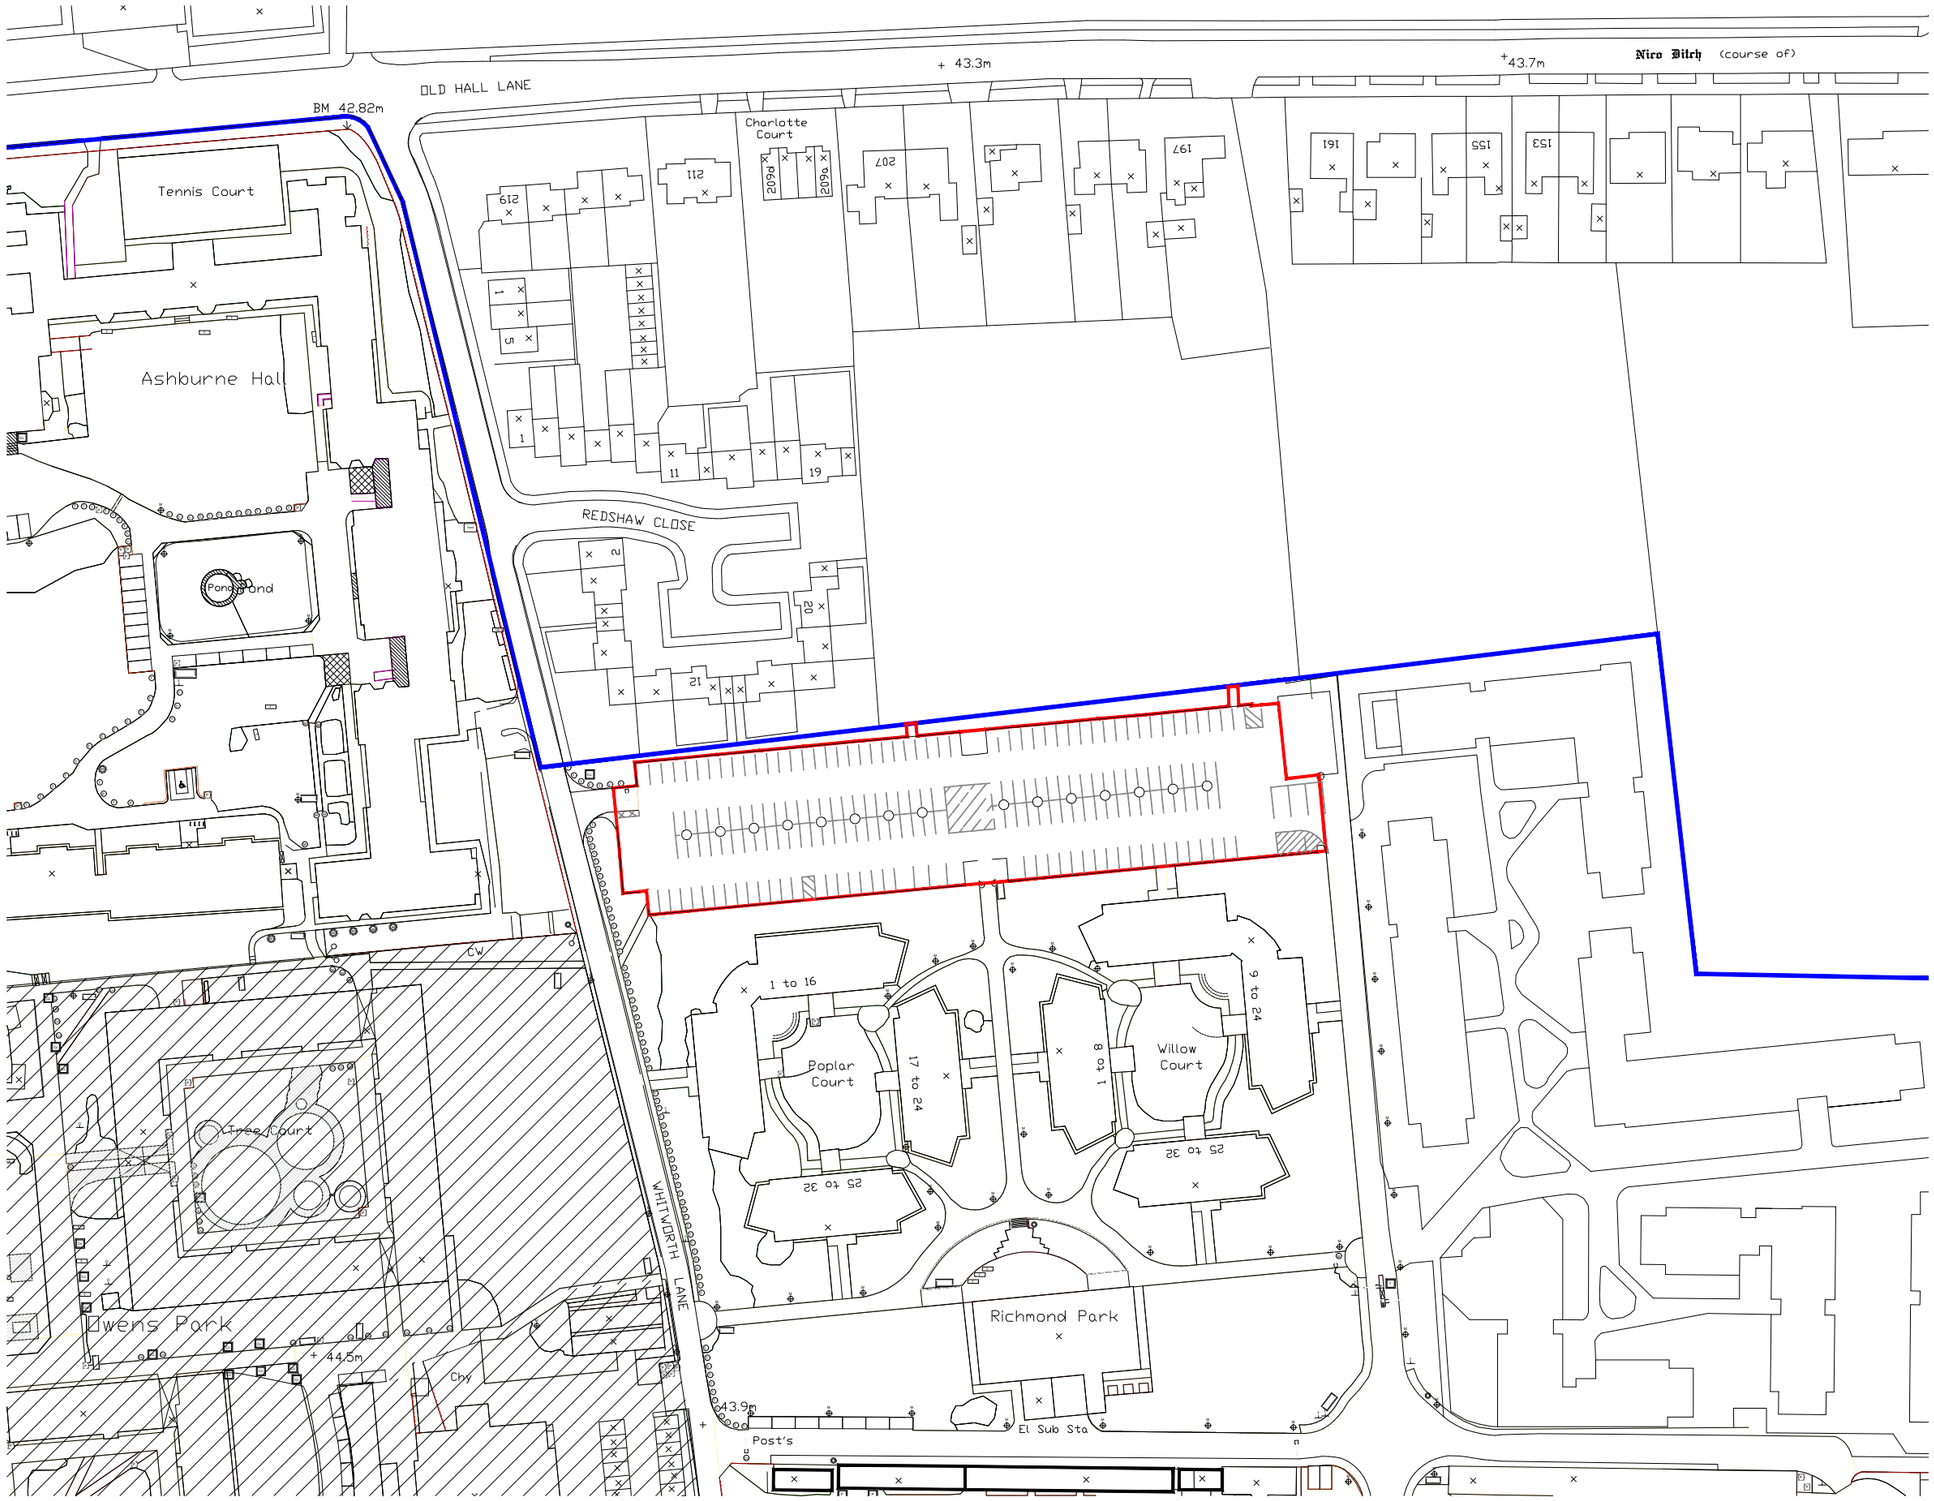


NOTES

1. DO NOT SCALE FROM THIS DRAWING.
2. ALL MEASUREMENTS ARE IN MILLIMETERS UNLESS STATED OTHERWISE.
3. THIS DRAWING IS TO BE READ IN CONJUNCTION WITH THE SPECIFICATION AND ALL RELEVANT ARCHITECTURAL, ELECTRICAL, MECHANICAL AND STRUCTURAL DRAWINGS.
4. © UNIVERSITY OF MANCHESTER. THIS DRAWING MUST NOT BE REPRODUCED WITHOUT PERMISSION.
5. DIRECTORATE OF ESTATES AND FACILITIES TO BE NOTIFIED OF ANY DISCREPANCIES.

Key

- Site Boundary (0.43ha)
- Ownership Boundary
- Adjacent Fallowfield Redevelopment

Rev	Description	By	Chkd	Auth
P3	Updated parking layout. Issued for Planning. 21/07/26	WM	MM	HMA
P2	Scale & red line boundary updated. 16/07/26	WM	MM	HMA
P1	First issue. 25/02/26	MM	MM	HMA

MANCHESTER 1824
The University of Manchester
Directorate of Estates and Facilities
Beyer Building
The University of Manchester
Oxford Road
Manchester
M13 9PL

HALLIDAY MEECHAM ARCHITECTS

Halliday Meecham Architects Limited
111 Piccadilly Manchester M1 2HY
+44 (0)161 661 5566
4 Devonshire Street London W1W 5DT
+44 (0)203 446 9173
hma@hallidaymeecham.com
www.hallidaymeecham.com

Drawing Status: PLANNING

Project: The Limes Reprovision

Building Name | Building No.

Site Name: University of Manchester

Sub Site Name: Fallowfield Campus

Drawing Title: Location Plan

PM	Drawn	Checked	Authorised
KC2	MM	MM	HMA

Scale @ A3	Date	Date	Date
1:1250	25/02/26	25/02/26	25/02/26

Drawing No.: 5938-HMA-LIM-00-DR-A-00001 | Revision: P3

Original Drawing Paper Size 297mm x 420mm

Plot Stamp: G:\5938\05938 Limes Reprovision\1-WIP\BIM\Location Plan.dwg