
THE COPYRIGHT OF THIS DRAWING IS HELD BY TeDS (ELECTRICAL) LTD, AND NO REPRODUCTION IS ALLOWED WITHOUT PRIOR WRITTEN AND SIGNED PERMISSION.

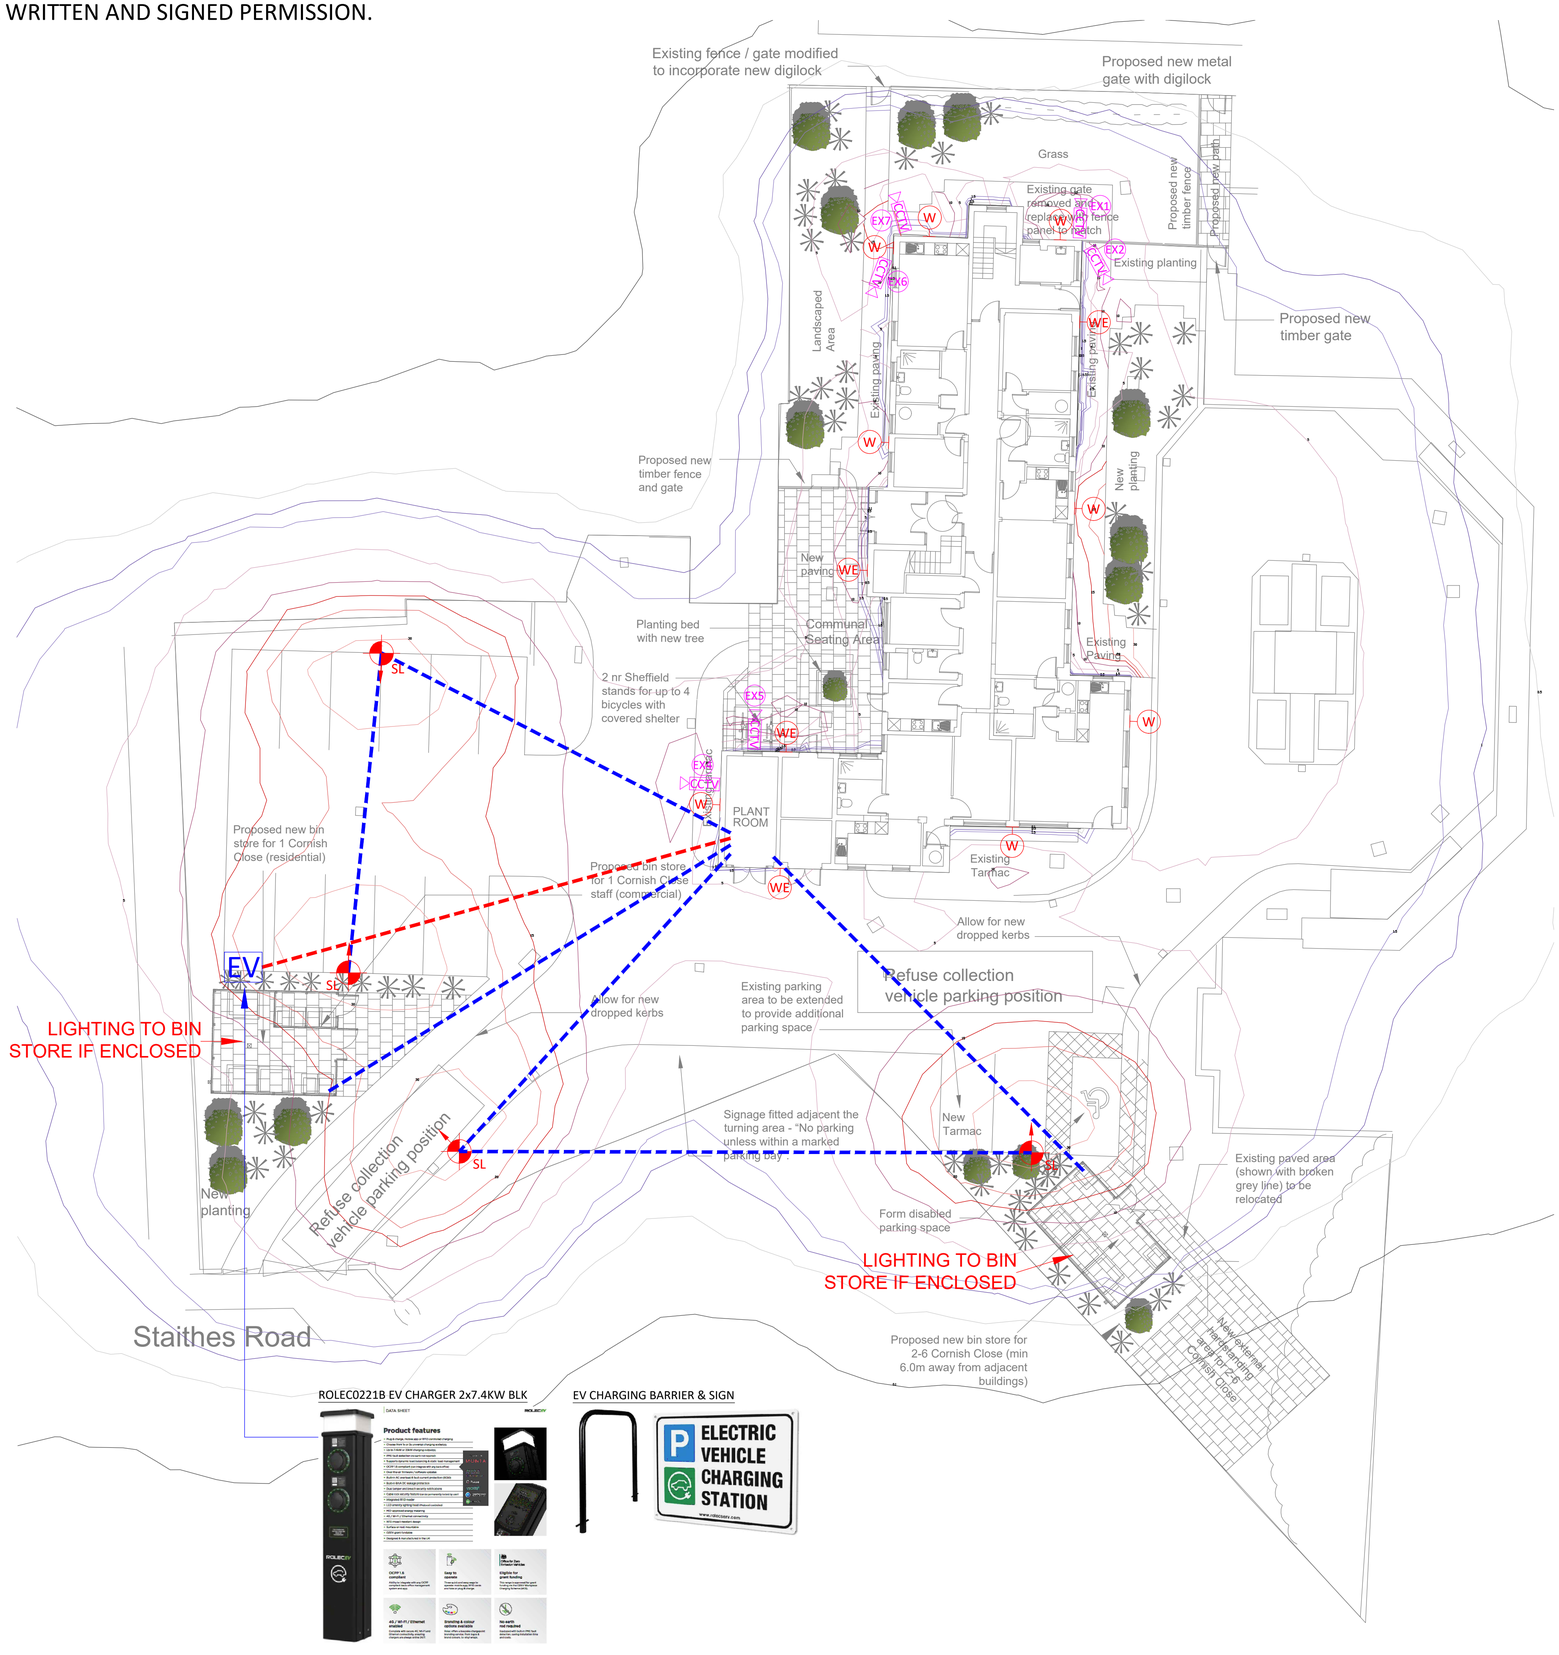


SYMBOL KEY & MATERIALS

SYMBOL	DESCRIPTION	MANUFACTURER / CODE	PICTURE
SL	5M STREET LIGHT C/W INTEGRAL PHOTOCELL	ANSELL GABBRO AGAB1/1/PC	
W	WALL MOUNTED EXTERNAL BULKHEAD C/W INTEGRAL PHOTOCELL	ANSELL AWOLF/MINI/BLK/PC	
WE	AS ABOVE C/W EMERGENCY	ANSELL AWOLF/MINI/BLK/SM3/PC	
EV	TWIN EV CAR CHARGER	ROLEC0221B	
CCTV	EXTERNAL CCTV CAMERA	HIK VISION 4MP IR FIXED TURRET ACUSENSE CAMERA-DS-2CD2346G1-I/SL	

ROLEC0221B EV CHARGER 2x7.4KW BLK

EV CHARGING BARRIER & SIGN

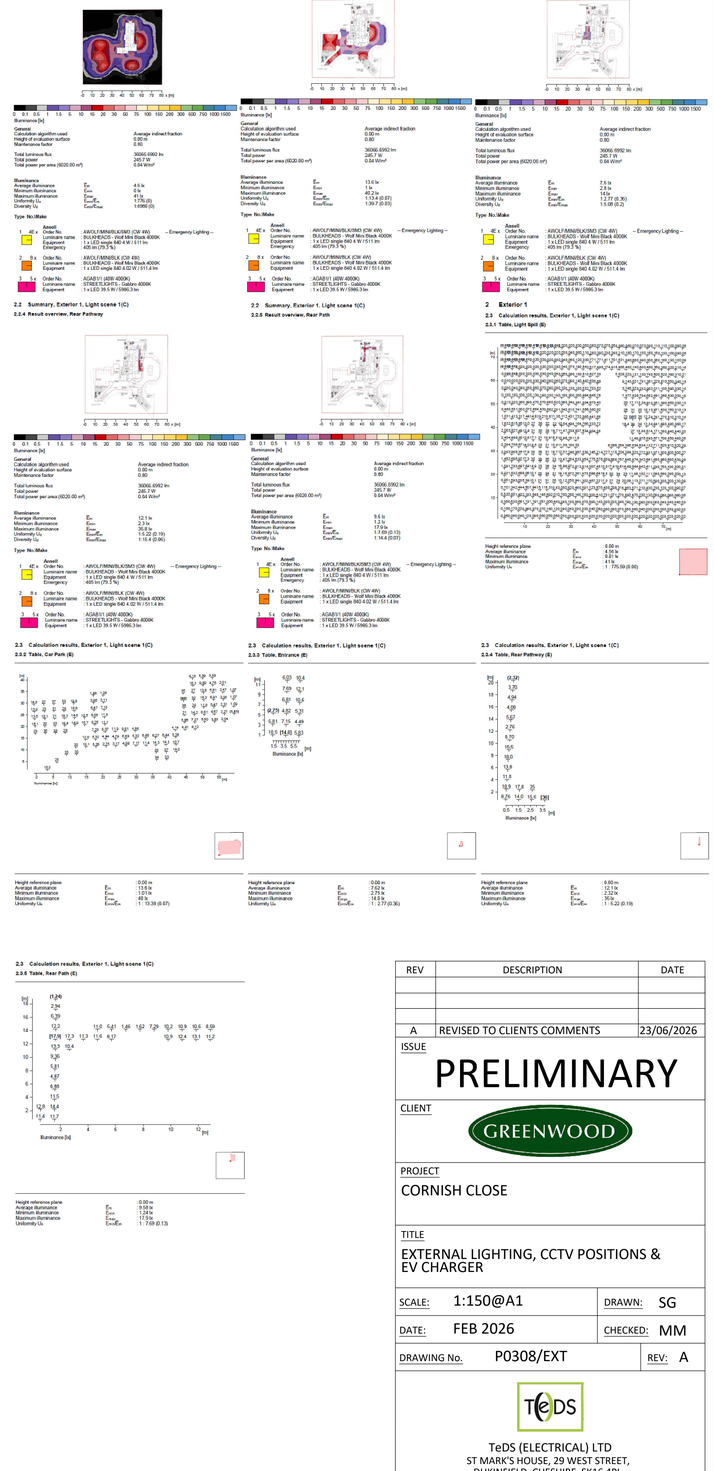

REV	DESCRIPTION	DATE
A	REVISED TO CLIENTS COMMENTS	23/06/2026

ISSUE

PRELIMINARY

CLIENT

GREENWOOD

PROJECT

CORNISH CLOSE

TITLE

EXTERNAL LIGHTING, CCTV POSITIONS & EV CHARGER

SCALE:	1:150@A1	DRAWN:	SG
DATE:	FEB 2026	CHECKED:	MM
DRAWING No.	P0308/EXT	REV:	A

TeDS (ELECTRICAL) LTD
ST MARK'S HOUSE, 29 WEST STREET,
DUKINFIELD, CHESHIRE, SK16 4PL
TEL: 0161 330 7506 EMAIL : design@tedsltd.co.uk