

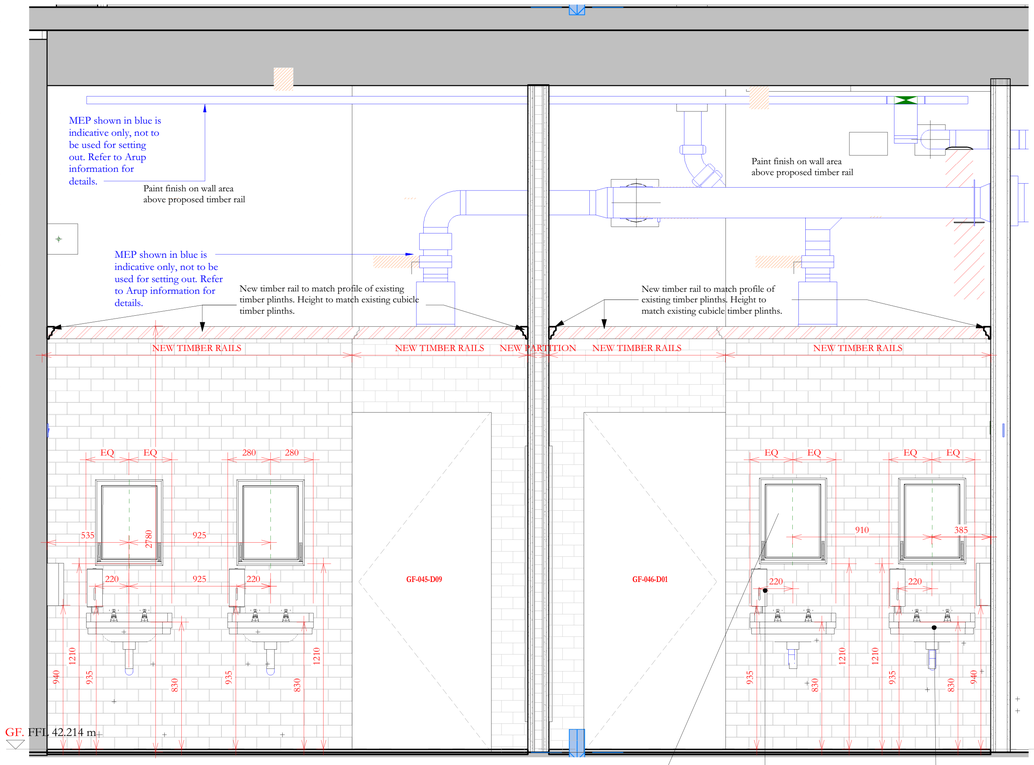



**A** **Ground Floor Heritage Toilets El-A**
Scale: 1 : 20

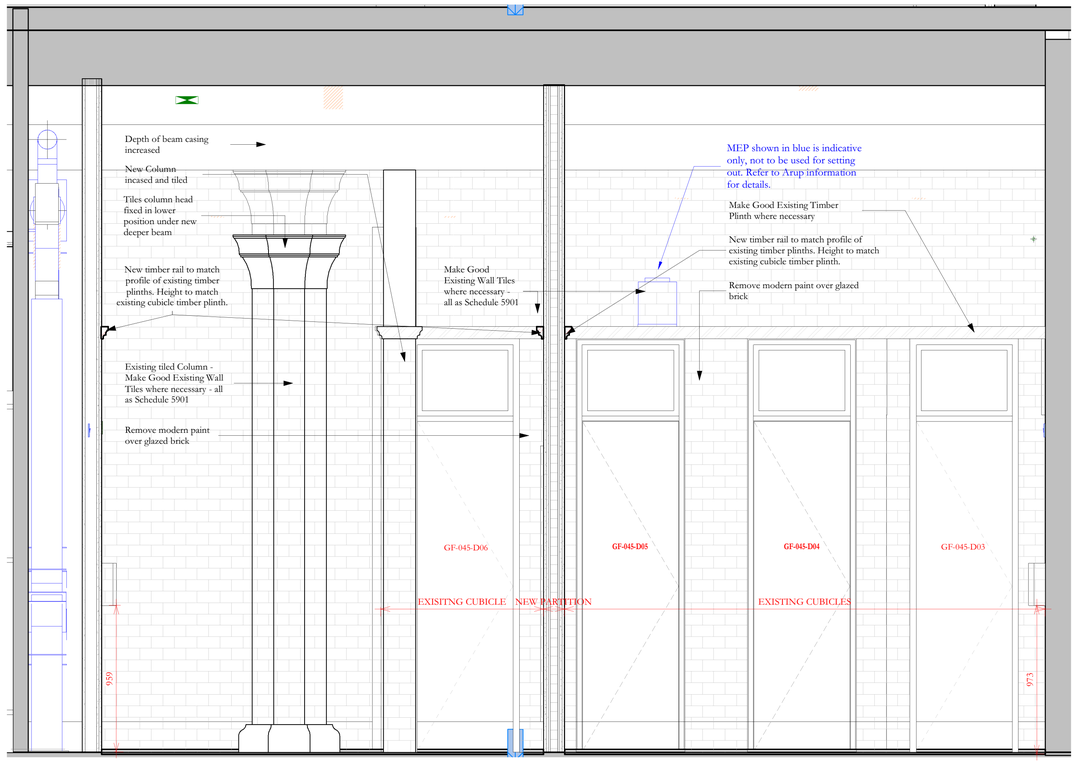


**B** **Ground Floor Heritage Toilets El-B**
Scale: 1 : 20

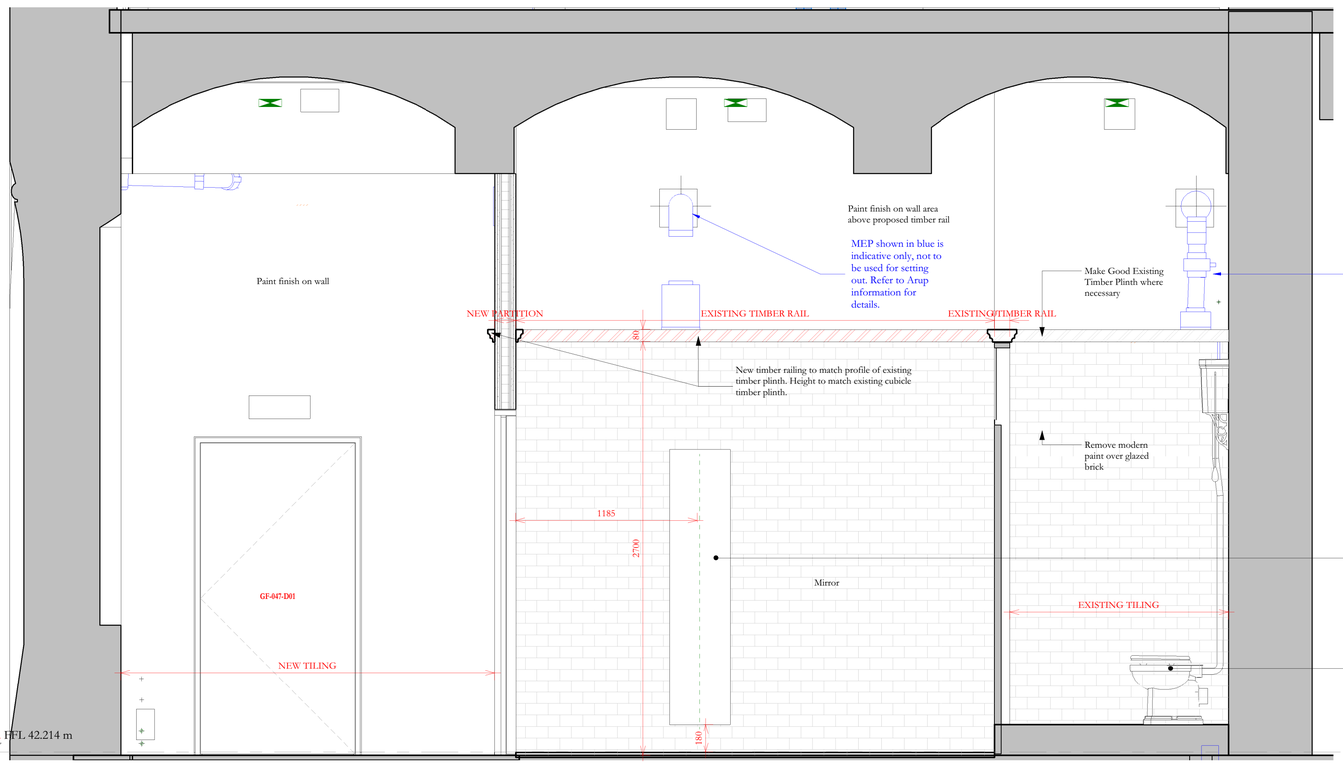


**C** **Ground Floor Heritage Toilets El-C**
Scale: 1 : 20

Mirror with Shelf NBS N13/438A

Surface mounted Soap dispenser NBS N13/458A

Refurbished Heritage Wash Basin NBS N13/335E

**Scale Bars** to be used as guidance only - refer to sheet size below

| | | | | | | | |
|---|---|---|---|---|---|---|---|
| 1:100 | mm | 1000 | 3000 | 5000 | 7000 | | |
| 1:200 | mm | 5000 | 8000 | 12000 | 16000 | | |
| 1:500 | M | 5 | 15 | 25 | 35 | | |
| 1:1250 | M | 10 | 30 | 50 | 70 | 90 | |


**Notes:**
Drawings are based on survey data and may not accurately represent what is physically present.
Do not scale from this drawing. All dimensions are to be verified on site before proceeding with the work.
All dimensions are in millimeters unless noted otherwise.
Purcell shall be notified in writing of any discrepancies.

**Key Plan**

General Notes:
1. This drawing is for Construction and shall be read in conjunction with all other relevant drawings and documents.
2. Information is based on Revit model:-
OTH-PUR-ZZ-ZZ-M3D-A-0009
3. Setting out to be determined in advance of installation and agreed with Architect on site. For tiling installation, including setting out, movement joints, etc. refer to NBS Specification M40 OTH-PUR-TH-ZZ-SPE-A-5924. In particular, allow for movement joints to perimeter of full room, to vertical corners and at thresholds between different floor finishes.
4. All proprietary products to be used strictly in accordance with the manufacturer's specification and details.
5. Please refer to drawings OTH-PUR-TH-ZZ-DWG-A-8147 to 8151 for core detailed areas.
6. All drawings to be read in conjunction with the relevant NBS specifications:
M10 - OTH-PUR-TH-ZZ-SPE-A-5918
M40 - OTH-PUR-TH-ZZ-SPE-A-5924
M41 - OTH-PUR-TH-ZZ-SPE-A-5930
7. For repairs to thresholds & existing fabric refer to Internal Repair Schedules.
8. This drawing is to be referred to for tiling package only.

PRINCIPLES
1. Dado panel made up of equal height courses in a random bond to minimise number of cut tiles.
2. Full tiles to be set from edges or ends of walls with cut tiles lost in the middle of panes.

Blue linework indicates Arup MEP coordination model:
OTH-ARU-TH-22-M3D-B-001 (rev: 04/07/25)
Green linework indicates architectural intent and setting out for wall placed electrical information. Green clouds indicate intended architectural placement. Refer to Arup information for details.

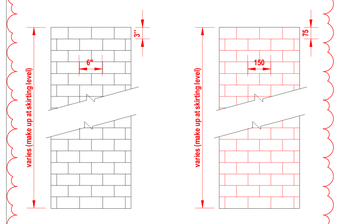


**Heritage WC Wall Tiling - Existing**
Existing cream 6"x3" Victorian tile.

**Heritage WC Wall Tiling - Proposed**
New 150x75 'Victorian White' wall tiling to match existing colour and setting out. Refer to M40/113 in OTH-PUR-TH-ZZ-SPE-A-5924

## Heritage Wall Tiling
1 : 20


| ISSUE | DATE | APPROVED | DRAWN | DESCRIPTION |
|---|---|---|---|---|
| 03 | 04/07/2025 | AD | LT | Issue for Construction |
| 02 | 21/10/2022 | MS | JRC | Minor design amendments to tiling. |
| 01 | 05/10/2022 | MS | JRC | Updated to Lendlease comment |
| - | 03/03/2022 | AB | TJC | First Issue |

OUR TOWN HALL PROJECT

PURCELL

Project Office, Room 308, Town Hall, MANCHESTER M60 2LI
+44 (0) 7970 097 432
www.purcelluk.com

| | |
|---|---|
| PROJECT STATUS | RIBA STAGE 5 |
| CLIENT | Manchester City Council |
| PROJECT | OUR TOWN HALL |
| DRAWING TITLE | GF-045/046/047 & GF-C02h Heritage Toilets Tiling Elevations 1/4 |
| SIZE & SCALE | A1: As indicated |
| DRAWING STATUS | FOR CONSTRUCTION |
| JOB NUMBER | 236959 |
| DRAWING NO. | REV |
| OTH-PUR-TH-GF-DWG-A-8261 | 03 |

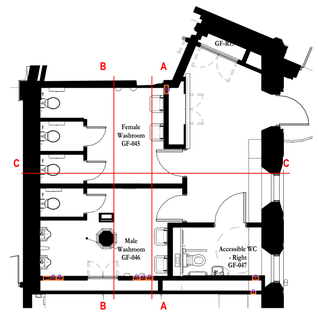


## Key Plan - Heritage Toiliets
1 : 100

© PURCELL 2019. PURCELL ® IS THE TRADING NAME OF PURCELL ARCHITECTURE LTD.