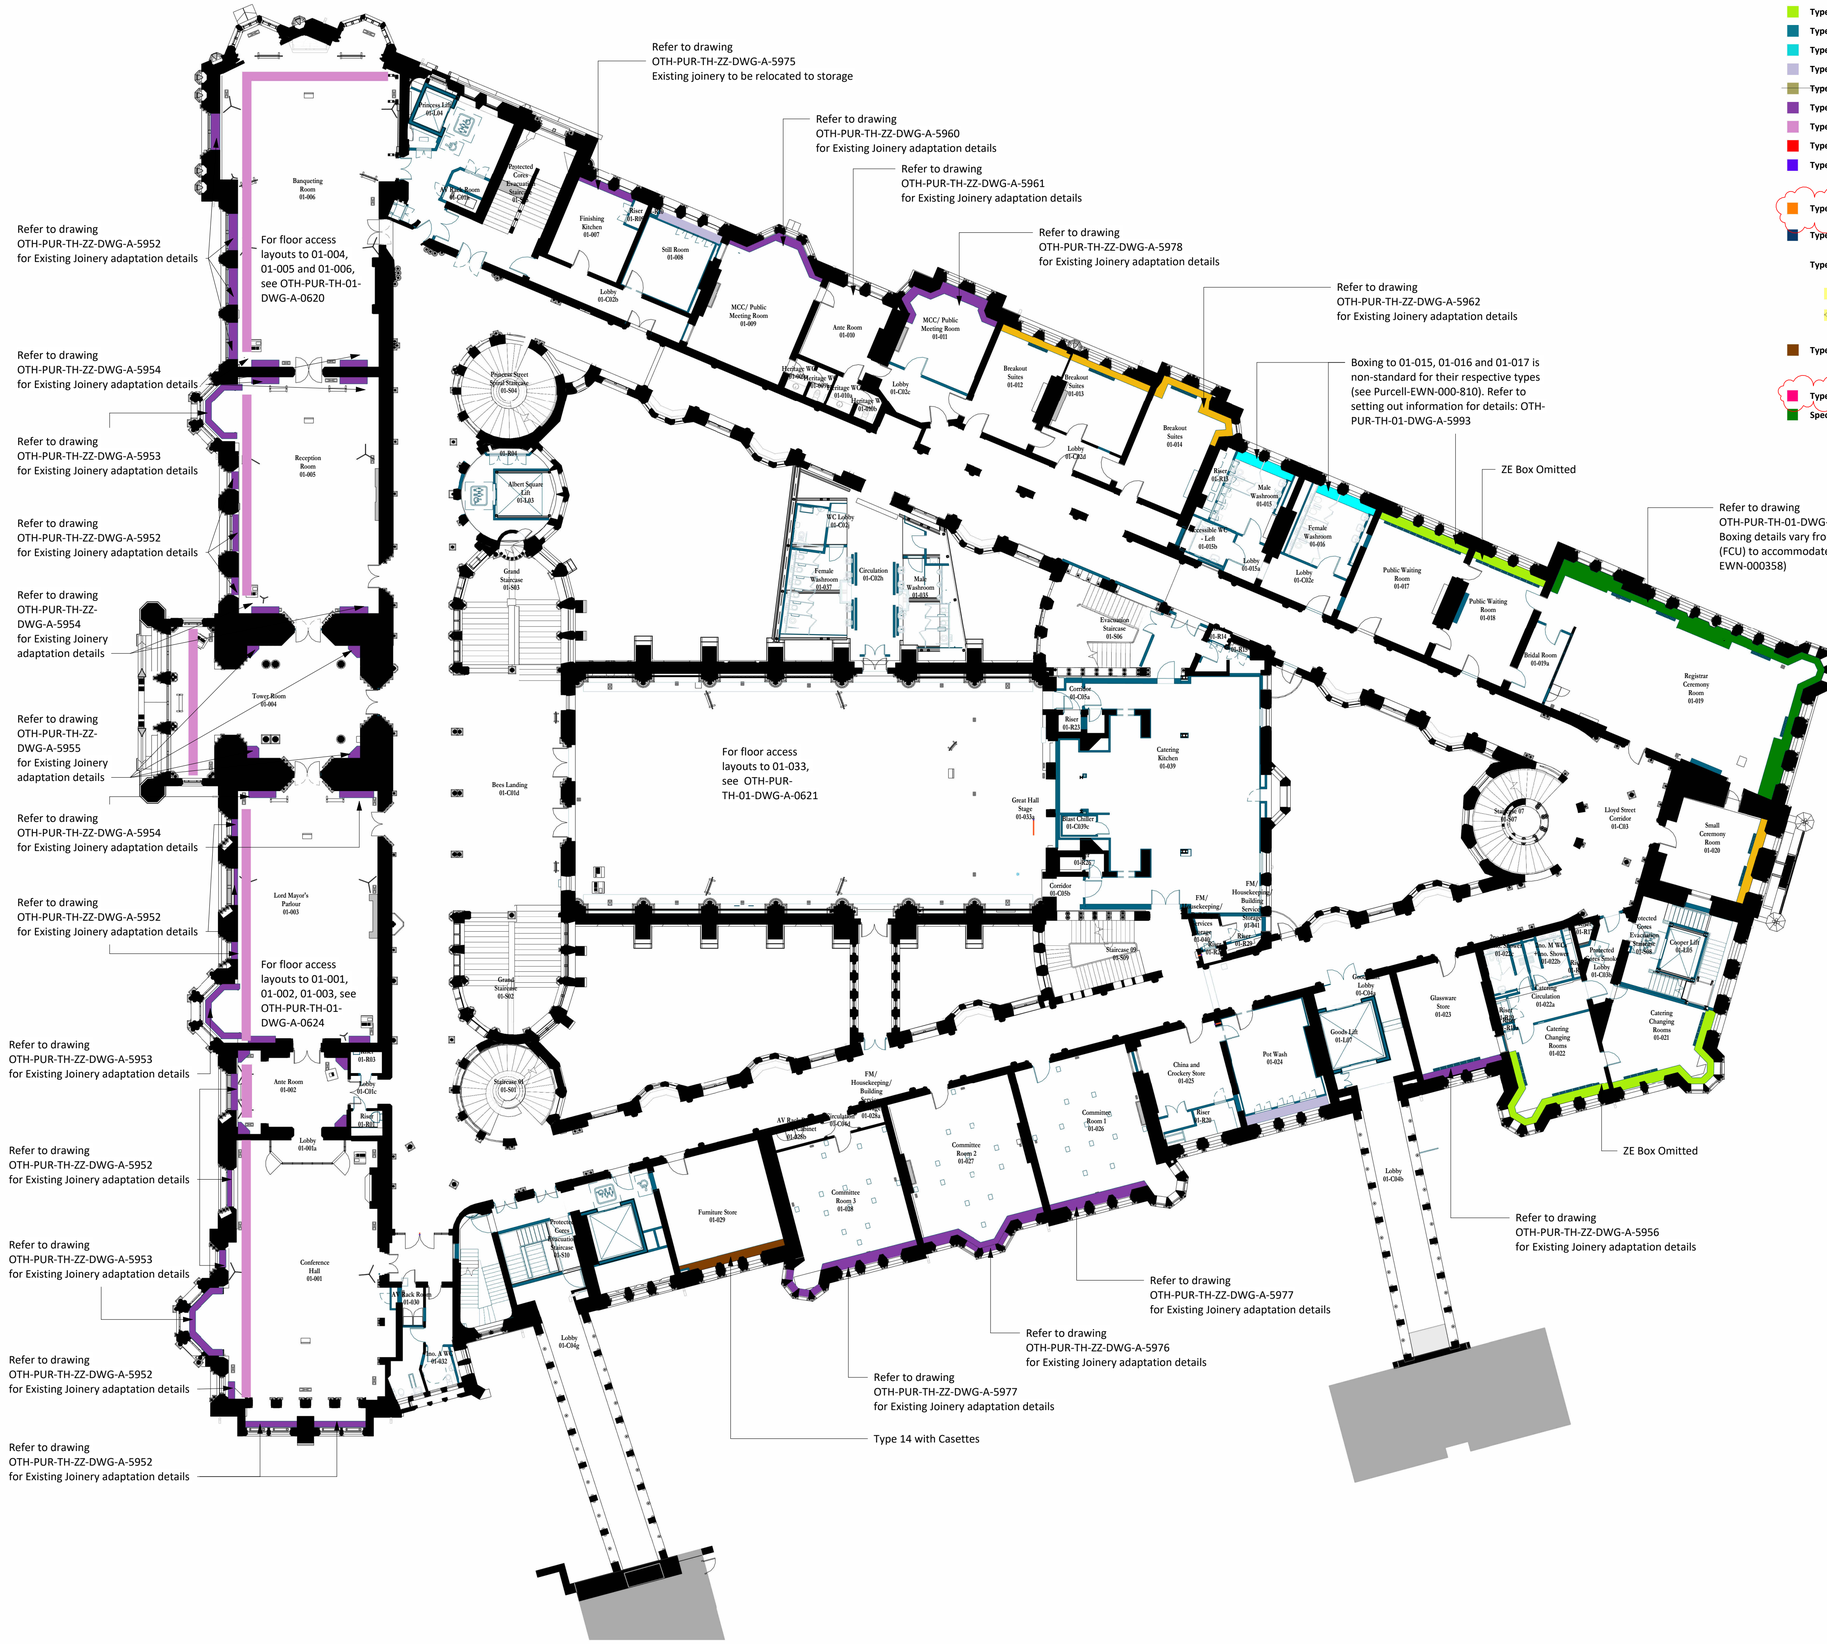


Perimeter Boxing Type Location Level 01
1 : 200

Type 01 - FCU - OTH-PUR-TH-ZZ-DWG-A-5920
Type 02 - Finned Tube - OTH-PUR-TH-ZZ-DWG-A-5921
Type 03 - Level 06, boxing wihin Eaves - OTH-PUR-TH-ZZ-DWG-A-5922
Type 04 - Welfare - OTH-PUR-TH-ZZ-DWG-A-5923
Type 05 - Box-in-Box Kitchen - OTH-PUR-TH-ZZ-DWG-A-5924
Type 06 - ZE Box
Type 07 - Heritage Boxing to be altered - See references on layouts
Type 08 - Heritage Rooms - Services below FFL with trench heaters
Type 09 - Storage Rooms - Unistrut framing only
Type 10 - Heating Pipes fixed on floor or wall - WPC to submit design for services fixing methodology. May wish to continue using unistrut module.
Type 11 - Slimline version of type 1 FCU boxing. See OTH-PUR-TH-GF-DWG-5989 for details.
Type 12 - Boxing to dormer windows on Level 05. See OTH-PUR-TH-05-DWG-A-6410 for details.
Type 13 - Low level skirting boxing detail to suit existing skirting profile type. See OTH-PUR-TH-03-DWG-A-5996 for details.
Type 13a For existing 375mm high skirting
Type 13b For existing 220mm high skirting
Type 14 - Boxing principles based on type 2, but no finned tubes are present and radiators are face-fixed to boxing. See OTH-PUR-TH-ZZ-DWG-A-5327 for details.
Type 15 -Replica Heritage Boxing - OTH-PUR-TH-06-DWG-A-5829
Special - Area of boxings that vary from the standard type. See relevant setting out drawings for details.

Revision 07:
1. Update to Heritage Boxing in room 01-007

Revision 06:
1. Setting out of boxing to ceremony room 01-019 amended to suit MEP design. Type changed to 'special' to reflect that perimeter boxing details vary from the typical type 1 FCU boxing.
2. Layout in 01-014 updated to show heritage desk to be retained in window reveal in accordance with other information (no design change).
3. Areas of boxing to 01-015, 01-016 and 01-017 denoted as being special for their respective types (Purcell-EWN-000-810), with note added to see OTH-PUR-TH-01-DWG-A-5993 for setting out.
4. Trenches omitted from committee rooms 01-026, 01-027 and 01-028, and revised design of heritage boxing included to suit revised MEP (Purcell-EWN-000524).
5. Floor access drawing references added
6. ZE Boxes omitted

Scale Bars to be used as guidance only - refer to sheet size below

1:100	mm	1000		3000		5000		7000
1:200	mm	5000		8000		12000		16000
1:500	M	5		15		25		35
1:1250	M	10		30		50		70		90

Notes:
Drawings are based on survey data and may not accurately represent what is physically present.
Do not scale from this drawing. All dimensions are to be verified on site before proceeding with the work.
All dimensions are in millimeters unless noted otherwise.
Purcell shall be notified in writing of any discrepancies.

Key Plan

To be read in conjunction with New Perimeter Boxing Type Details:
- OTH-PUR-TH-ZZ-DWG-A-5920
- OTH-PUR-TH-ZZ-DWG-A-5921
- OTH-PUR-TH-ZZ-DWG-A-5922
- OTH-PUR-TH-ZZ-DWG-A-5923
- OTH-PUR-TH-ZZ-DWG-A-5924

and Schedule:
- OTH-PUR-TH-ZZ-SCH-A-5919

These drawings illustrate the locations of boxing types and are not to be used to calculate the dimensions of perimeter boxings. They are based on ARUP schedule:
- OTH-ARU-TH-ZZ-SCH-A-0011

To be read in conjuction with New Perimeter Boxing Setting Out:
- OTH-PUR-TH-ZZ-DWG-A-5989
- OTH-PUR-TH-ZZ-DWG-A-5990
- OTH-PUR-TH-ZZ-DWG-A-5991
- OTH-PUR-TH-ZZ-DWG-A-5992
- OTH-PUR-TH-ZZ-DWG-A-5993
- OTH-PUR-TH-ZZ-DWG-A-5994
- OTH-PUR-TH-ZZ-DWG-A-5995
- OTH-PUR-TH-ZZ-DWG-A-5996 (includes type 13a and b details)
- OTH-PUR-TH-ZZ-DWG-A-5997
- OTH-PUR-TH-ZZ-DWG-A-5998
- OTH-PUR-TH-ZZ-DWG-A-5999
- OTH-PUR-TH-03-DWG-5326

For Services below FFL with Trench Heaters refer to:
- OTH-PUR-TH-ZZ-DWG-A-0620
- OTH-PUR-TH-ZZ-DWG-A-0621

To be read in conjuction with Heritage Boxing Alteration Details:
- OTH-PUR-TH-ZZ-DWG-A-5950
- OTH-PUR-TH-ZZ-DWG-A-5951
- OTH-PUR-TH-ZZ-DWG-A-5952
- OTH-PUR-TH-ZZ-DWG-A-5953
- OTH-PUR-TH-ZZ-DWG-A-5954
- OTH-PUR-TH-ZZ-DWG-A-5955
- OTH-PUR-TH-ZZ-DWG-A-5956
- OTH-PUR-TH-ZZ-DWG-A-5957
- OTH-PUR-TH-ZZ-DWG-A-5958
- OTH-PUR-TH-ZZ-DWG-A-5960
- OTH-PUR-TH-ZZ-DWG-A-5961
- OTH-PUR-TH-ZZ-DWG-A-5962
- OTH-PUR-TH-ZZ-DWG-A-5963
- OTH-PUR-TH-ZZ-DWG-A-5964
- OTH-PUR-TH-ZZ-DWG-A-5966
- OTH-PUR-TH-ZZ-DWG-A-5967
- OTH-PUR-TH-ZZ-DWG-A-5968
- OTH-PUR-TH-ZZ-DWG-A-5973
- OTH-PUR-TH-ZZ-DWG-A-5974
- OTH-PUR-TH-ZZ-DWG-A-5975
- OTH-PUR-TH-ZZ-DWG-A-5976
- OTH-PUR-TH-ZZ-DWG-A-5977
- OTH-PUR-TH-ZZ-DWG-A-5978

ISSUE	DATE	APPROVED	DRAWN	DESCRIPTION
08	28/10/2025	RS	JBA	Legend references update to suit new drawings
07	20/12/2024	AD	JBA	Update to Heritage Boxing
06	16/08/2024	AD	JBA	Update to Perimeter Boxing following Additional Works PURCELL-EWN-1215
05	21/10/2022	AH	AH	Key Amended
04	29/10/2021	DW	AH	Updated for Tender
03	06/08/2021	RB	MP	Updated for Tender
02	30/10/2020	RB	MP	Updated for Tender

OUR TOWN HALL PROJECT
PURCELL
Project Office, Room 308, Town Hall, MANCHESTER M60 2L1
+44 (0) 7970 097 432
www.purcelluk.com

PROJECT STATUS	RIBA STAGE 5
CLIENT	Manchester City Council
PROJECT	OUR TOWN HALL
DRAWING TITLE	Perimeter Boxing Type Location Level 01
SIZE & SCALE	A1: 1 : 200
DRAWING STATUS	FOR CONSTRUCTION
JOB NUMBER	236959
DRAWING NO.	OTH-PUR-TH-01-DWG-A-0602
REV	08

© PURCELL 2019. PURCELL ® IS THE TRADING NAME OF PURCELL ARCHITECTURE LTD.

28/10/2025 13:37:08