
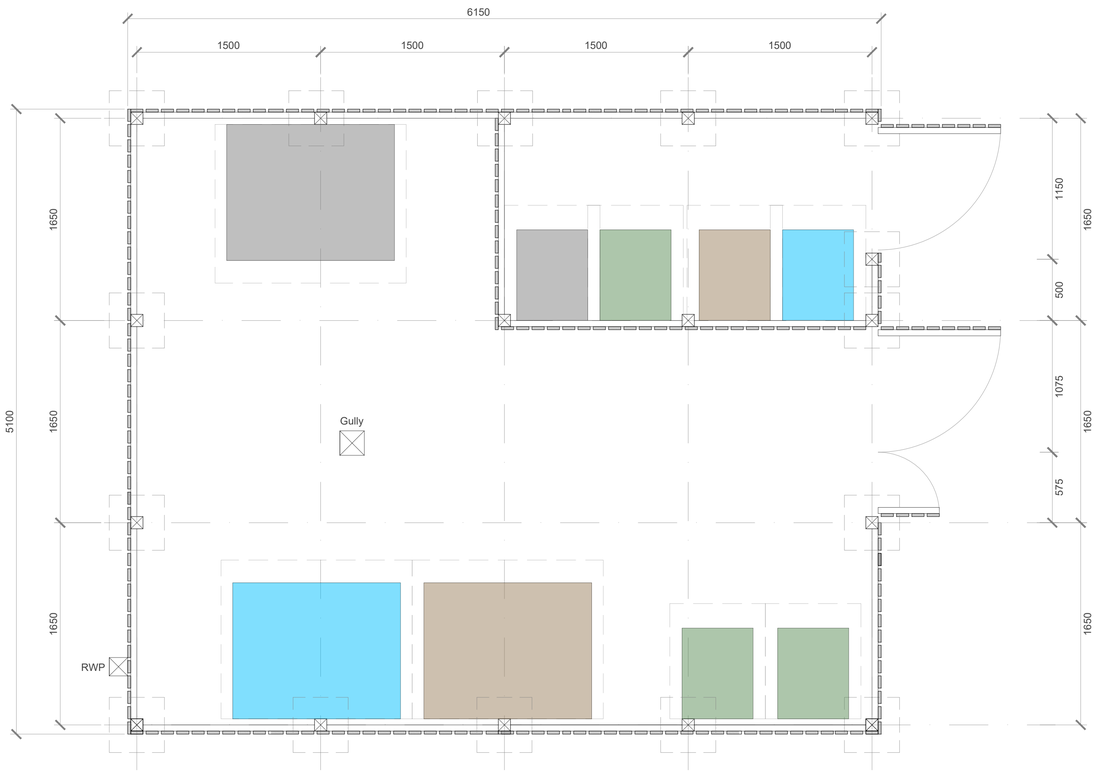
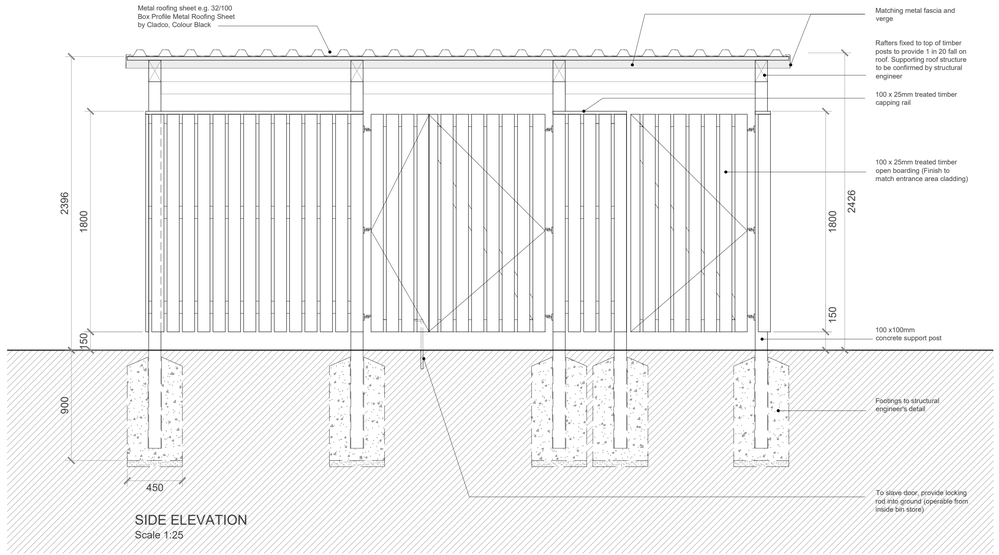
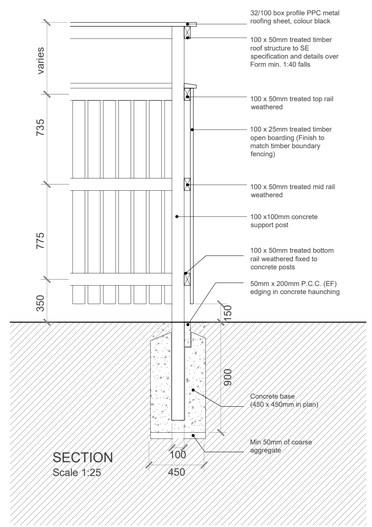




TYPICAL PLAN - BIN STORE (1 CORNISH CLOSE)
Scale 1:25


01 360 **Proposed Bin tore Details - 1 Cornish Close**
Scale 1:25 @ A1

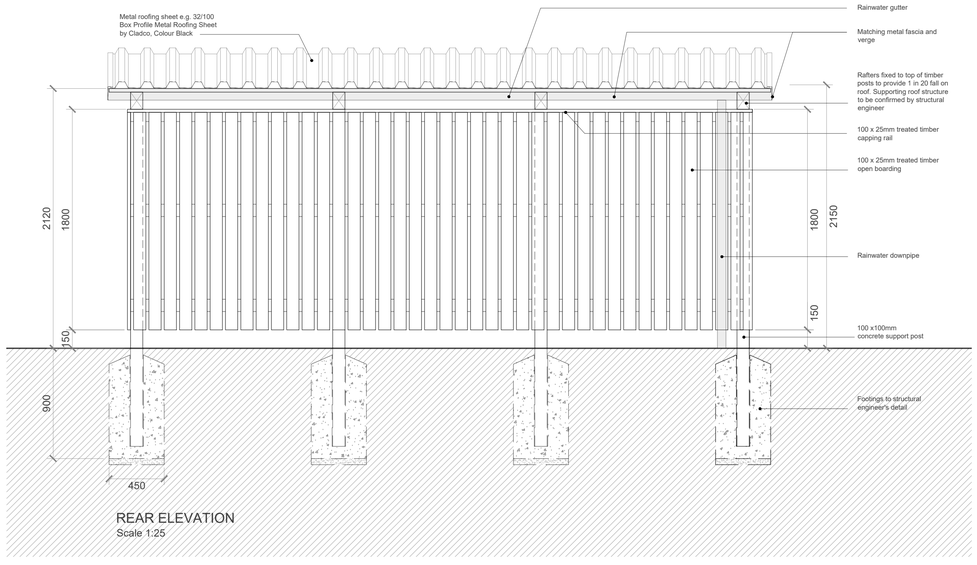


**General Notes**
01: Dimensions must not be scaled from this drawing. If in doubt, please ask.
02: All dimensions are in millimetres unless noted otherwise.
03: All dimensions should be verified on site before proceeding with the work.
04: TADW Architects shall be notified in writing of any discrepancies.
05: © TADW Limited (UK) 2015

| | | | | |
|---|---|---|---|---|
| | | | | |
| | | | | |
| C1 | Construction Issue | 19.05.26 | KM | MH |
| P1 | Issued for comments | 21.11.25 | KM | MH |
| Issue | Description | Date | Drawn | Checked |

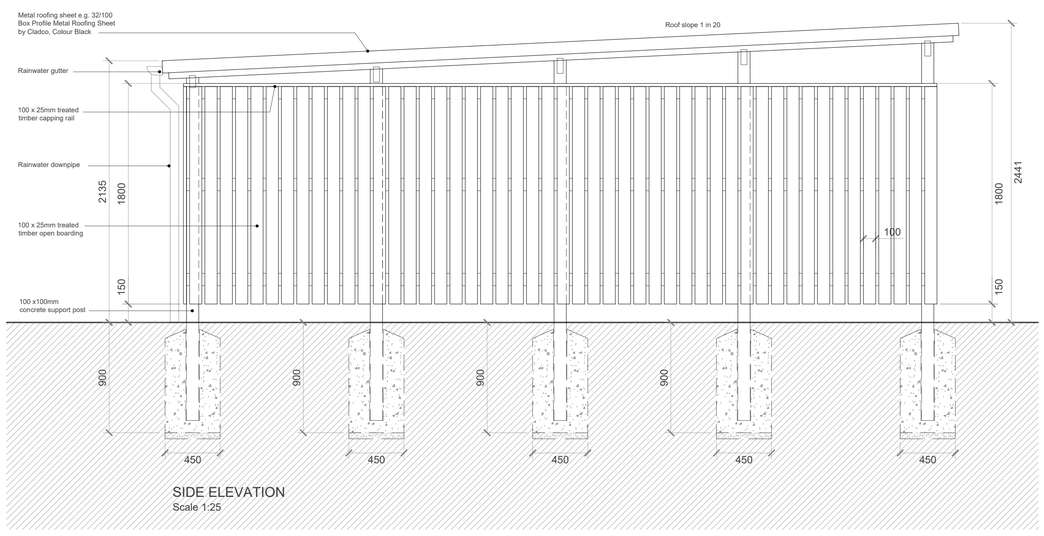**Drawing Status**
**P** - Planning | **T** - Tender | **C** - Construction | **R** - As Record

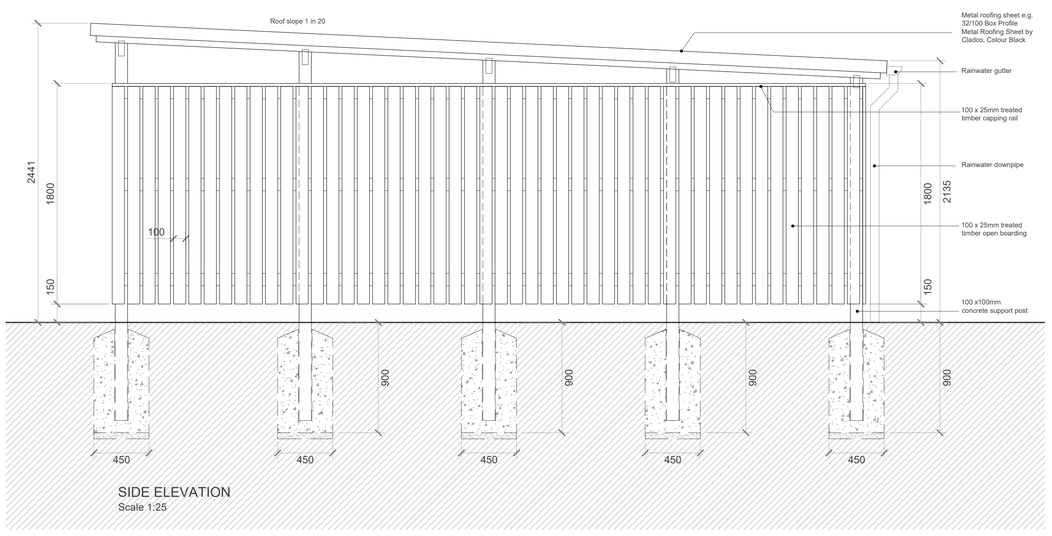Construction Issue

tadw architects
Six St. Petersgate Stockport Cheshire SK1 1HD
Ph 0161 477 6158 Fx 0161 480 8342 mail@tadw.co.uk www.tadw.co.uk

| | |
|---|---|
| Client | Great Places Housing Group |
| Job | Cornish Close, Wythenshawe |
| Title | Bin Store Details - 1 Cornish Close |
| Scale | 1:25 @ A1 |

**Note** - Prints from PDF files may not be to scale, check accuracy against scale
0.5 1 1.5 2.5m 1:25

| Job Number | Drawing Number | Issue |
|---|---|---|
| 241350 | 360 | C1 |