

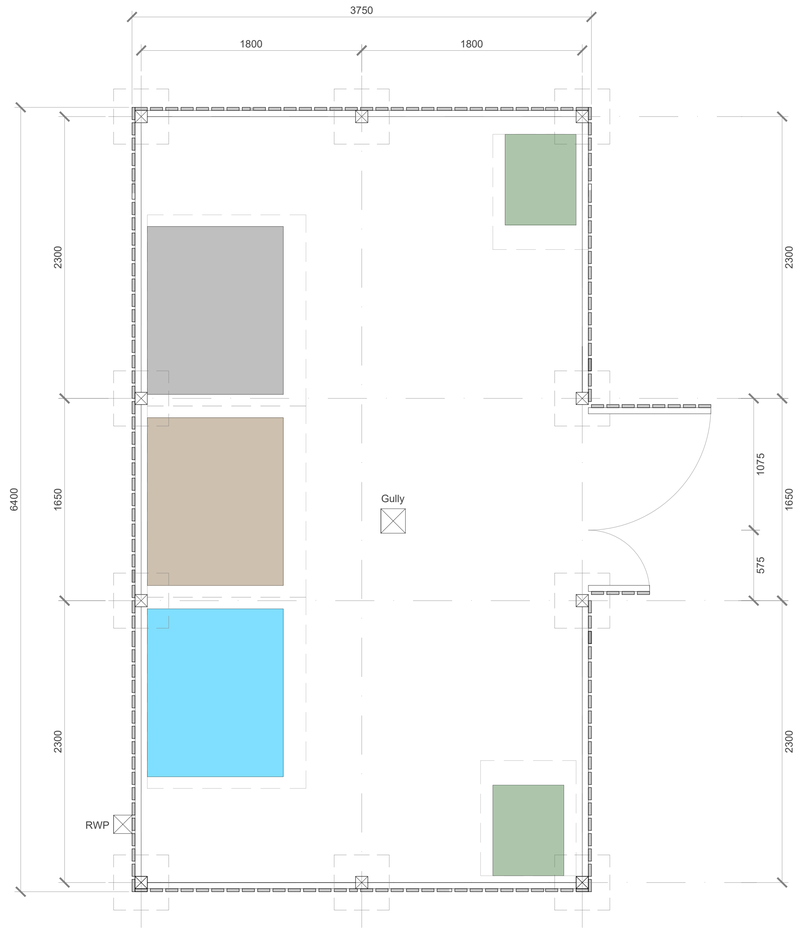


TYPICAL PLAN - BIN STORE (2-6 CORNISH CLOSE)
Scale 1:25


01 360 **Proposed Bin tore Details - 1 Cornish Close**
Scale 1:25 @ A1

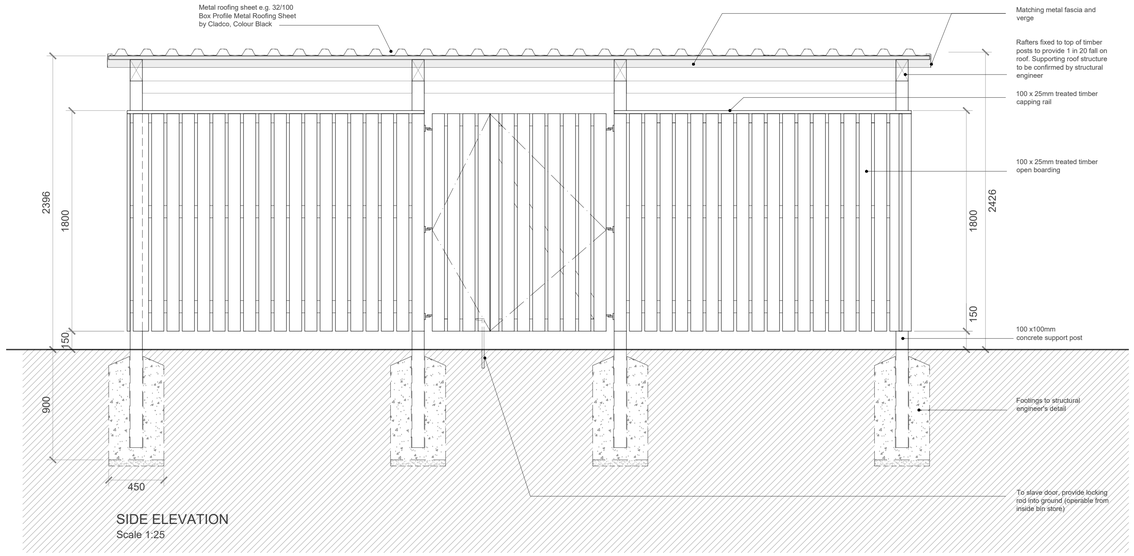


SIDE ELEVATION
Scale 1:25

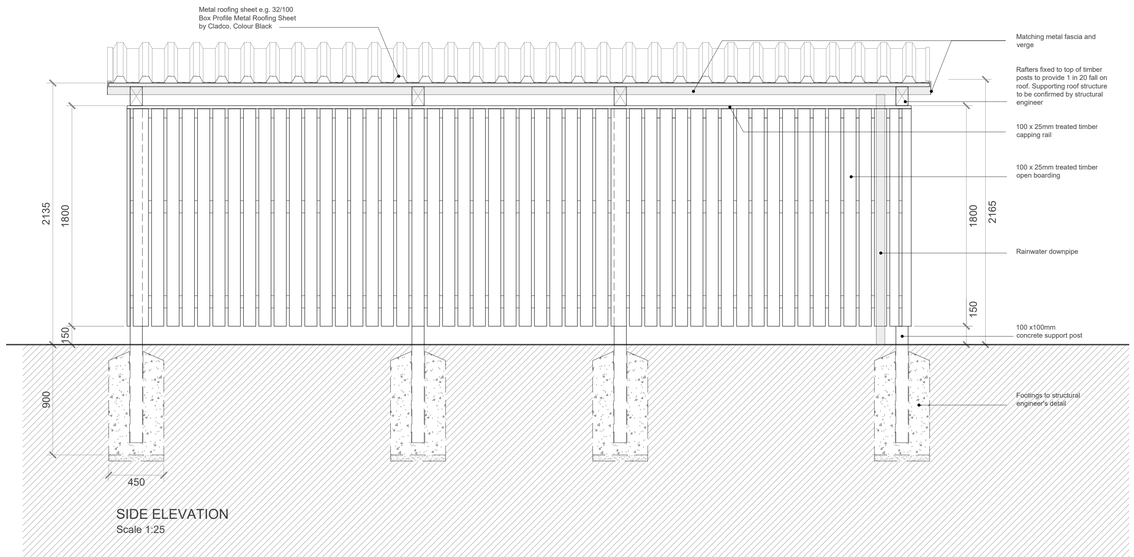


SIDE ELEVATION
Scale 1:25

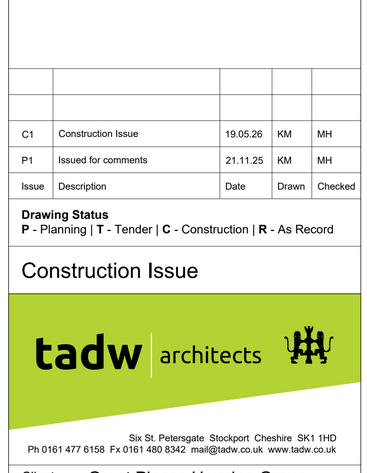

SECTION
Scale 1:25

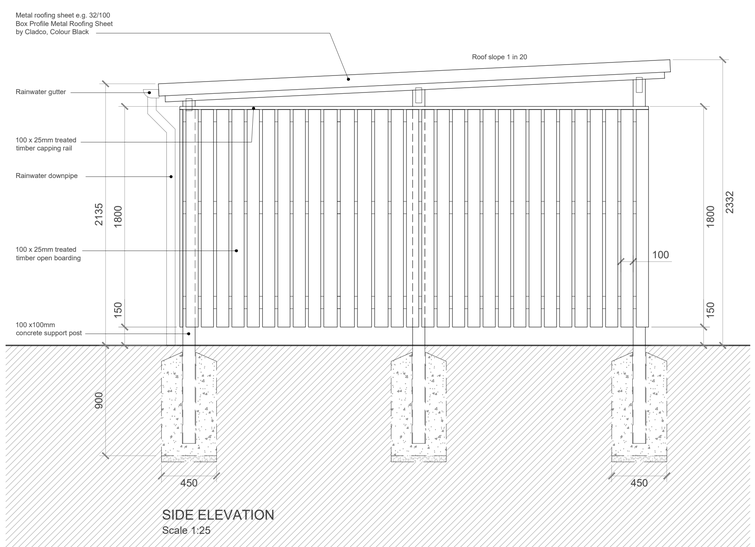

SIDE ELEVATION
Scale 1:25

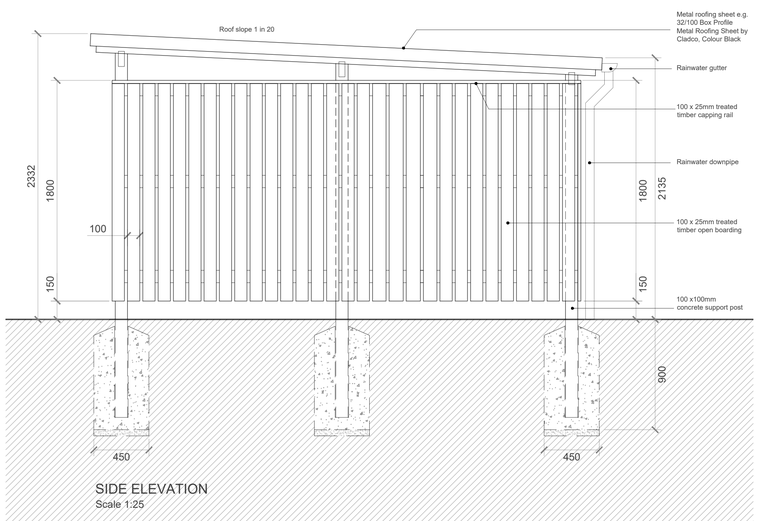

SIDE ELEVATION
Scale 1:25

General Notes
01: Dimensions must not be scaled from this drawing. If in doubt, please ask.
02: All dimensions are in millimetres unless noted otherwise.
03: All dimensions should be verified on site before proceeding with the work.
04: TADW Architects shall be notified in writing of any discrepancies.
05: © TADW Limited (UK) 2015

C1	Construction Issue	19.05.26	KM	MH
P1	Issued for comments	21.11.25	KM	MH
Issue	Description	Date	Drawn	Checked

Drawing Status
P - Planning | **T** - Tender | **C** - Construction | **R** - As Record

Construction Issue

tadw architects
Six St. Petersgate Stockport Cheshire SK1 1HD
Ph 0161 477 6158 Fx 0161 480 8342 mail@tadw.co.uk www.tadw.co.uk

Client	Great Places Housing Group
Job	Cornish Close, Wythenshawe
Title	Bin Store Details - 2-6 Cornish Close
Scale	1:25 @ A1

Note - Prints from PDF files may not be to scale, check accuracy against scale
0.5 1 1.5 2.5m
1:25

Job Number	Drawing Number	Issue
241350	361	C1