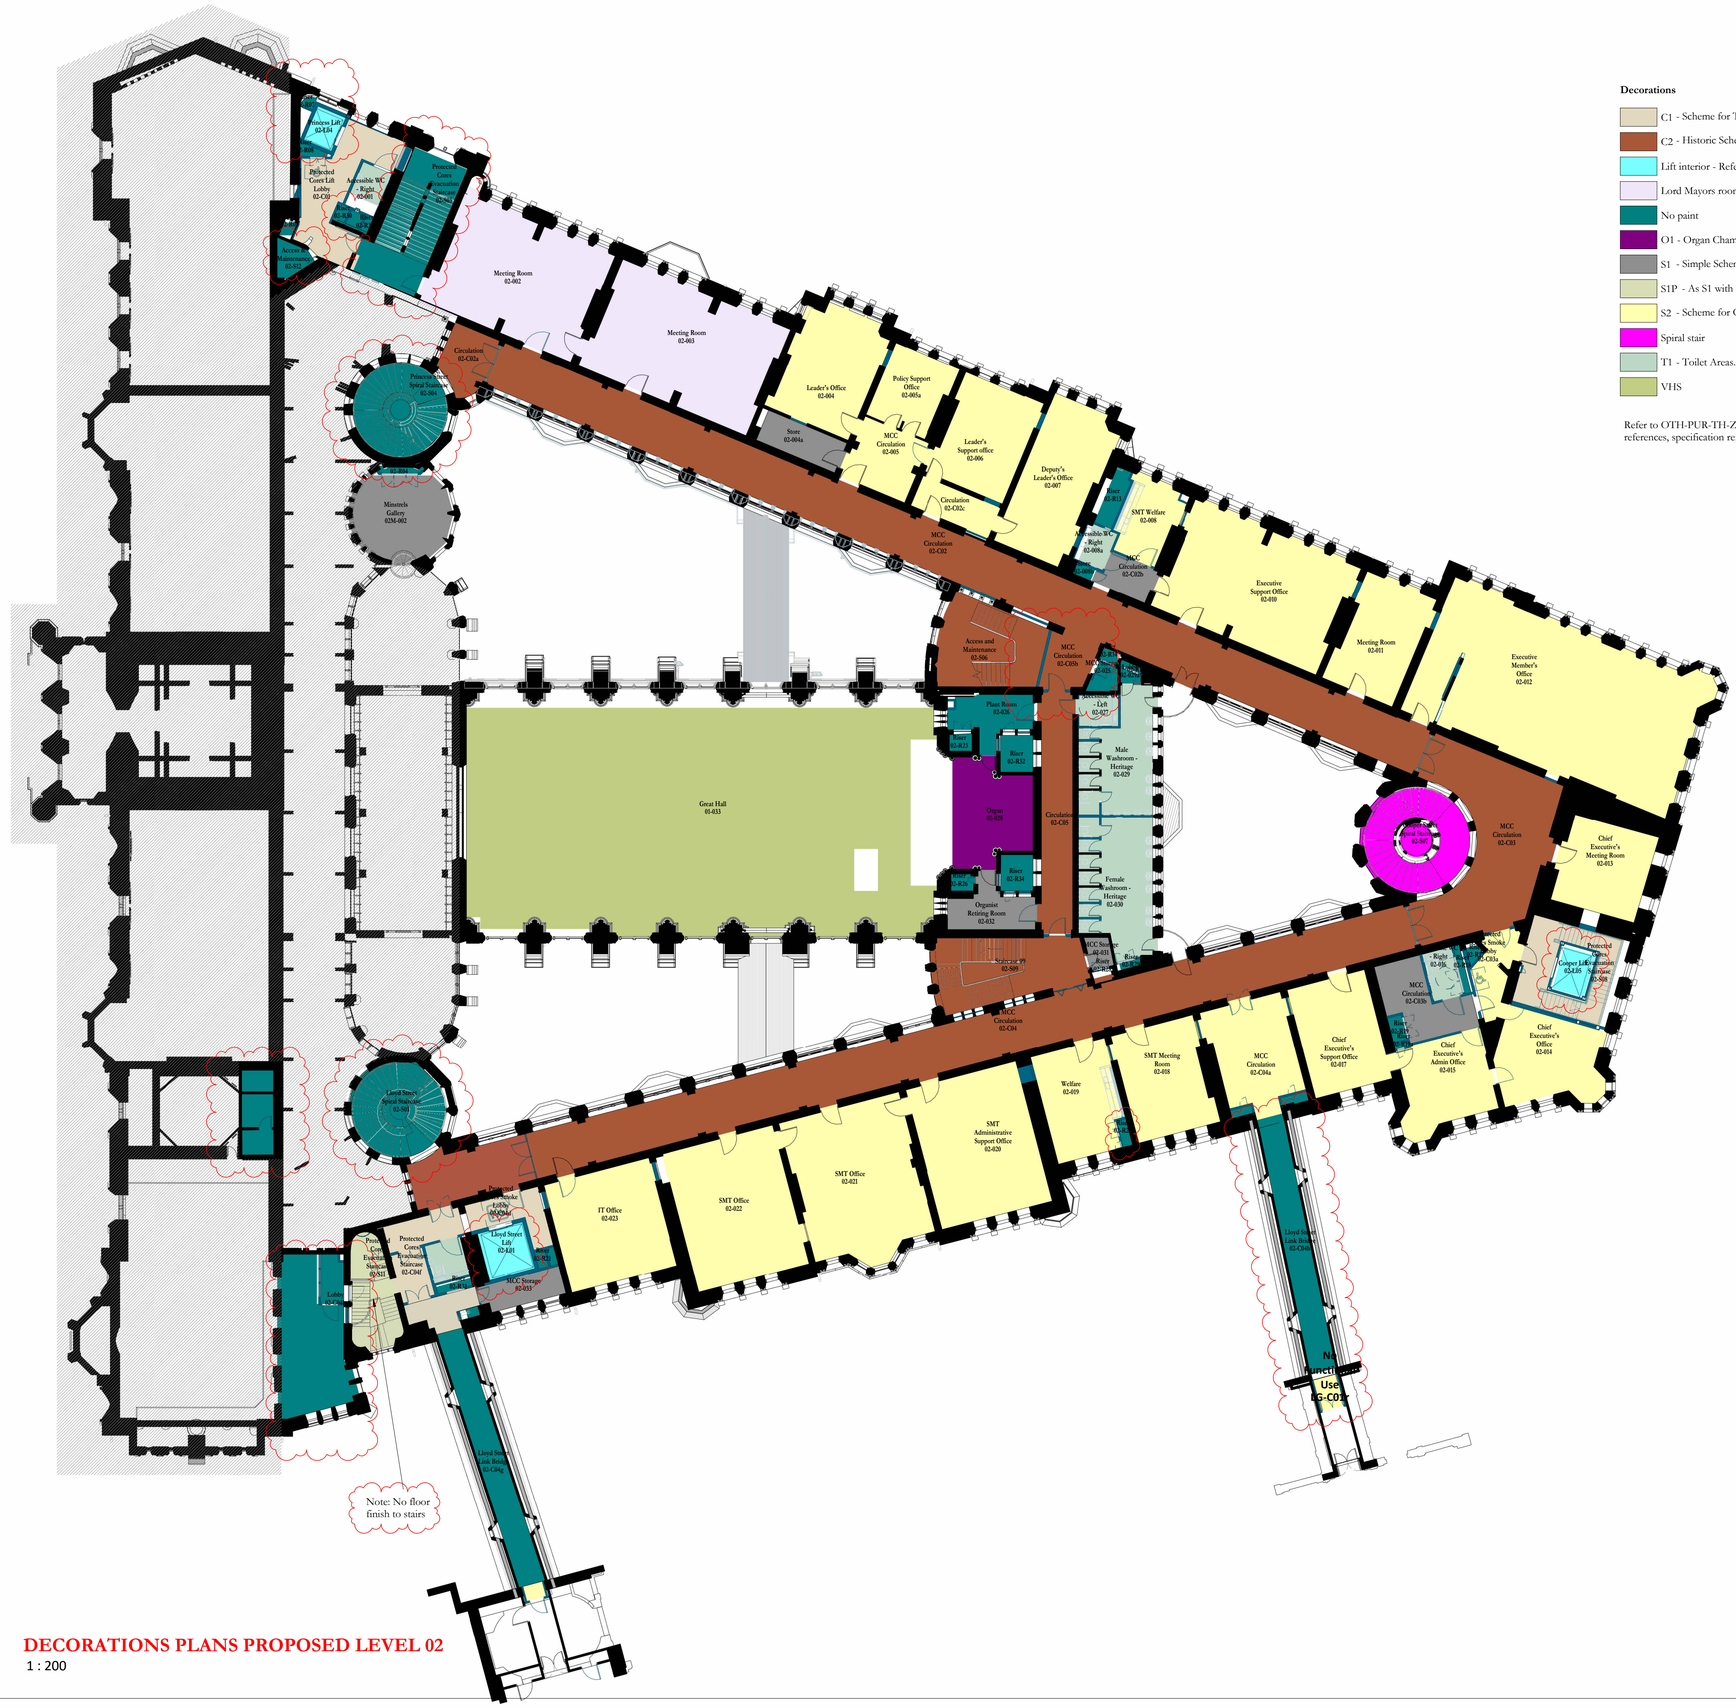


Decorations

- C1 - Scheme for Tiled Cores. Refer to Tiling Elevations for extents of paint
- C2 - Historic Scheme for Corridors
- Lift interior - Refer to ANSA information
- Lord Mayors rooms - Refer to OTH-PUR-TH-ZZ-RPT-A-0116
- No paint
- O1 - Organ Chamber
- S1 - Simple Scheme for Plant Rooms, Stores, ETC
- S1P - As S1 with Painted Skirting
- S2 - Scheme for Offices, Meeting Rooms, ETC
- Spiral stair
- T1 - Toilet Areas. Refer to WC tiling layouts for extent of paint
- VHS

Refer to OTH-PUR-TH-ZZ-RPT-A-0116 for key references, specification references, and colours.

DECORATIONS PLANS PROPOSED LEVEL 02
1 : 200

Scale Bars to be used as guidance only - refer to sheet size below

1:100	mm	1000		3000		5000		7000
1:200	mm		5000		8000		12000	16000
1:500	M	5		15		25		35
1:1250	M	10		30		50	70	90

Notes:
Drawings are based on survey data and may not accurately represent what is physically present.
Do not scale from this drawing. All dimensions are to be verified on site before proceeding with the work.
All dimensions are in millimeters unless noted otherwise.
Purcell shall be notified in writing of any discrepancies.

Key Plan

ISSUE	DATE	APPROVED	DRAWN	DESCRIPTION
05	29/08/2025	RS	DA/AH	RFC Amendments to Decorations Scheme Plans

OUR TOWN HALL PROJECT
PURCELL
Project Office, Room 308, Town Hall, MANCHESTER M60 2LA
+44 (0) 7970 097 432
www.purcelluk.com

PROJECT STATUS	RIBA STAGE 5
CLIENT	Manchester City Council
PROJECT	OUR TOWN HALL
DRAWING TITLE	Decorations scheme plans - Level 02
SIZE & SCALE	A1: 1 : 200
DRAWING STATUS	CONSTRUCTION
JOB NUMBER	236959
DRAWING NO.	OTH-PUR-TH-02-DWG-A-2803
REV	05

© PURCELL 2019. PURCELL ® IS THE TRADING NAME OF PURCELL ARCHITECTURE LTD.

29/08/2025 14:32:56