

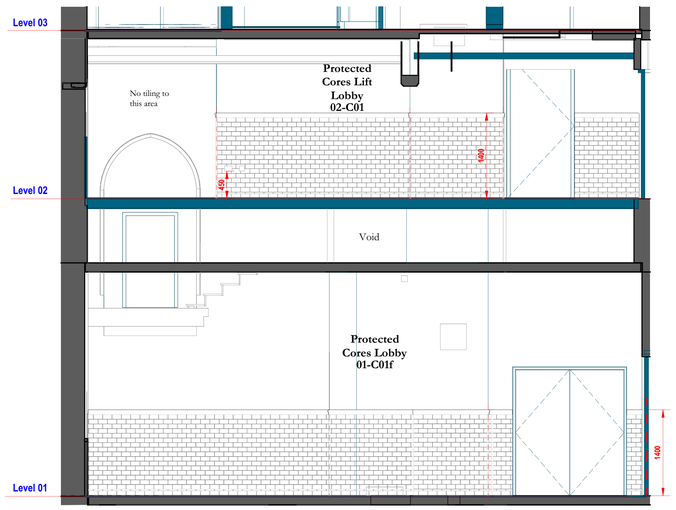


5 **Princess Street Lift Core Elevation**
Scale: 1 : 50

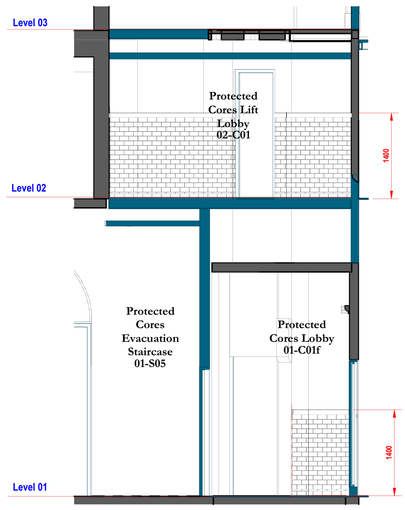

9 **Princess Street Lift Core Elevation**
Scale: 1 : 50

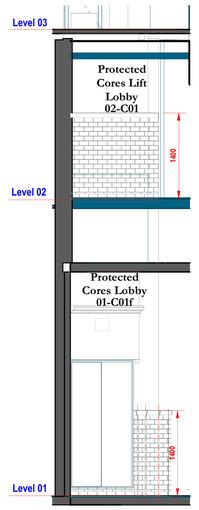

10 **Princess Street Lift Core Elevation**
Scale: 1 : 50

General Notes:
1. This drawing is for construction purposes and shall be read in conjunction with all other relevant drawings and documents.
2. Information is based on Revit model:-
OTH-PUR-ZZ-ZZ-M3D-A-0009
3. Setting out to be determined in advance of installation and agreed with Architect on site. For tiling installation, including setting out, movement joints, etc. refer to NBS Specification M40 OTH-PUR-TH-ZZ-SPE-A-5924. In particular, allow for movement joints to perimeter of full room, to vertical corners and at thresholds between different floor finishes.
4. All proprietary products to be used strictly in accordance with the manufacturer's specification and details.
5. Please refer to drawings OTH-PUR-TH-ZZ-DWG-A-8147 to 8151 for core detailed areas.
6. All drawings to be read in conjunction with the relevant NBS specifications:
K10 - OTH-PUR-TH-ZZ-SPE-A-5926
K32 - OTH-PUR-TH-ZZ-SPE-A-5934
M40 - OTH-PUR-TH-ZZ-SPE-A-5924
M41 - OTH-PUR-TH-ZZ-SPE-A-5930
7. For repairs to thresholds & existing fabric refer to Internal Repair Schedules.
8. Existing structure is shown in grey with repairs sequenced prior to installation of finishes.

PRINCIPLES
1. Dado panel made up of equal height courses in a random bond to minimise number of cut tiles.
2. Full tiles to be set from edges or ends of walls with cut tiles lost in the middle of panes.
3. Tiles to be flush with existing/ new plaster. This will require plaster removal and subsequent making good to areas of existing plastered walls where tiles occur.

11 **Princess Street Lift Core Elevation**
Scale: 1 : 50

12 **Princess Street Lift Core Elevation**
Scale: 1 : 50

13 **Princess Street Lift Core Elevation**
Scale: 1 : 50

14 **Princess Street Lift Core Elevation**
Scale: 1 : 50


15 **Princess Street Lift Core Elevation**
Scale: 1 : 50

Scale Bars to be used as guidance only - refer to sheet size below


1:100	mm	1000	3000	5000	7000		
1:200	mm	5000	8000	12000	16000		
1:500	M	5	15	25	35		
1:1250	M	10	30	50	70	90	

Notes:
Drawings are based on survey data and may not accurately represent what is physically present.
Do not scale from this drawing. All dimensions are to be verified on site before proceeding with the work.
All dimensions are in millimeters unless noted otherwise.
Purcell shall be notified in writing of any discrepancies.

Key Plan

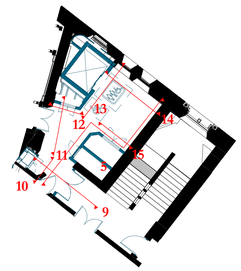

Princess St core key plan -Level 01
1 : 200

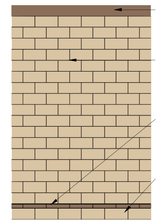

NBS M40 CLAUSE 125.4 Dado tile 152 x 75 in 'Oatmeal' product reference: MTHDADOAT

NBS M40 CLAUSE 125.2 - 152 x 75 regular wall tile and skirting tile in colour 'Linen' (lighter colour)

NBS M40 CLAUSE 125.1 - 152 x 26mm border tile in colour 'Oatmeal' (darker colour)

NBS M40 CLAUSE 125.2 - 152 x 75 regular wall tile and skirting tile in colour 'Linen' (lighter colour)

Tiling Setting Out
1 : 20

SETTING OUT PRINCIPLES

Ensure alignment of all grout lines
Ensure all landings are set out to closest full tile to 1400mm height
Ensure dado heights are uniform height on each individual landing.

example — Red Dimension = exact setting out dimension
example — Magenta Dimension = approximate setting out dimension, set out to the closest full tile

Refer to NBS M40 Specification clause 125 for tile specification and specials
Refer to OTH-PUR-TH-ZZ-DWG-A-8147 to 8151 for plans
Refer to OTH-PUR-TH-ZZ-DWG-A-8163, 8164 and 8165 for detail areas

ISSUE	DATE	APPROVED	DRAWN	DESCRIPTION
05	03/10/2025	BAO/NS	AY	Details updated in line with Bovis and Purcell review
04	04/07/2025	BAO	AY/SA	Drawing updates in line with Bovis and Purcell review
03	02/06/2023	AH	AA	Key and note revised
02	19/05/2023	AH	AA	Tiling amended to new specification

OUR TOWN HALL PROJECT

PURCELL

Project Office, Room 308, Town Hall, MANCHESTER M60 2LI
+44 (0) 7970 097 432
www.purcelluk.com

PROJECT STATUS	RIBA STAGE 5
CLIENT	Manchester City Council
PROJECT	OUR TOWN HALL
DRAWING TITLE	Princess Street Core Tiling Wall Elevations 2/4
SIZE & SCALE	A1: As indicated
DRAWING STATUS	FOR CONSTRUCTION
JOB NUMBER	236959
DRAWING NO.	OTH-PUR-TH-ZZ-DWG-A-8258
REV	05

© PURCELL 2019. PURCELL ® IS THE TRADING NAME OF PURCELL ARCHITECTURE LTD.

20/10/2025 15:10:47