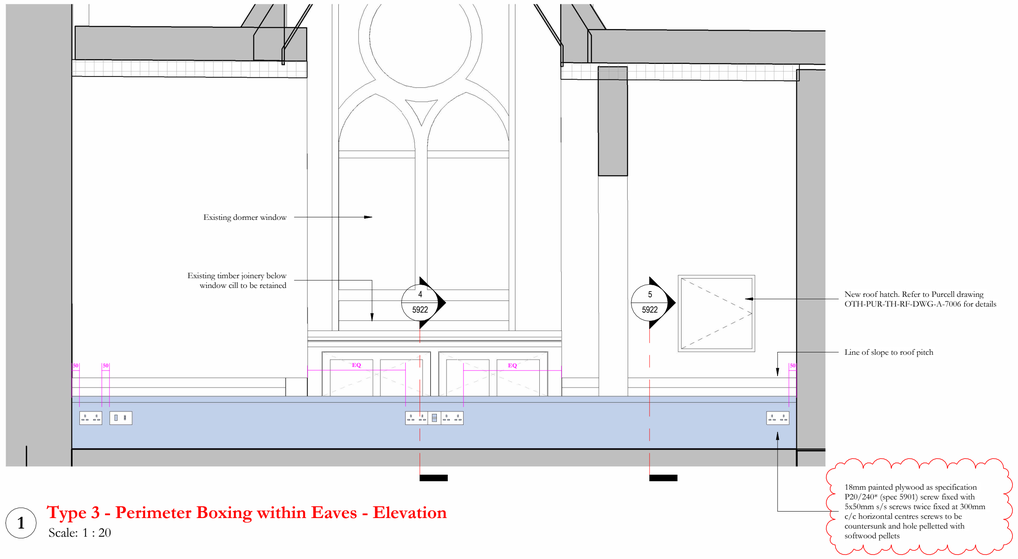
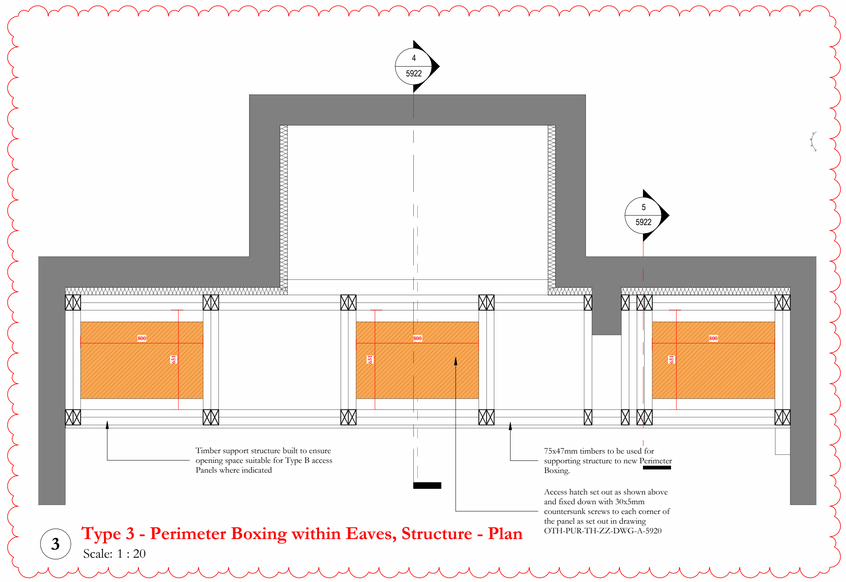
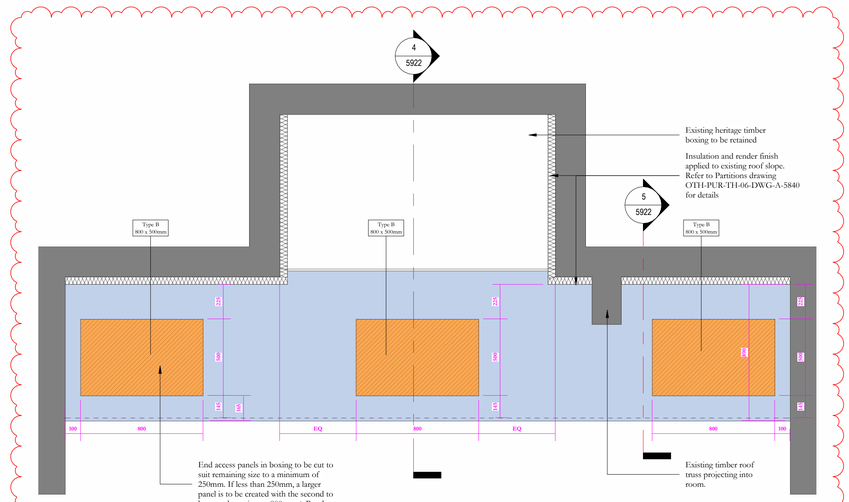


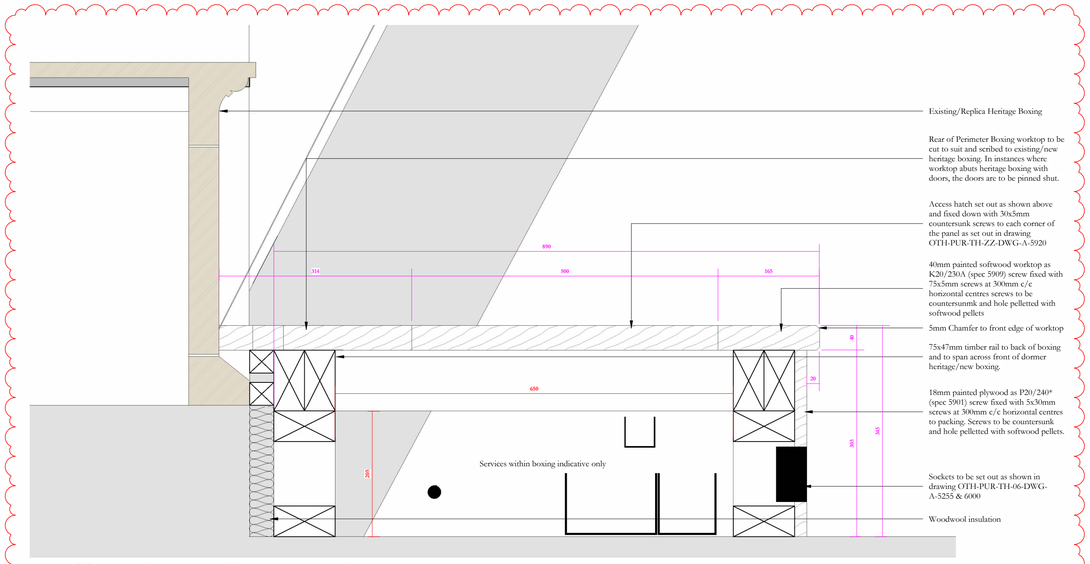

## 1 Type 3 - Perimeter Boxing within Eaves - Elevation
Scale: 1 : 20



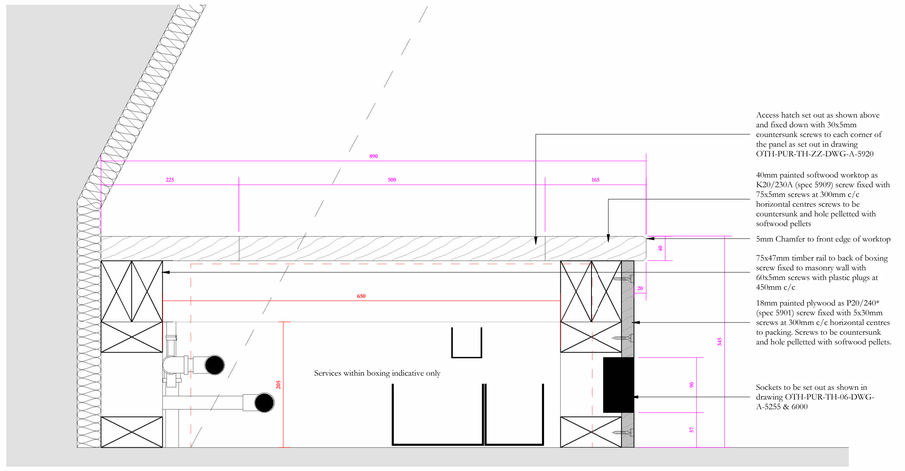

## 3 Type 3 - Perimeter Boxing within Eaves, Structure - Plan
Scale: 1 : 20




## 2 Type 3 - Perimeter Boxing within Eaves, Access Hatch - Plan
Scale: 1 : 20




## 4 Type 3 - Perimeter Boxing within Dormer
Scale: 1 : 5




## 5 Type 3 - Perimeter Boxing within Eaves - Section
Scale: 1 : 5

**Scale Bars** to be used as guidance only - refer to sheet size below

| | | | | | | | | |
|---|---|---|---|---|---|---|---|---|
| 1:100 | mm | 1000 | | 3000 | | 5000 | | 7000 |
| 1:200 | mm | 5000 | | 8000 | | 12000 | | 16000 |
| 1:500 | M | 5 | | 15 | | 25 | | 35 |
| 1:1250 | M | 10 | | 30 | | 50 | | 70 | | 90 |

**Notes:**
Drawings are based on survey data and may not accurately represent what is physically present.
Do not scale from this drawing. All dimensions are to be verified on site before proceeding with the work.
All dimensions are in millimeters unless noted otherwise.
Purcell shall be notified in writing of any discrepancies.

**General Notes:**

-This drawing is for setting out of new perimeter boxing, panels, radiator and FCU covers and socket locations within perimeter boxings. Refer to individual heritage instance drawings for details of heritage boxing adaptions.

For location of perimeter boxing and indication of types refer to cabinetry plans Refs:
- OTH-PUR-TH-LG-DWG-A-0600
- OTH-PUR-TH-GF-DWG-A-0601
- OTH-PUR-TH-01-DWG-A-0602
- OTH-PUR-TH-02-DWG-A-0603
- OTH-PUR-TH-03-DWG-A-0604
- OTH-PUR-TH-04-DWG-A-0605
- OTH-PUR-TH-05-DWG-A-0606
- OTH-PUR-TH-06-DWG-A-0607

and also to the Schedule:
- OTH-PUR-TH-ZZ-SCH-A-5919
- OTH-ARU-TH-ZZ-SCH-B-0011

For detail drawings of perimeter boxing types refer to drawings:
- OTH-PUR-TH-ZZ-DWG-A-5920 - Boxing Type 1
- OTH-PUR-TH-ZZ-DWG-A-5921 - Boxing Type 2
- OTH-PUR-TH-ZZ-DWG-A-5922 - Boxing Type 3
- OTH-PUR-TH-ZZ-DWG-A-5923 - Boxing Type 4
- OTH-PUR-TH-ZZ-DWG-A-5924 - Boxing Type 5

Refer to Setting out principles document OTH-PUR-TH-ZZ-DWG-A-5892 for small power and access hatch location principles.

**Access Hatches Key**

All access hatch "Types" to be measured and verified on site before cutting worktops. In instances where Type "B" does not fit, change to relevant hatch type to suit depth and/or width. All access hatches to feature 2x budget locks as set out in relevant drawings. All access hatches to be screwed down as set out in relevant drawings.




Type A - Cable Access Only - 350mm x 250mm (unless noted otherwise). Depth to be set out equally on perimeter boxing worktop unless otherwise stated.




Type B - Damper Access or Combined Damper, Control Box Access and Cable Access - 800mm x 500mm. Hatches to be centred on windows. Depth to be set out 60mm from front edge of perimeter boxing worktop (unless noted otherwise).




Type C - Damper Access or Combined Damper, Control Box Access and Cable Access - 800mm x 325mm. Hatches to be centred on windows. Depth to be set out 60mm from front edge of perimeter boxing worktop (unless noted otherwise).




Type D - Damper Access or Combined Damper, Control Box Access and Cable Access - 700mm x 325mm. Hatches to be centred on windows. Depth to be set out 5mm from window pellets (unless noted otherwise). (This may reduce the 60mm from front edge of perimeter boxing worktop, to be no less than 40mm.)




Type E - BMS Controller Box Access. Hatches to be located as indicated on plan.

| ISSUE | DATE | APPROVED | DRAWN | DESCRIPTION |
|---|---|---|---|---|
| 08 | 07/05/2026 | GO | AB | Depth of perimeter boxing increased. Front panel changed to plywood. |
| 07 | 14/10/2025 | RS | JBA | Perimeter Boxing Updated to suit adaption to Services |
| 06 | 05/04/2023 | AH | ND | Finish notes contents amended |
| 05 | 04/10/2021 | AB | JRC | Issued for Construction |
| 04 | 01/10/2021 | AH | KH | Updated following Arup and Purcell site discussion |
| 03 | 22/07/2021 | DW | KH | Revised following mock up on site |

OUR TOWN HALL PROJECT
PURCELL
Project Office, Room 308, Town Hall, MANCHESTER M60 2LI
+44 (0) 7970 097 432
www.purcelluk.com

| | |
|---|---|
| PROJECT STATUS | RIBA STAGE 5 |
| CLIENT | Manchester City Council |
| PROJECT | OUR TOWN HALL |
| DRAWING TITLE | Type 3 - Perimeter Boxing within Eaves Detail |
| SIZE & SCALE | A1: As indicated |
| DRAWING STATUS | FOR CONSTRUCTION |
| JOB NUMBER | 236959 |
| DRAWING NO. | OTH-PUR-TH-ZZ-DWG-A-5922 |
| REV | 08 |

© PURCELL 2019. PURCELL ® IS THE TRADING NAME OF PURCELL ARCHITECTURE LTD.

07/05/2026 12:36:55