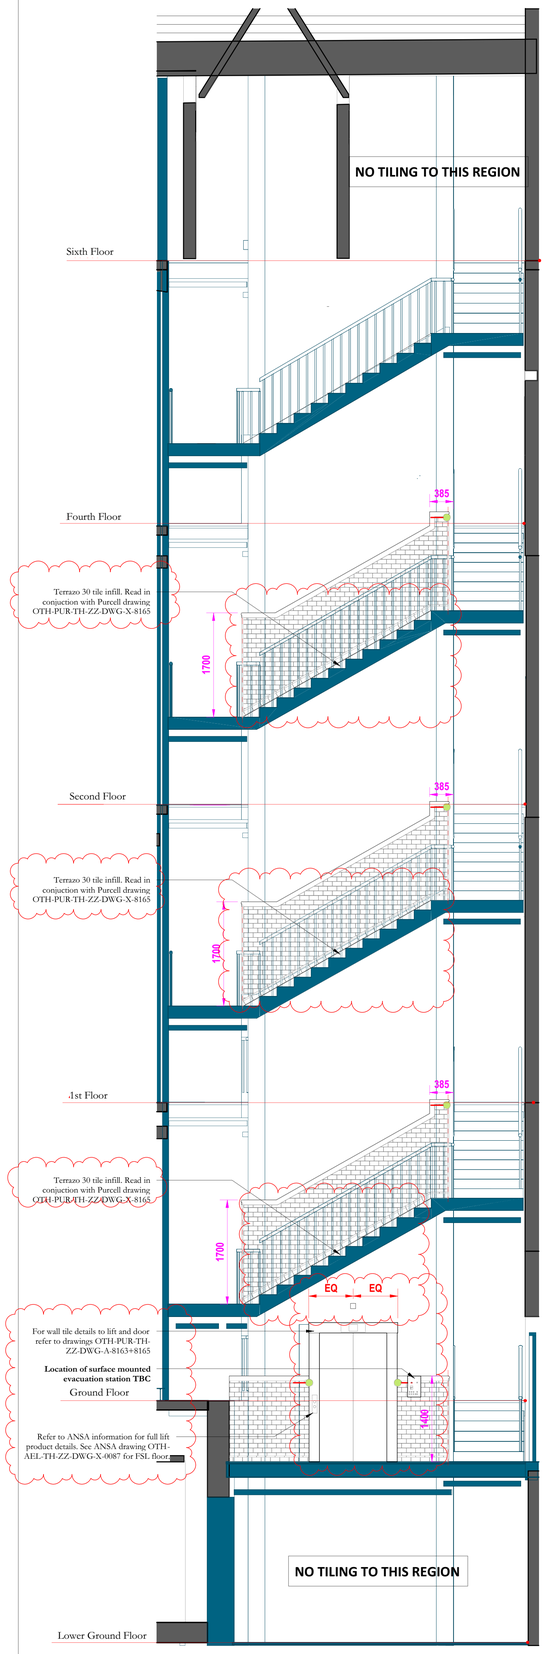
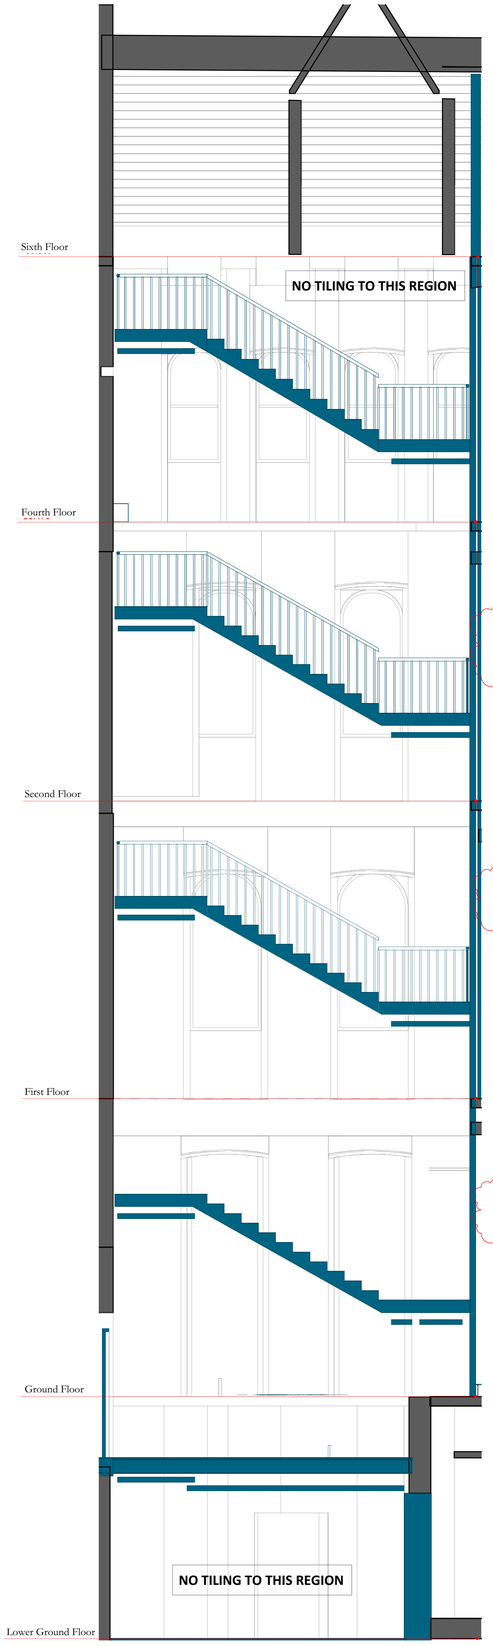
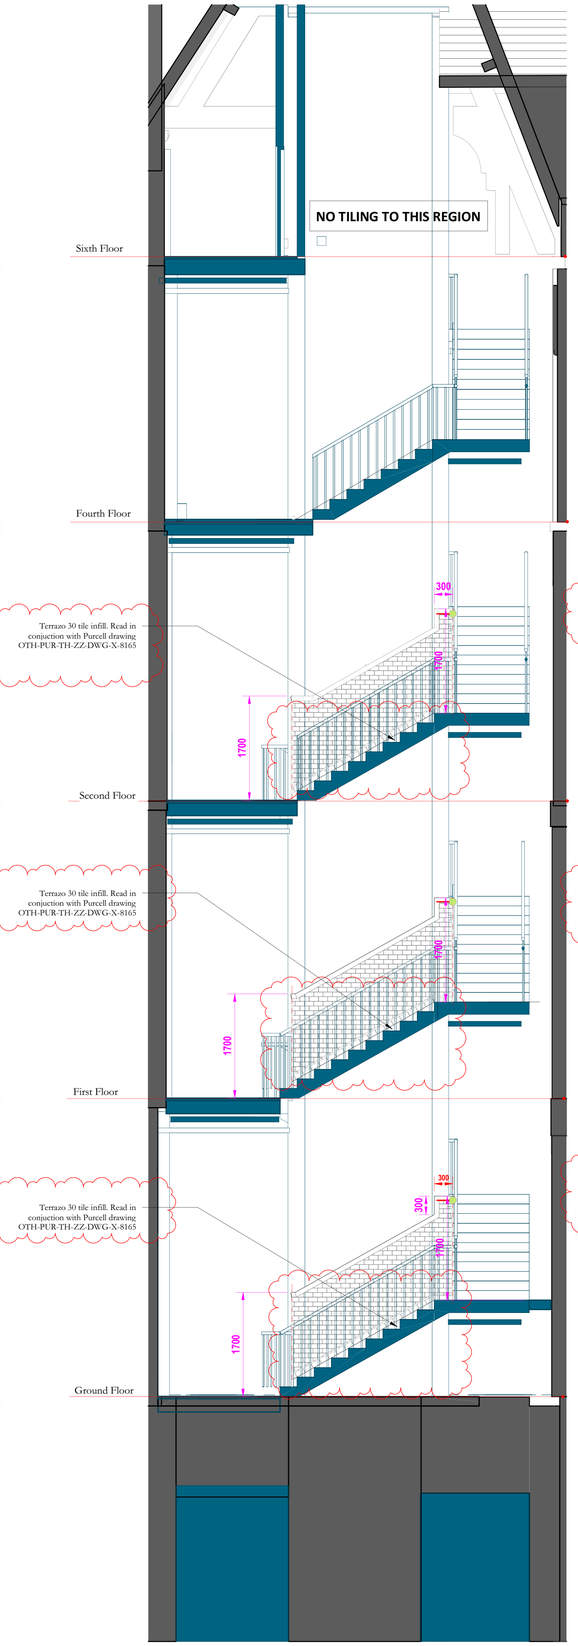




1 **Cooper St Lift Elevation**
Scale: 1 : 50




2 **Cooper St Lift Elevation**
Scale: 1 : 50



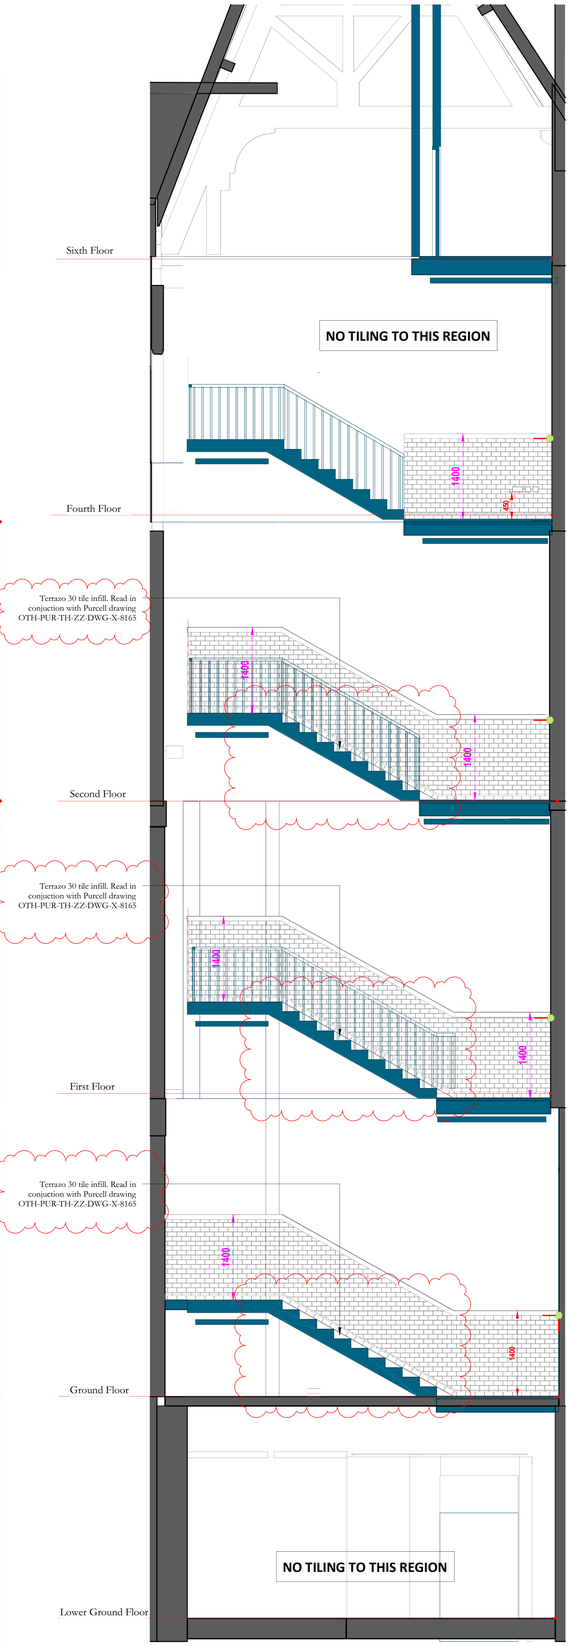
3 **Cooper St Lift Elevation**
Scale: 1 : 50





4 **Cooper St Lift Elevation**
Scale: 1 : 50

**Scale Bars** to be used as guidance only - refer to sheet size below

| | | | | | | | |
|---|---|---|---|---|---|---|---|
| 1:100 | mm | 1000 | 3000 | 5000 | 7000 | | |
| 1:200 | mm | 5000 | 8000 | 12000 | 16000 | | |
| 1:500 | M | 5 | 15 | 25 | 35 | | |
| 1:1250 | M | 10 | 30 | 50 | 70 | 90 | |

**Notes:**
Drawings are based on survey data and may not accurately represent what is physically present.
Do not scale from this drawing. All dimensions are to be verified on site before proceeding with the work.
All dimensions are in millimeters unless noted otherwise.
Purcell shall be notified in writing of any discrepancies.

**Key Plan**

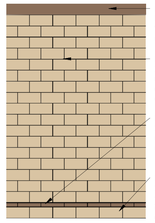


**NBS M40 CLAUSE 125.4**
Dado tile 152 x 75 in 'Oatmeal' product reference: MTHDADOAT

**NBS M40 CLAUSE 125.2** - 152 x 75 regular wall tile and skirting tile in colour 'Linen' (lighter colour)

**NBS M40 CLAUSE 125.1** - 152 x 20mm border tile in colour 'Oatmeal' (darker colour)

**NBS M40 CLAUSE 125.2** - 152 x 75 regular wall tile and skirting tile in colour 'Linen' (lighter colour)

## Tiling Setting Out
1 : 20

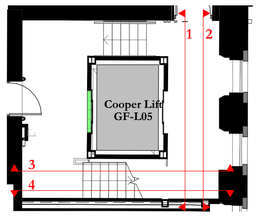


## Key Plan - Cooper Street
1 : 100

**SETTING OUT PRINCIPLES**

Ensure alignment of all grout lines
Ensure all landings are set out to closest full tile to 1400mm height
Ensure dado heights are uniform height on each individual landing.
Set out all tiles horizontally from architrave or lift opening

example — Red Dimension = exact setting out dimension

example — Magenta Dimension = approximate setting out dimension. set out to the closest full tile

Refer to NBS M40 Specification clause 125 for tile specification and specials
Refer to OTH-PUR-TH-ZZ-DWG-A-8147 to 8151 for plans
Refer to OTH-PUR-TH-ZZ-DWG-A-8163, 8164 and 8165 for detail areas

| ISSUE | DATE | APPROVED | DRAWN | DESCRIPTION |
|---|---|---|---|---|
| 04 | 04/07/2025 | BAO | AY/SA | Drawing updates in line with Bovis and Purcell review |
| 03 | 02/06/2023 | AH | AA | Key and note revised |
| 02 | 19/05/2023 | AH | AA | Tiling amended to new specification |
| 01 | 08/07/2022 | MS | AH | Updated to Lendlease comment |
| - | 02/03/2022 | AB | AH | First Issue |

OUR TOWN HALL PROJECT

PURCELL

Project Office, Room 308, Town Hall, MANCHESTER M60 2L1
+44 (0) 7970 097 432
www.purcelluk.com

| | |
|---|---|
| PROJECT STATUS | RIBA STAGE 5 |
| CLIENT | Manchester City Council |
| PROJECT | OUR TOWN HALL |
| DRAWING TITLE | Cooper Street Core Tiling Wall Elevations 2/2 |
| SIZE & SCALE | A1: As indicated |
| DRAWING STATUS | CONSTRUCTION |
| JOB NUMBER | 236959 |
| DRAWING NO. | OTH-PUR-TH-ZZ-DWG-A-8251 |
| REV | 04 |

© PURCELL 2019. PURCELL ® IS THE TRADING NAME OF PURCELL ARCHITECTURE LTD.

04/07/2025 17:12:51