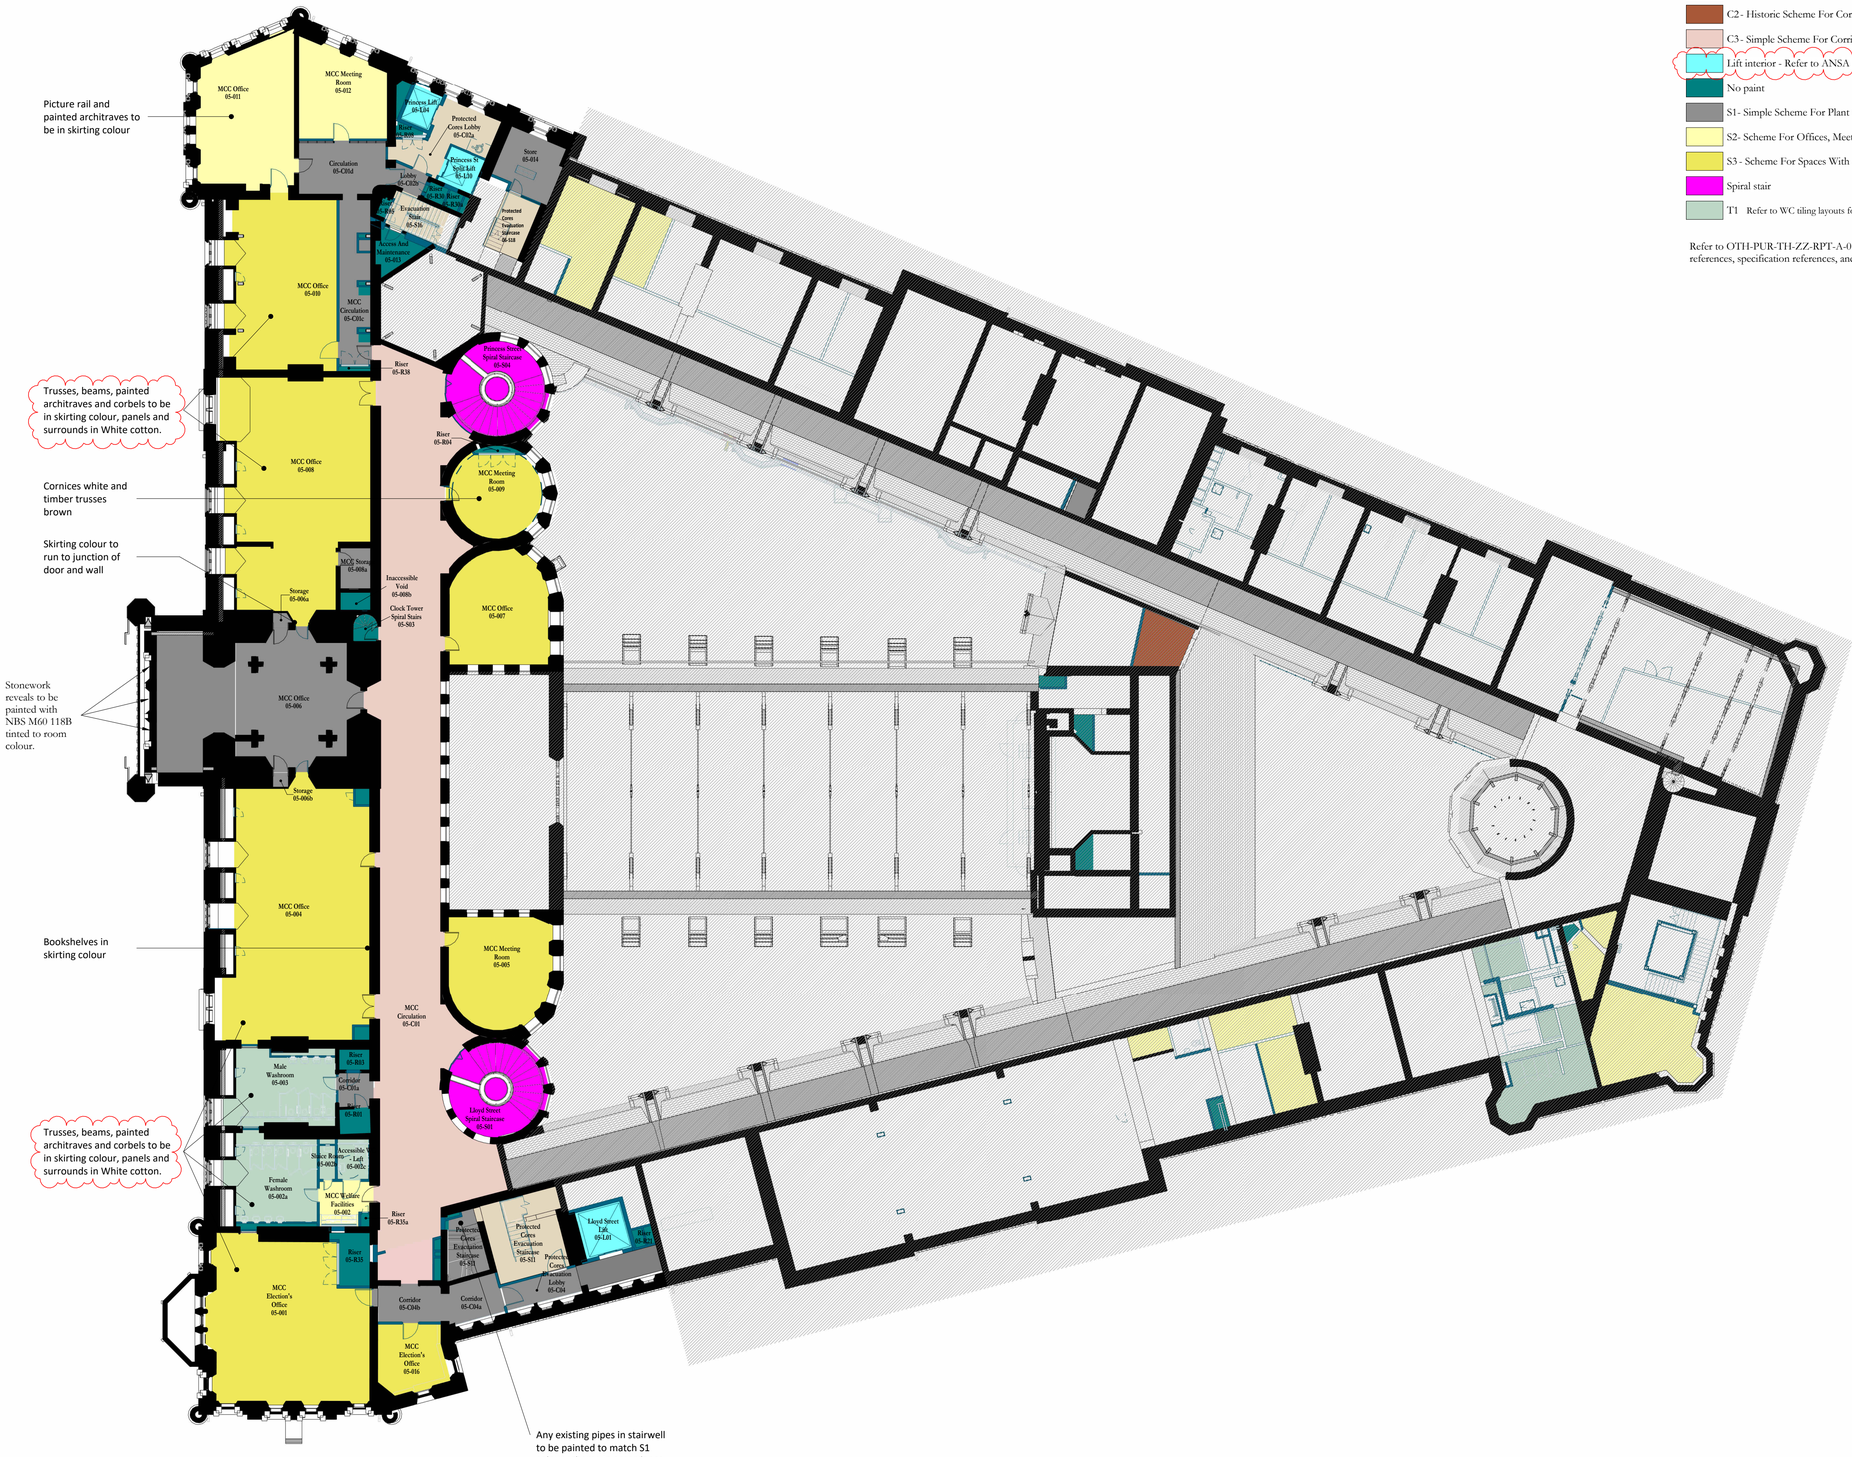


DECORATIONS PLANS PROPOSED LEVEL 05

1 : 200

Decorations

- C1 Refer to Core tiling layouts for extent of paint
- C2 - Historic Scheme For Corridors
- C3 - Simple Scheme For Corridors
- Lift interior - Refer to ANSA information
- No paint
- S1 - Simple Scheme For Plant Rooms, Stores ETC
- S2 - Scheme For Offices, Meeting Rooms ETC
- S3 - Scheme For Spaces With Additional Joinery Features
- Spiral stair
- T1 Refer to WC tiling layouts for extent of paint

Refer to OTH-PUR-TH-ZZ-RPT-A-0116 for key references, specification references, and colours.

Scale Bars to be used as guidance only - refer to sheet size below

1:100	mm	1000		3000		5000		7000
1:200	mm	5000		8000		12000		16000
1:500	M	5		15		25		35
1:1250	M	10		30		50	70	90

Notes:
Drawings are based on survey data and may not accurately represent what is physically present.
Do not scale from this drawing. All dimensions are to be verified on site before proceeding with the work.
All dimensions are in millimeters unless noted otherwise.
Purcell shall be notified in writing of any discrepancies.

Key Plan

ISSUE	DATE	APPROVED	DRAWN	DESCRIPTION
05	29/08/2025	RS	DA/AH	RFC Amendments to Decorations Scheme Plans
04	27/06/2025	AD	AH	Decoration to stone window reveals added. RFC action.
03	21/03/2025	AD	AH	Graphical amendments and minor changes following design review process

OUR TOWN HALL PROJECT

PURCELL

Project Office, Room 308, Town Hall, MANCHESTER M60 2L1
+44 (0) 7970 097 432
www.purcelluk.com

PROJECT STATUS	RIBA STAGE 5
CLIENT	Manchester City Council
PROJECT	OUR TOWN HALL
DRAWING TITLE	Decorations scheme plans - Level 05
SIZE & SCALE	A1: 1 : 200
DRAWING STATUS	CONSTRUCTION
JOB NUMBER	236959
DRAWING NO.	OTH-PUR-TH-05-DWG-A-2806
REV	05

© PURCELL 2019. PURCELL ® IS THE TRADING NAME OF PURCELL ARCHITECTURE LTD.

29/08/2025 14:33:24