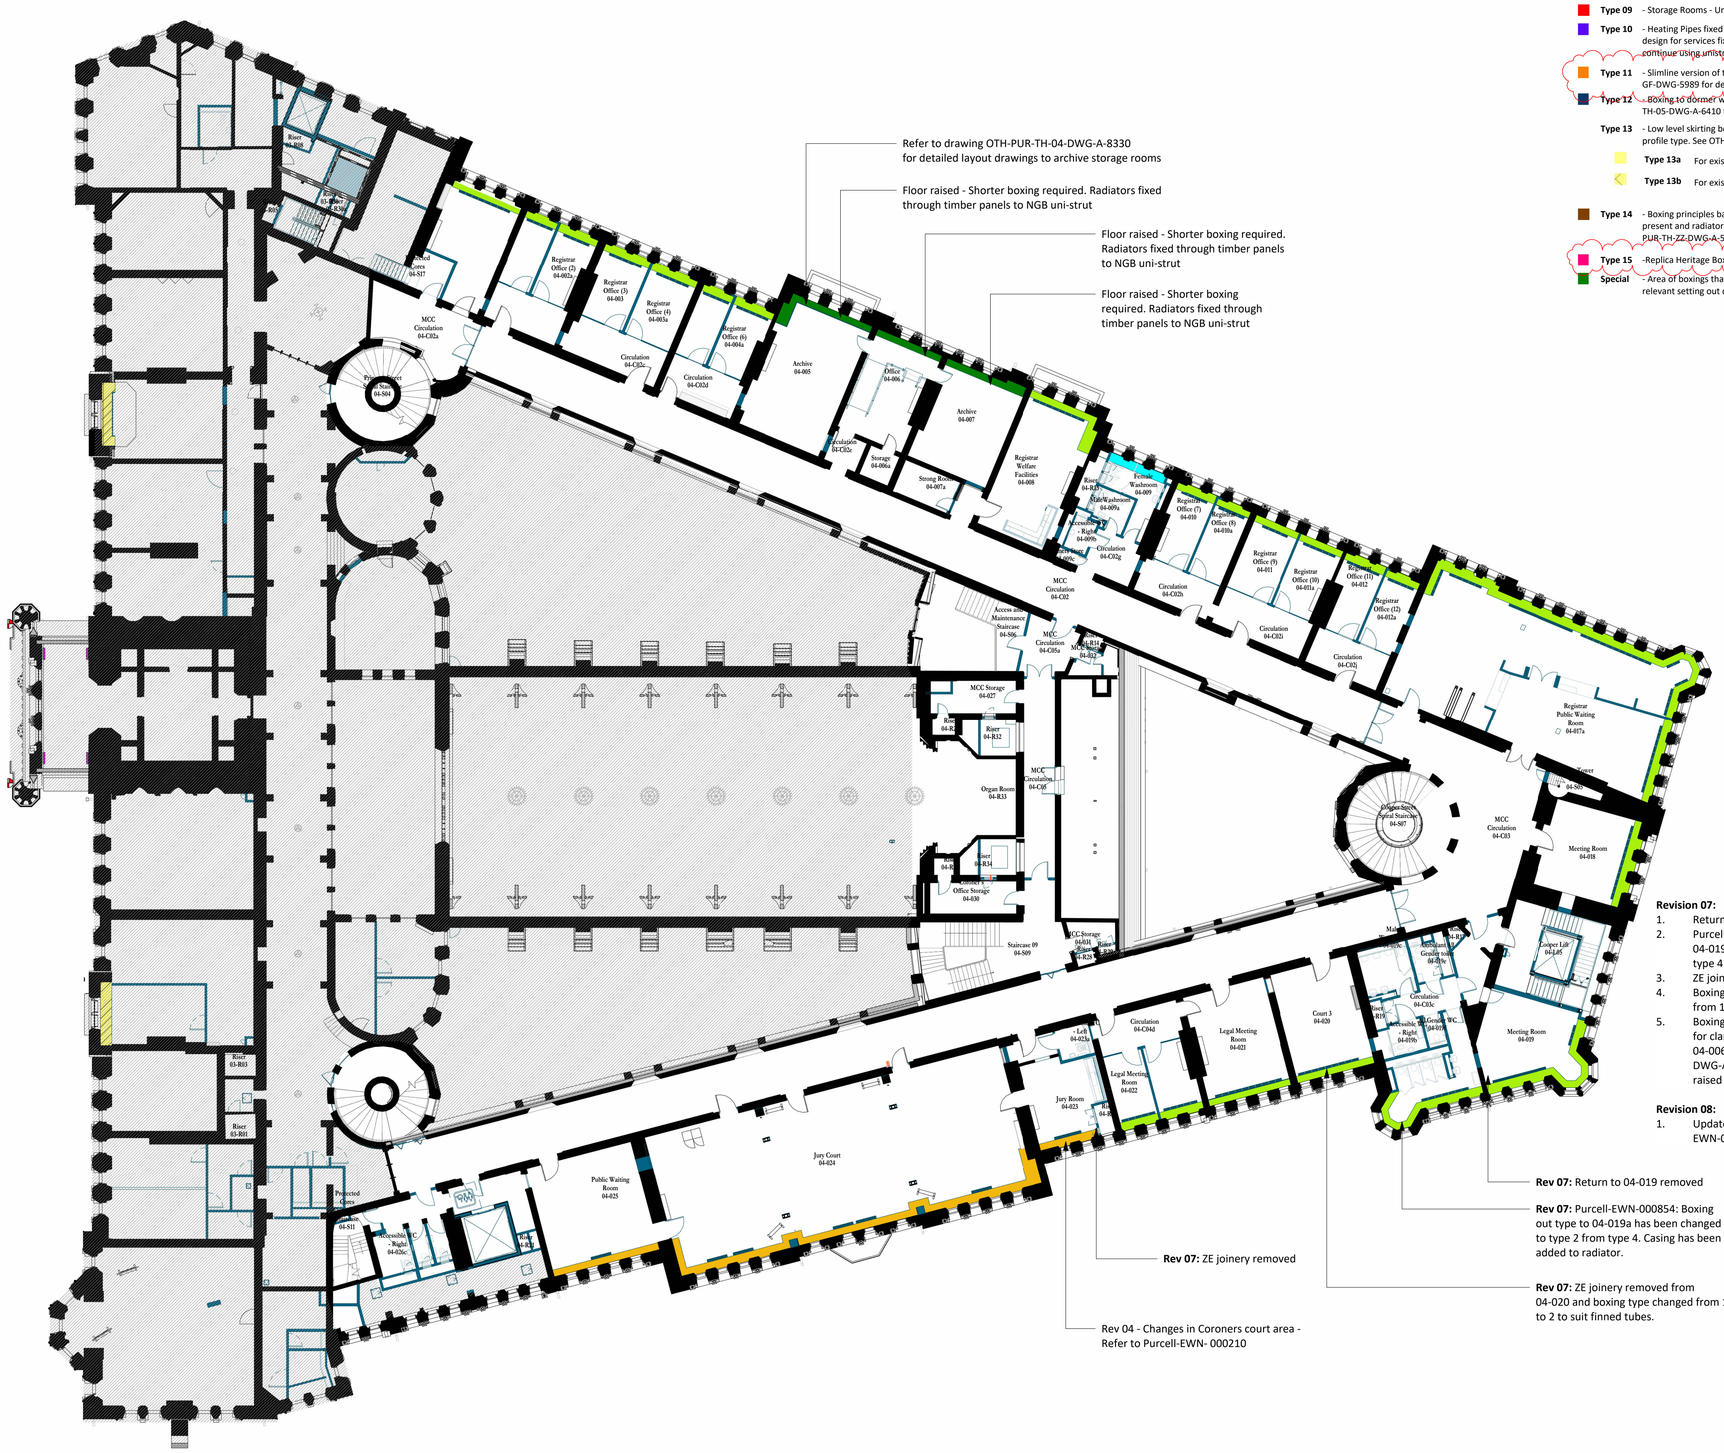


Type 01 - FCU - OTH-PUR-TH-ZZ-DWG-A-5920

Type 02 - Finned Tube - OTH-PUR-TH-ZZ-DWG-A-5921

Type 03 - Level 06, boxing wihin Eaves - OTH-PUR-TH-ZZ-DWG-A-5922

Type 04 - Welfare - OTH-PUR-TH-ZZ-DWG-A-5923

Type 05 - Box-in-Box Kitchen - OTH-PUR-TH-ZZ-DWG-A-5924

Type 06 - ZE Box

Type 07 - Heritage Boxing to be altered - See references on layouts

Type 08 - Heritage Rooms - Services below FFL with trench heaters

Type 09 - Storage Rooms - Unistrut framing only

Type 10 - Heating Pipes fixed on floor or wall - WPC to submit design for services fixing methodology. May wish to continue using unistrut module.

Type 11 - Slimline version of type 1 FCU boxing. See OTH-PUR-TH-GF-DWG-5989 for details.

Type 12 - Boxing to dormer windows on Level 05. See OTH-PUR-TH-05-DWG-A-6410 for details.

Type 13 - Low level skirting boxing detail to suit existing skirting profile type. See OTH-PUR-TH-03-DWG-A-5996 for details.

Type 13a For existing 375mm high skirting

Type 13b For existing 220mm high skirting

Type 14 - Boxing principles based on type 2, but no finned tubes are present and radiators are face-fixed to boxing. See OTH-PUR-TH-ZZ-DWG-A-5327 for details.

Type 15 -Replica Heritage Boxing - OTH-PUR-TH-06-DWG-A-5829

Special - Area of boxings that vary from the standard type. See relevant setting out drawings for details.

Revision 07:
1. Return to 04-019 removed
2. Purcell-EWN-000854: Boxing out type to 04-019a has been changed to type 2 from type 4. Casing has been added to radiator.
3. ZE joinery removed from 04-020 and 04-023
4. Boxing to 04-020 and boxing type changed from 1 to 2 to suit finned tubes.
5. Boxing colour changed to dark green (special) for clarity (no design change), to 04-005, 04-006 and 04-007 to reflect OTH-PUR-TH-ZZ-DWG-A-8330 / that boxing is different to suit raised floor.

Revision 08:
1. Update to Gallows brackets following EWN-001088.

Perimeter Boxing Type Location Level 04

1 : 200

Scale Bars to be used as guidance only - refer to sheet size below

1:100	mm	1000		3000		5000		7000
1:200	mm	5000		8000		12000		16000
1:500	M	5		15		25		35
1:1250	M	10	30		50		70	90

Notes:
Drawings are based on survey data and may not accurately represent what is physically present.
Do not scale from this drawing. All dimensions are to be verified on site before proceeding with the work.
All dimensions are in millimeters unless noted otherwise.
Purcell shall be notified in writing of any discrepancies.

Key Plan

To be read in conjunction with New Perimeter Boxing Type Details:
- OTH-PUR-TH-ZZ-DWG-A-5920
- OTH-PUR-TH-ZZ-DWG-A-5921
- OTH-PUR-TH-ZZ-DWG-A-5922
- OTH-PUR-TH-ZZ-DWG-A-5923
- OTH-PUR-TH-ZZ-DWG-A-5924

and Schedule:
- OTH-PUR-TH-ZZ-SCH-A-5919

These drawings illustrate the locations of boxing types and are not to be used to calculate the dimensions of perimeter boxings. They are based on ARUP schedule:
- OTH-ARU-TH-ZZ-SCH-A-0011

To be read in conjuction with New Perimeter Boxing Setting Out:
- OTH-PUR-TH-ZZ-DWG-A-5989
- OTH-PUR-TH-ZZ-DWG-A-5990
- OTH-PUR-TH-ZZ-DWG-A-5991
- OTH-PUR-TH-ZZ-DWG-A-5992
- OTH-PUR-TH-ZZ-DWG-A-5993
- OTH-PUR-TH-ZZ-DWG-A-5994
- OTH-PUR-TH-ZZ-DWG-A-5995
- OTH-PUR-TH-ZZ-DWG-A-5996 (includes type 13a and b details)
- OTH-PUR-TH-ZZ-DWG-A-5997
- OTH-PUR-TH-ZZ-DWG-A-5998
- OTH-PUR-TH-ZZ-DWG-A-5999
- OTH-PUR-TH-03-DWG-5326

For Services below FFL with Trench Heaters refer to:
- OTH-PUR-TH-ZZ-DWG-A-0620
- OTH-PUR-TH-ZZ-DWG-A-0621

To be read in conjunction with Heritage Boxing Alteration Details:
- OTH-PUR-TH-ZZ-DWG-A-5950
- OTH-PUR-TH-ZZ-DWG-A-5951
- OTH-PUR-TH-ZZ-DWG-A-5952
- OTH-PUR-TH-ZZ-DWG-A-5953
- OTH-PUR-TH-ZZ-DWG-A-5954
- OTH-PUR-TH-ZZ-DWG-A-5955
- OTH-PUR-TH-ZZ-DWG-A-5956
- OTH-PUR-TH-ZZ-DWG-A-5957
- OTH-PUR-TH-ZZ-DWG-A-5958
- OTH-PUR-TH-ZZ-DWG-A-5960
- OTH-PUR-TH-ZZ-DWG-A-5961
- OTH-PUR-TH-ZZ-DWG-A-5962
- OTH-PUR-TH-ZZ-DWG-A-5963
- OTH-PUR-TH-ZZ-DWG-A-5964
- OTH-PUR-TH-ZZ-DWG-A-5966
- OTH-PUR-TH-ZZ-DWG-A-5967
- OTH-PUR-TH-ZZ-DWG-A-5968
- OTH-PUR-TH-ZZ-DWG-A-5973
- OTH-PUR-TH-ZZ-DWG-A-5974
- OTH-PUR-TH-ZZ-DWG-A-5975
- OTH-PUR-TH-ZZ-DWG-A-5976
- OTH-PUR-TH-ZZ-DWG-A-5977
- OTH-PUR-TH-ZZ-DWG-A-5978

ISSUE	DATE	APPROVED	DRAWN	DESCRIPTION
09	28/10/2025	RS	JBA	Legend references update to suit new drawings
08	16/08/2024	AD	JBA	Update to Perimeter Boxing following Additional Works PURCELL-EWN-1215
07	08/01/2024	AD	HC	Level 04 Perim Boxing Package
06	21/10/2022	AH	AH	Key Amended
05	29/10/2021	DW	AH	Updated for Tender
04	13/08/2021	NH	RM	Updated following Coroner's Court redesign

OUR TOWN HALL PROJECT

PURCELL

Project Office, Room 308, Town Hall, MANCHESTER M60 2LJ
+44 (0) 7970 097 432
www.purcelluk.com

PROJECT STATUS	RIBA STAGE 5
CLIENT	Manchester City Council
PROJECT	OUR TOWN HALL
DRAWING TITLE	Perimeter Boxing Type Location Level 04
SIZE & SCALE	A1: 1 : 200
DRAWING STATUS	FOR CONSTRUCTION
JOB NUMBER	236959
DRAWING NO.	REV
OTH-PUR-TH-04-DWG-A-0605	09

© PURCELL 2019. PURCELL ® IS THE TRADING NAME OF PURCELL ARCHITECTURE LTD.

28/10/2025 13:39:39