




1 **Lloyd Street Protected Core Elevation 09**
Scale: 1 : 50

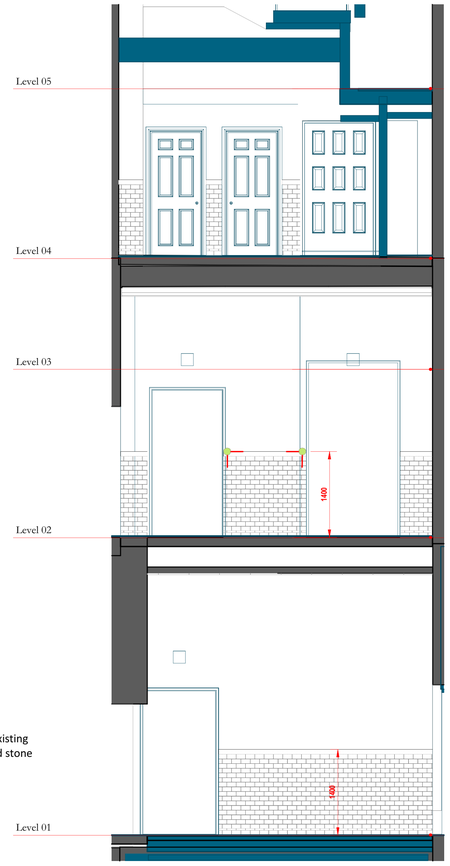


2 **Lloyd Street Protected Core Elevation 10**
Scale: 1 : 50

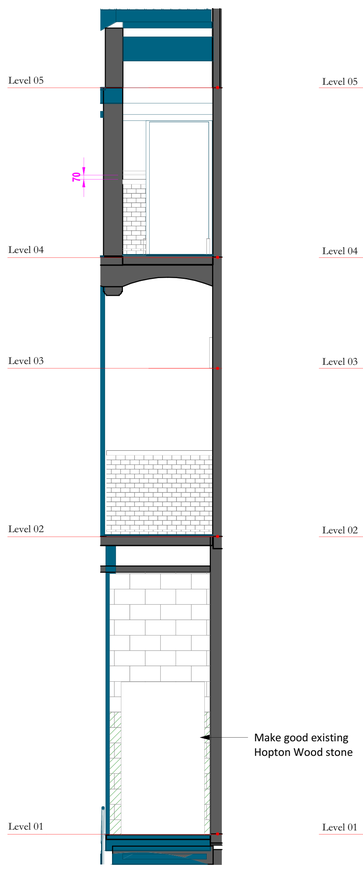


3 **Lloyd Street Protected Core Elevation 11**
Scale: 1 : 50

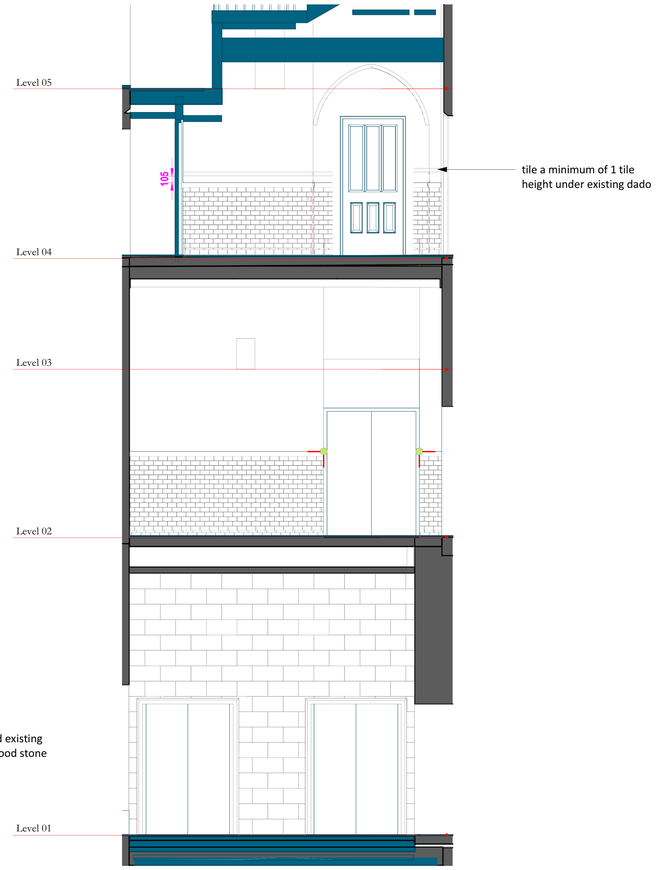


4 **Lloyd Street Protected Core Elevation 12**
Scale: 1 : 50

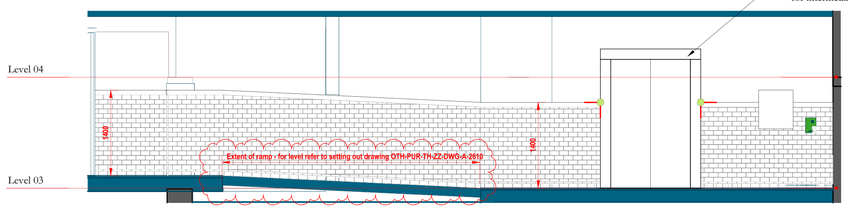


5 **Llyod Street Protected Core Elevation 21**
Scale: 1 : 50

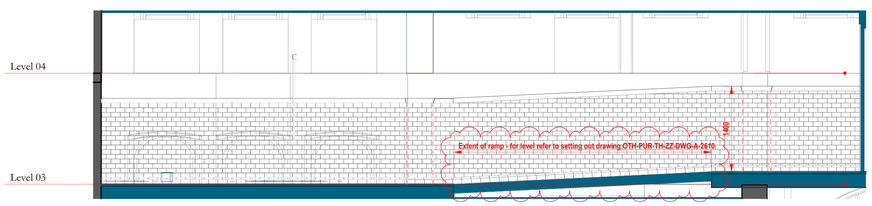


6 **Lloyd Street Protected Core Elevation 22**
Scale: 1 : 50

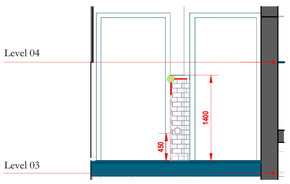


7 **Lloyd Street Protected Core Elevation 23**
Scale: 1 : 50

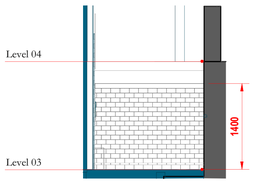


14 **Elevation 1 - d**
Scale: 1 : 50

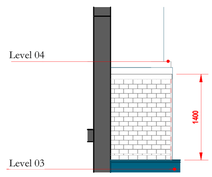


9 **Lloyd Street Protected Core Elevation 25**
Scale: 1 : 50

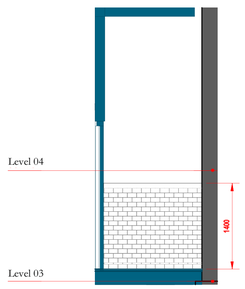

10 **Lloyd Street Protected Core Elevation 26**
Scale: 1 : 50

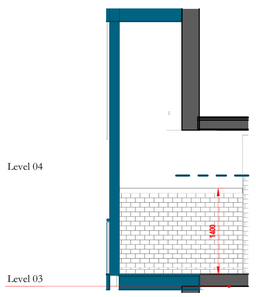

11 **Lloyd Street Protected Core Elevation 27**
Scale: 1 : 50

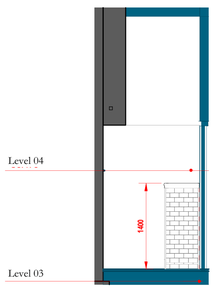

12 **Lloyd Street Protected Core Elevation**
Scale: 1 : 50

SETTING OUT PRINCIPLES

Ensure alignment of all grout lines
Ensure all landings are set out to closest full tile to 1400mm height
Ensure dado heights are uniform height on each individual landing.

example — Red Dimension = exact setting out dimension

example — Magenta Dimension = approximate setting out dimension. set out to the closest full tile


Refer to NBS M40 Specification clause 125 for tile specification and specials
Refer to OTH-PUR-TH-ZZ-DWG-A-8147 to 8151 for plans
Refer to OTH-PUR-TH-ZZ-DWG-A-8163, 8164 and 8165 for detail areas

Scale Bars to be used as guidance only - refer to sheet size below

1:100	mm	1000	3000	5000	7000	
1:200	mm	5000	8000	12000	16000	
1:500	M	5	15	25	35	
1:1250	M	10	30	50	70	90

Notes:
Drawings are based on survey data and may not accurately represent what is physically present.
Do not scale from this drawing. All dimensions are to be verified on site before proceeding with the work.
All dimensions are in millimeters unless noted otherwise.
Purcell shall be notified in writing of any discrepancies.

Key Plan

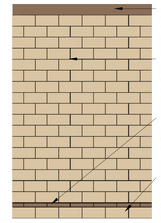


NBS M40 CLAUSE 125.4
Dado tile 152 x 75 in 'Oatmeal' product reference: MTHDADOAT

NBS M40 CLAUSE 125.2 - 152 x 75 regular wall tile and skirting tile in colour 'Linen' (lighter colour)


NBS M40 CLAUSE 125.1 - 152 x 26mm border tile in colour 'Oatmeal' (darker colour)

NBS M40 CLAUSE 125.2 - 152 x 75 regular wall tile and skirting tile in colour 'Linen' (lighter colour)

Tiling Setting Out
1 : 20

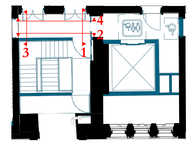

Lloyd st Core key plan
1 : 200

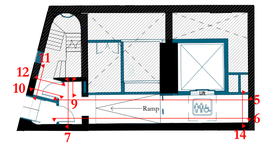

Lloyd St Core - Level 03 key plan
1 : 200

ISSUE	DATE	APPROVED	DRAWN	DESCRIPTION
05	03/10/2025	BAO/NS	AY	Details updated in line with Bovis and Purcell review
04	04/07/2025	BAO	AY/SA	Drawing updates in line with Bovis and Purcell review
03	02/06/2023	AH	AA	Key and note revised
02	19/05/2023	AH	AA	Tiling amended to new specification

OUR TOWN HALL PROJECT

PURCELL

Project Office, Room 308, Town Hall, MANCHESTER M60 2LI
+44 (0) 7970 097 432
www.purcelluk.com

PROJECT STATUS	RIBA STAGE 5
CLIENT	Manchester City Council
PROJECT	OUR TOWN HALL
DRAWING TITLE	Lloyd Street Core Tiling Wall Elevations 3/5
SIZE & SCALE	A1: As indicated
DRAWING STATUS	CONSTRUCTION
JOB NUMBER	236959
DRAWING NO.	OTH-PUR-TH-ZZ-DWG-A-8254
REV	05

© PURCELL 2019. PURCELL ® IS THE TRADING NAME OF PURCELL ARCHITECTURE LTD.

13/10/2025 09:56:59