
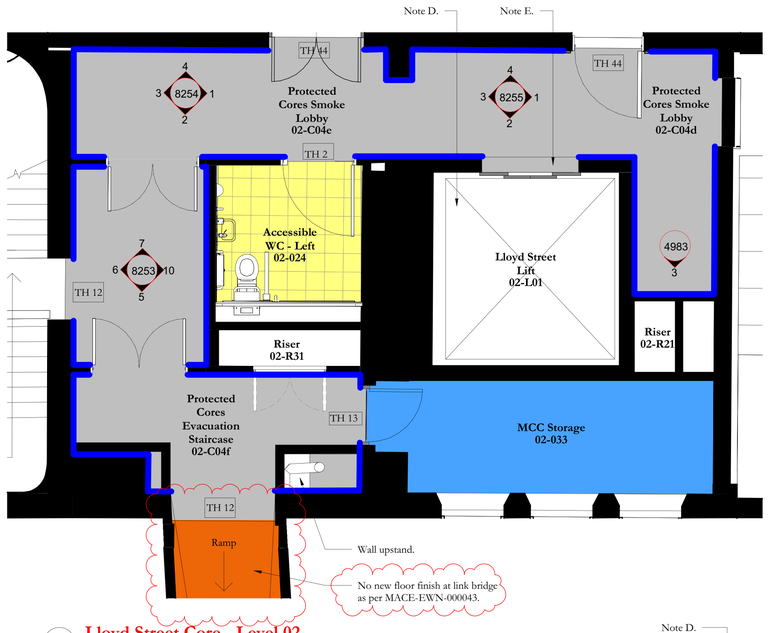



6 Lloyd Street Core - Level 02

Scale: 1 : 50

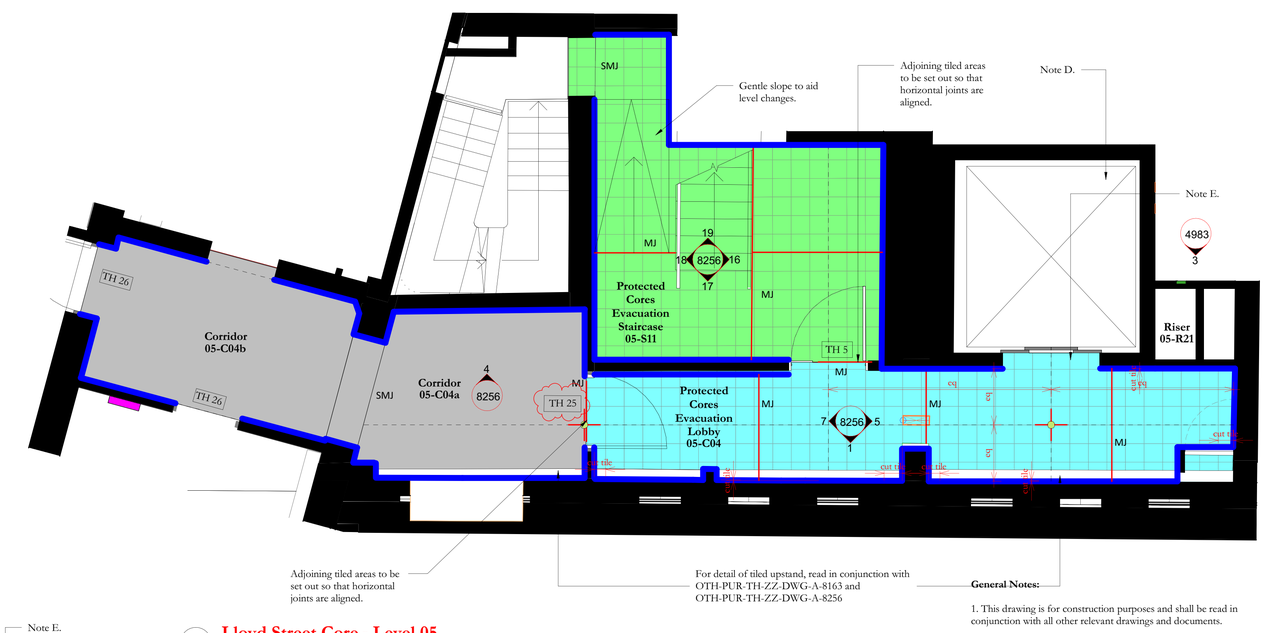


9 Lloyd Street Core - Level 05

Scale: 1 : 50

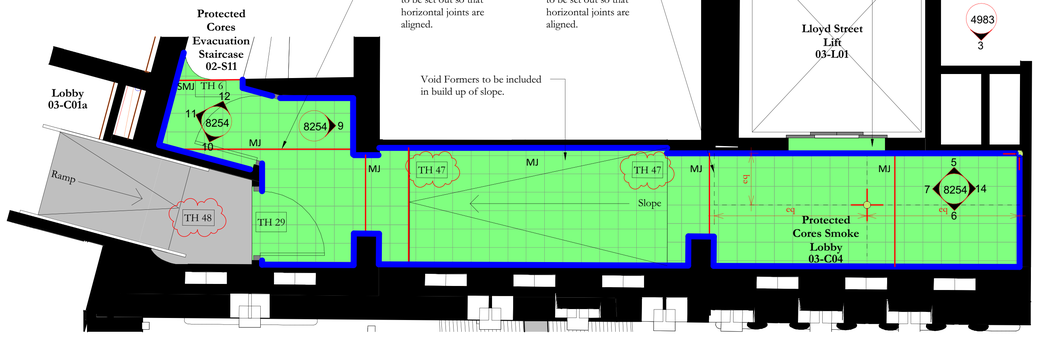

7 Lloyd Street Core - Level 03

Scale: 1 : 50

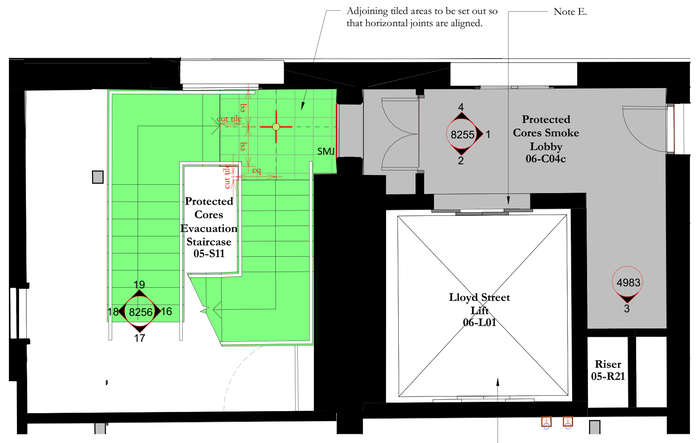


10 Lloyd Street Core - Level 06

Scale: 1 : 50



8 Lloyd Street Core - Level 04

Scale: 1 : 50

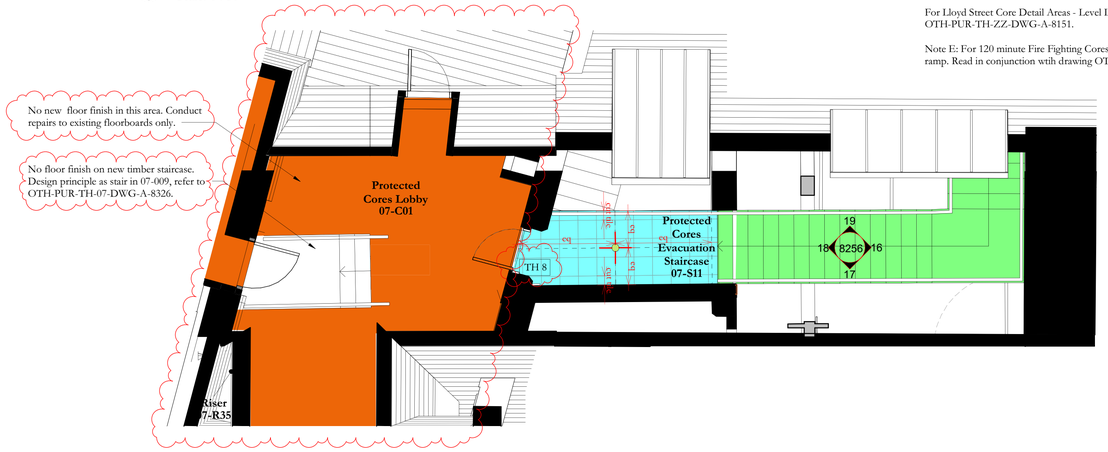

11 Lloyd Street Core - Level 07

Scale: 1 : 50

Scale Bars to be used as guidance only - refer to sheet size below

1:100	mm	1000	3000	5000	7000	
1:200	mm	5000	8000	12000	16000	
1:500	M	5	15	25	35	
1:1250	M	10	30	50	70	90

Notes:
Drawings are based on survey data and may not accurately represent what is physically present.
Do not scale from this drawing. All dimensions are to be verified on site before proceeding with the work.
All dimensions are in millimeters unless noted otherwise.
Purcell shall be notified in writing of any discrepancies.

KEY

- Tiles Setting Out Points
- Porcelain Tiles 300x300 NBS M40/110A - Skirting to perimeter NBS M40/114
- Terrazzo treads (includes half and quarter landings NBS M41/161
- Terrazzo Tiles 300x300 NBS M41/112A
- Marmoleum NBS M50/150
- Ceramic Tiles 300x300 NBS M40/111A
- Safety Vinyl NBS M50/152
- Ceramic Tiles 600x600 NBS M40/111A
- Quarry tiles NBS - M40 / 140
- Porcelain Tiles 600x600 NBS M40/110A
- New Tiled Wall - FFL to 1400mm NBS M40/125
- Epoxy Paint Finish NBS M12/110
- Hopton wood limestone tile as existing or new to match
- Conduct repairs only - Refer to repair schedule.
- MJ Movement Joint NBS M40/825
- Existing Tiling Repairs - Refer to mosaic drawings for specifications.
- SMJ Structural Movement Joint NBS M40/825A

Refer to drawing OTH-PUR-TH-ZZ-DWG-A-8161 for threshold details

TH 1	Threshold 1: Porcelain Tile to Porcelain Tile	TH 8	Threshold 8: Ceramic Tile to Existing Floor
TH 2	Threshold 2: Porcelain Tile to Linoleum	TH 9	Threshold 9: Porcelain Tile to Existing Floor
TH 3	Threshold 3: Porcelain Tile to Ceramic Tile	TH 10	Threshold 10: Terrazzo Tile to Terrazzo Tile
TH 4	Threshold 4: Porcelain Tile to Terrazzo Tile	TH 11	Threshold 11: Ceramic Tile to Linoleum
TH 5	Threshold 5: Ceramic Tile to Terrazzo Tile	TH 25	Threshold 25: Tile to Marmoleum/Carpet Tile
TH 6	Threshold 6: Terrazzo Tile to Existing Floor	TH 29	Threshold 29: Terrazo Tile to Marmoleum
TH 7	Threshold 7: Ceramic Tile to Ceramic Tile	TH 33	Threshold 33: Porcelain Tile to Ceramic Tile
		TH 36	Threshold 36: Terrazo Tile to Sheet Flooring

Refer to drawing OTH-PUR-TH-ZZ-DWG-A-8397 for threshold details

TH 44	Threshold 44: Marmoleum to Existing Floor	TH 46	Threshold 46: Ceramic Tile to Existing Floor
TH 45	Threshold 45: Marmoleum to Existing Floor	TH 47	Threshold 47: Terazzo Tile to Terazzo Tile on Ramp

1 Refer to details on dwgs 8163-8165

General Notes:

1. This drawing is for construction purposes and shall be read in conjunction with all other relevant drawings and documents.

2. Information is based on Revit model:-
OTH-PUR-ZZ-ZZ-M3D-A-0009

3. Setting out to be determined in advance of installation and agreed with Architect on site. For tiling installation, including setting out, movement joints, etc. refer to NBS Specification M40 OTH-PUR-TH-ZZ-SPE-A-5924. In particular, allow for movement joints to perimeter of full room, to vertical corners and at thresholds between different floor finishes.

4. All proprietary products to be used strictly in accordance with the manufacturer's specification and details.

5. Please refer to drawing series OTH-PUR-TH-LG-DWG-A-8110 to 8138 for Floor Finishes GA Plans.

6. For threshold types please refer to drawing OTH-PUR-TH-ZZ-DWG-A-8161 and OTH-PUR-TH-ZZ-DWG-A-8169 for Tiling Details.

7. All drawings to be read in conjunction with the relevant NBS specifications:
K10 - OTH-PUR-TH-ZZ-SPE-A-5926
K32 - OTH-PUR-TH-ZZ-SPE-A-5934
M40 - OTH-PUR-TH-ZZ-SPE-A-5924
M41 - OTH-PUR-TH-ZZ-SPE-A-5930

8. Please refer to the Fit Out and Decorations Schedule OTH-PUR-TH-ZZ-SCH-A-5804.

9. For arrangement of wall tiles within cores, please refer to Typical Tiling Elevations drawings OTH-PUR-TH-ZZ-DWG-A-8163 to 8165.

10. Refer to floor finishes GA plans for location of timber skirting and timber skirting details

Note B: Refer to GA drawings for location of timber skirting and timber skirting detail.

Note D: For finishes to lift core read in conjunction with lift drawing and setting out in accordance with drawing OTH-PUR-TH-ZZ-DWG-A-8169.

For Lloyd Street Core Detail Areas - Level L01, see drawings OTH-PUR-TH-ZZ-DWG-A-8151.

Note E: For 120 minute Fire Fighting Cores, lift thresholds to include splay / ramp. Read in conjunction with drawing OTH-PUR-TH-ZZ-DWG-A-8174.

ISSUE	DATE	APPROVED	DRAWN	DESCRIPTION
08	31/10/2025	RS	AY	Details updated in line with Bovis and Purcell review
07	03/10/2025	BAO/NS	AY	Details updated in line with Bovis and Purcell review
06	04/07/2025	BAO	AY/SA	Drawing updates in line with Bovis and Purcell review

OUR TOWN HALL PROJECT
PURCELL
Project Office, Room 308, Town Hall, MANCHESTER M60 2L1
+44 (0) 7970 097 432
www.purcelluk.com

PROJECT STATUS	RIBA STAGE 5
CLIENT	Manchester City Council
PROJECT	OUR TOWN HALL
DRAWING TITLE	Lloyd Street Core Detail Areas (1 of 2)
SIZE & SCALE	A1: As indicated
DRAWING STATUS	FOR CONSTRUCTION
JOB NUMBER	236959
DRAWING NO.	OTH-PUR-TH-ZZ-DWG-A-8147
REV	08

© PURCELL 2019. PURCELL ® IS THE TRADING NAME OF PURCELL ARCHITECTURE LTD.

31/10/2025 19:49:55