

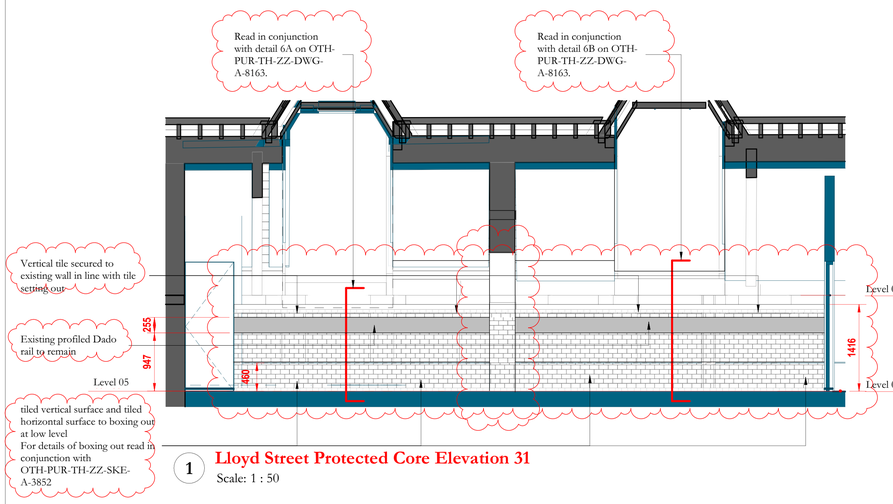



1 **Lloyd Street Protected Core Elevation 31**
Scale: 1 : 50

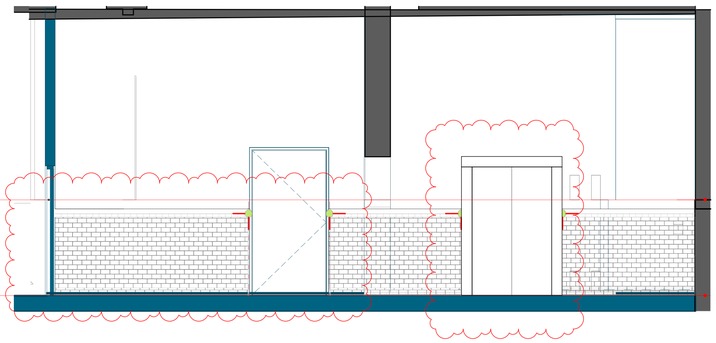


4 **Lloyd Street Protected Core Elevation 32**
Scale: 1 : 50

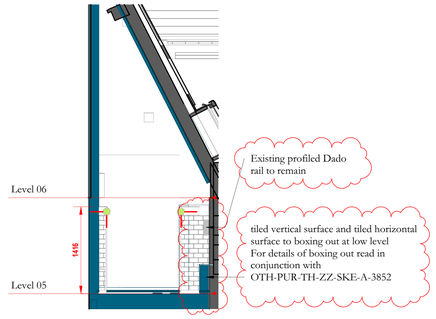


5 **Lloyd Street Protected Core Elevation 33**
Scale: 1 : 50

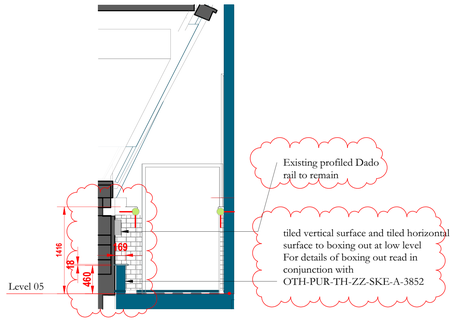


7 **Lloyd Street Protected Core Elevation 35**
Scale: 1 : 50

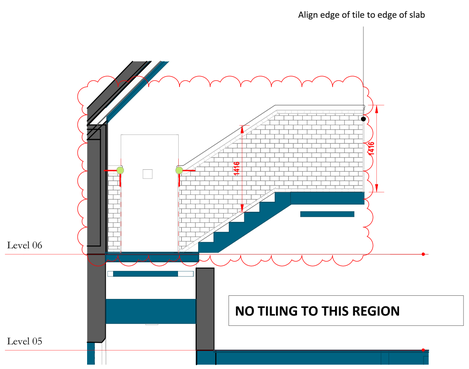


16 **Lloyd Street Staircase Core Elevation 09**
Scale: 1 : 50

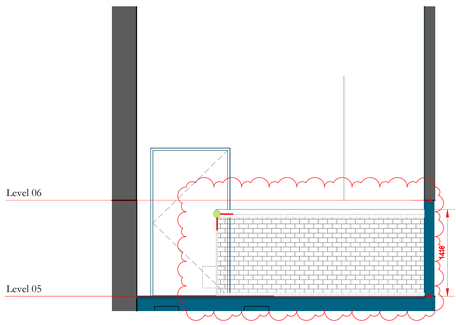

17 **Lloyd Street Staircase Core Elevation 10**
Scale: 1 : 50

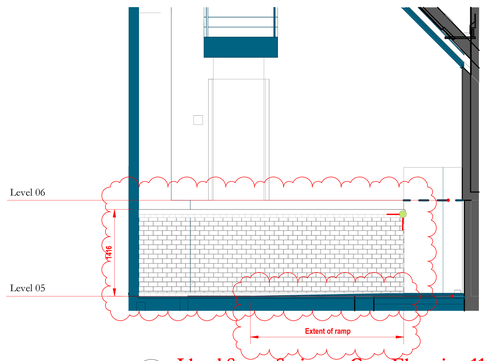

18 **Lloyd Street Staircase Core Elevation 11**
Scale: 1 : 50

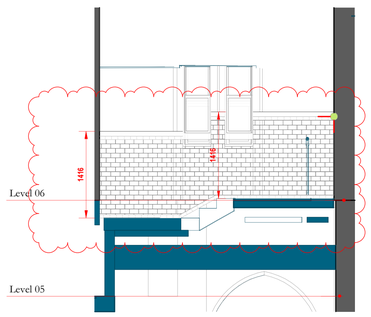


19 **Lloyd Street Staircase Core Elevation 12**
Scale: 1 : 50

Scale Bars to be used as guidance only - refer to sheet size below

1:100	mm	1000	3000	5000	7000	
1:200	mm	5000	8000	12000	16000	
1:500	M	5	15	25	35	
1:1250	M	10	30	50	70	90

Notes:
Drawings are based on survey data and may not accurately represent what is physically present.
Do not scale from this drawing. All dimensions are to be verified on site before proceeding with the work.
All dimensions are in millimeters unless noted otherwise.
Purcell shall be notified in writing of any discrepancies.

Key Plan

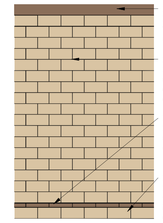


NBS M40 CLAUSE 125.4 Dado tile 152 x 75 in 'Oatmeal' product reference: MTHDADOAT

NBS M40 CLAUSE 125.2 - 152 x 75 regular wall tile and skirting tile in colour 'Linen' (lighter colour)

NBS M40 CLAUSE 125.1 - 152 x 26mm border tile in colour 'Oatmeal' (darker colour)

NBS M40 CLAUSE 125.2 - 152 x 75 regular wall tile and skirting tile in colour 'Linen' (lighter colour)

Tiling Setting Out
1 : 20

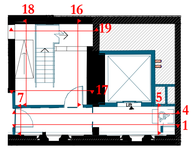

Lloyd Street Level 05 Key Plan
1 : 200

ISSUE	DATE	APPROVED	DRAWN	DESCRIPTION
02	03/10/2025	BAO/NS	AY	Details updated in line with Bovis and Purcell review
01	08/07/2022	MS	AH	Updated to Lendlease comment
-	02/03/2022	AB	AH	First Issue

OUR TOWN HALL PROJECT

PURCELL

Project Office, Room 308, Town Hall, MANCHESTER M60 2LI
+44 (0) 7970 097 432
www.purcelluk.com

PROJECT STATUS	RIBA STAGE 5
CLIENT	Manchester City Council
PROJECT	OUR TOWN HALL
DRAWING TITLE	Lloyd Street Core Tiling Wall Elevations 5/5
SIZE & SCALE	A1: As indicated
DRAWING STATUS	CONSTRUCTION
JOB NUMBER	236959
DRAWING NO.	OTH-PUR-TH-ZZ-DWG-A-8256
REV	02

© PURCELL 2019. PURCELL ® IS THE TRADING NAME OF PURCELL ARCHITECTURE LTD.

08/10/2025 17:31:46