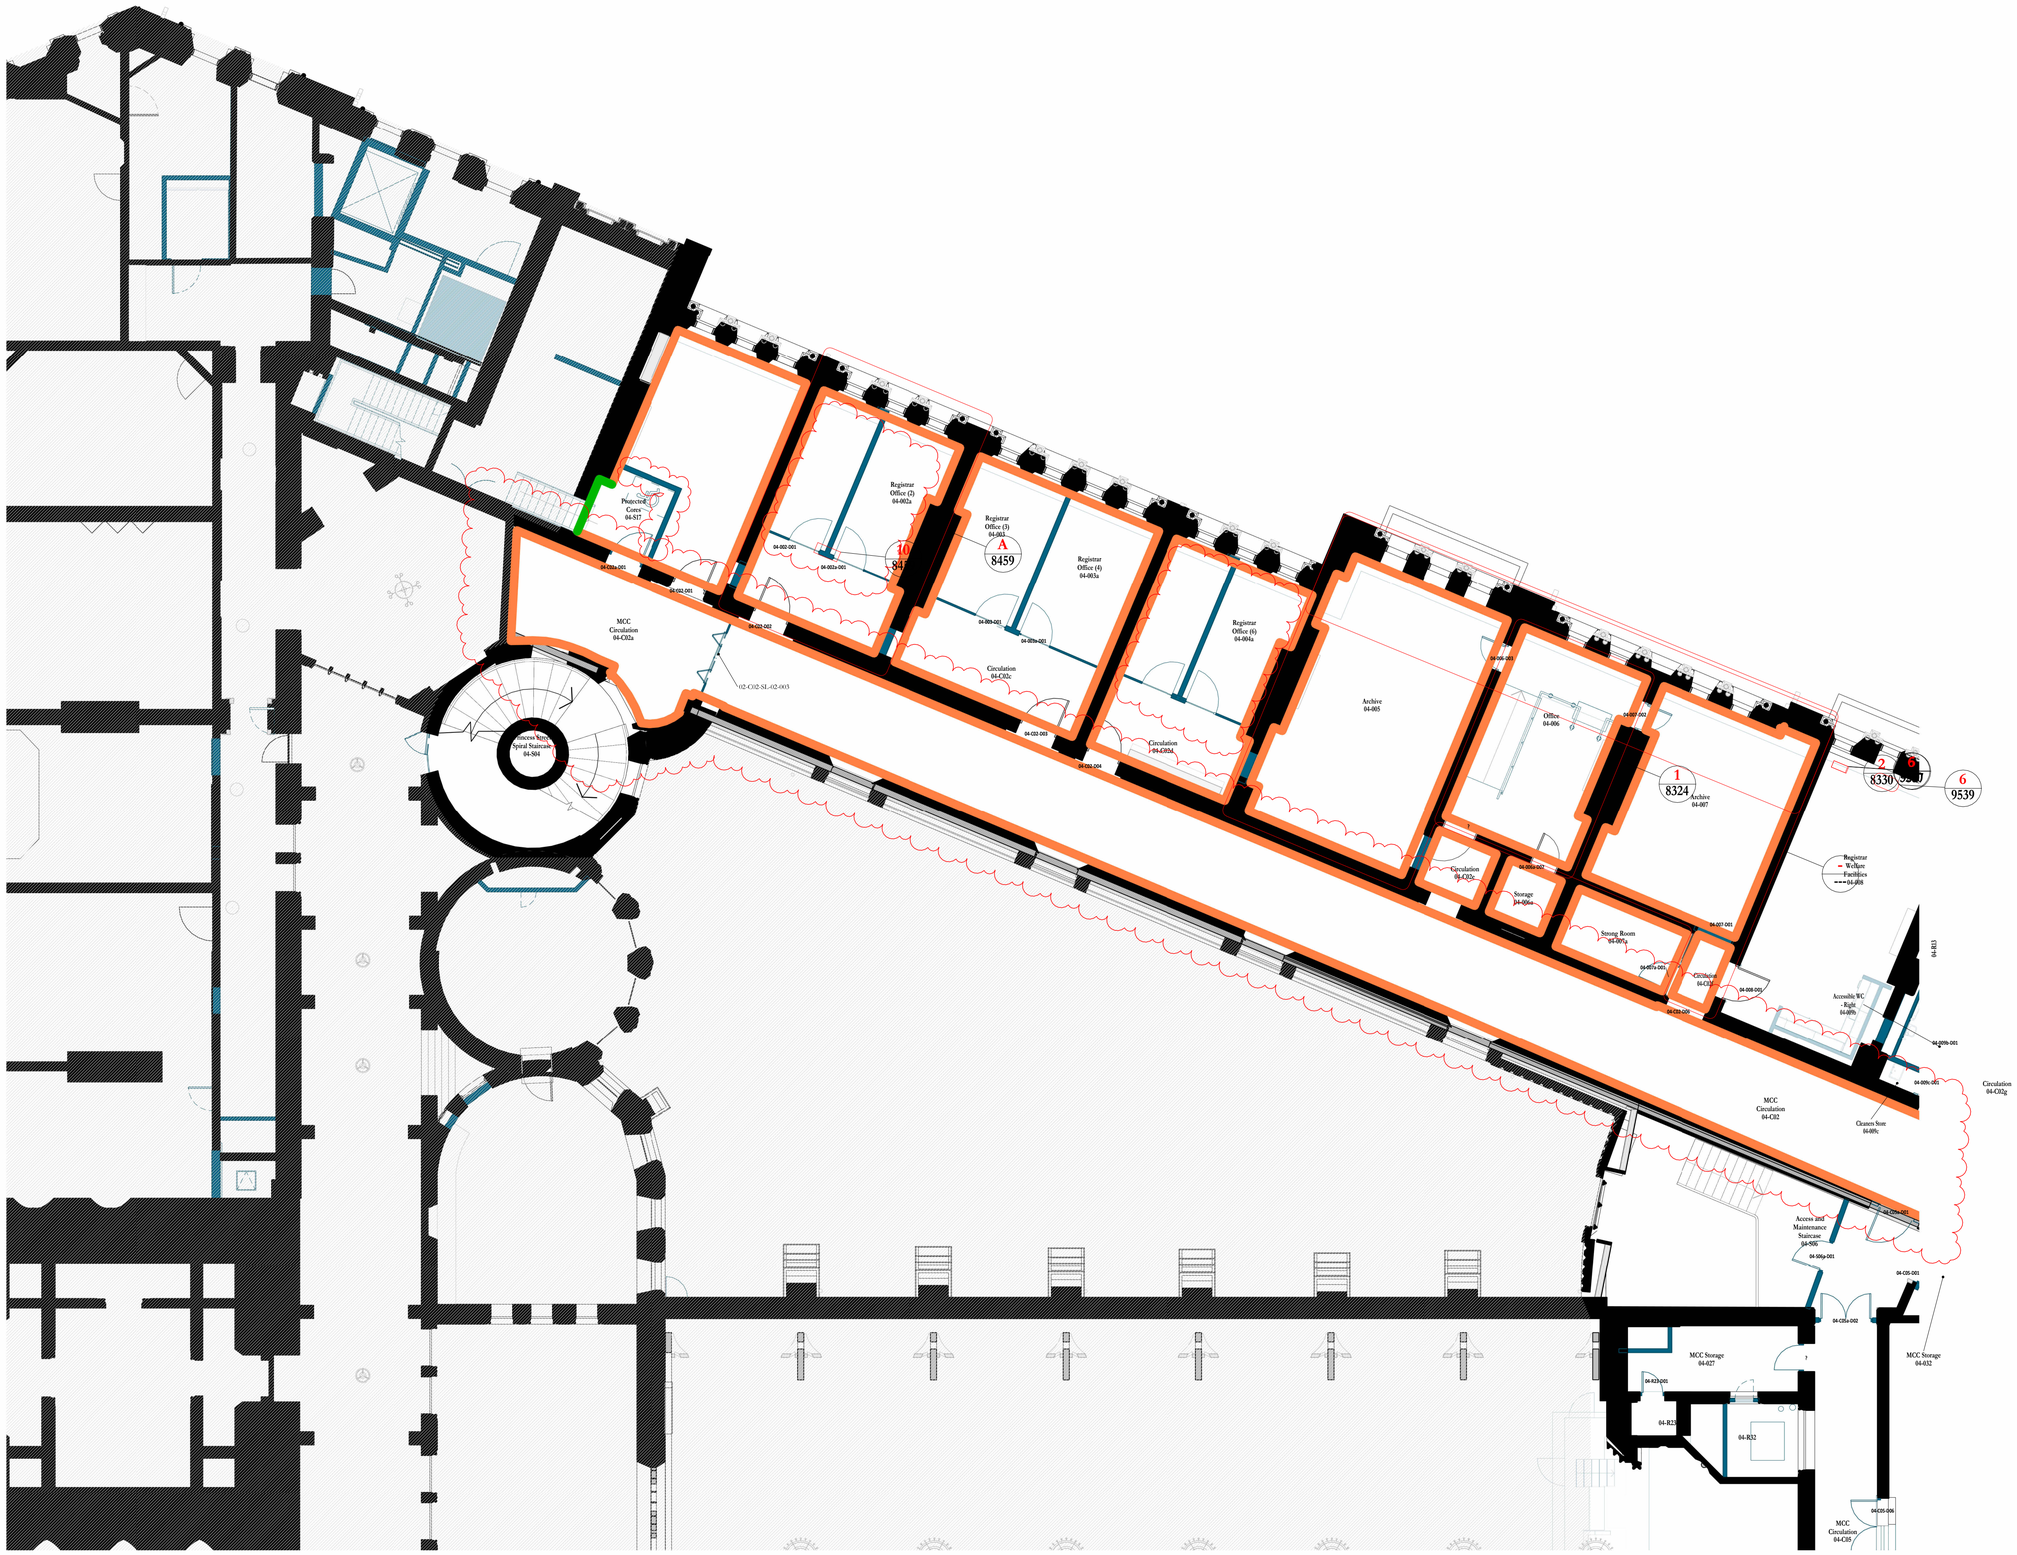


Scale Bars to be used as guidance only - refer to sheet size below

1:100	mm	1000		3000		5000		7000
1:200	mm	5000		8000		12000		16000
1:500	M	5		15		25		35
1:1250	M	10	30		50		70	90

Notes:
Drawings are based on survey data and may not accurately represent what is physically present.
Do not scale from this drawing. All dimensions are to be verified on site before proceeding with the work.
All dimensions are in millimeters unless noted otherwise.
Purcell shall be notified in writing of any discrepancies.

Key Plan

- Wall with terrix plaster - Refer to OTH-PUR-TH-ZZ-SPE-A-5906 clause 400.1 for preparation prior to paint decoration
- Wall with existing plaster - Refer to OTH-PUR-TH-ZZ-SPE-A-5906 clause 400 for preparation prior to paint decoration
- Vinyl paint removal. Refer to OTH-PUR-TH-ZZ-SPE-A-5906 clause 401 prior to paint decoration

Refer to:
Decorations plans - OTH-PUR-TH-LG-DWG-A-2800 - OTH-PUR-TH-06-DWG-A-2807
Plaster removal plans - OTH-PUR-TH-07-SKE-A-0553 - OTH-PUR-TH-LG-SKE-A-0593
Refer to OTH-PUR-TH-ZZ-DWG-A-8186 - OTH-PUR-TH-ZZ-DWG-A-8197 for WC tiled elevations

Note: lines are indicative of the preparation of the rooms in a room. Preparation to walls is to include door and window reveals, niches etc. Plans refer to walls only and do not include preparation information relating to ceilings, skirting, joinery etc.

ISSUE	DATE	APPROVED	DRAWN	DESCRIPTION
02	31/01/2025	AD	AH	updated following plaster updates. Key amended
01	07/08/2023	AH	AH	updated to revised plaster scope
-	17/03/2023	AH	ND	First Issue

OUR TOWN HALL PROJECT
PURCELL
Project Office, Room 308, Town Hall, MANCHESTER M60 2LI
+44 (0) 7970 097 432
www.purcelluk.com

PROJECT STATUS	RIBA STAGE 5
CLIENT	Manchester City Council
PROJECT	OUR TOWN HALL
DRAWING TITLE	Decoration prep plan - Level 04 North
SIZE & SCALE	A1: As indicated
DRAWING STATUS	For Construction
JOB NUMBER	236959
DRAWING NO.	OTH-PUR-TH-04-DWG-A-2829
REV	02

© PURCELL 2019. PURCELL ® IS THE TRADING NAME OF PURCELL ARCHITECTURE LTD.

Decoration prep plan - Level 04 North
1 : 100