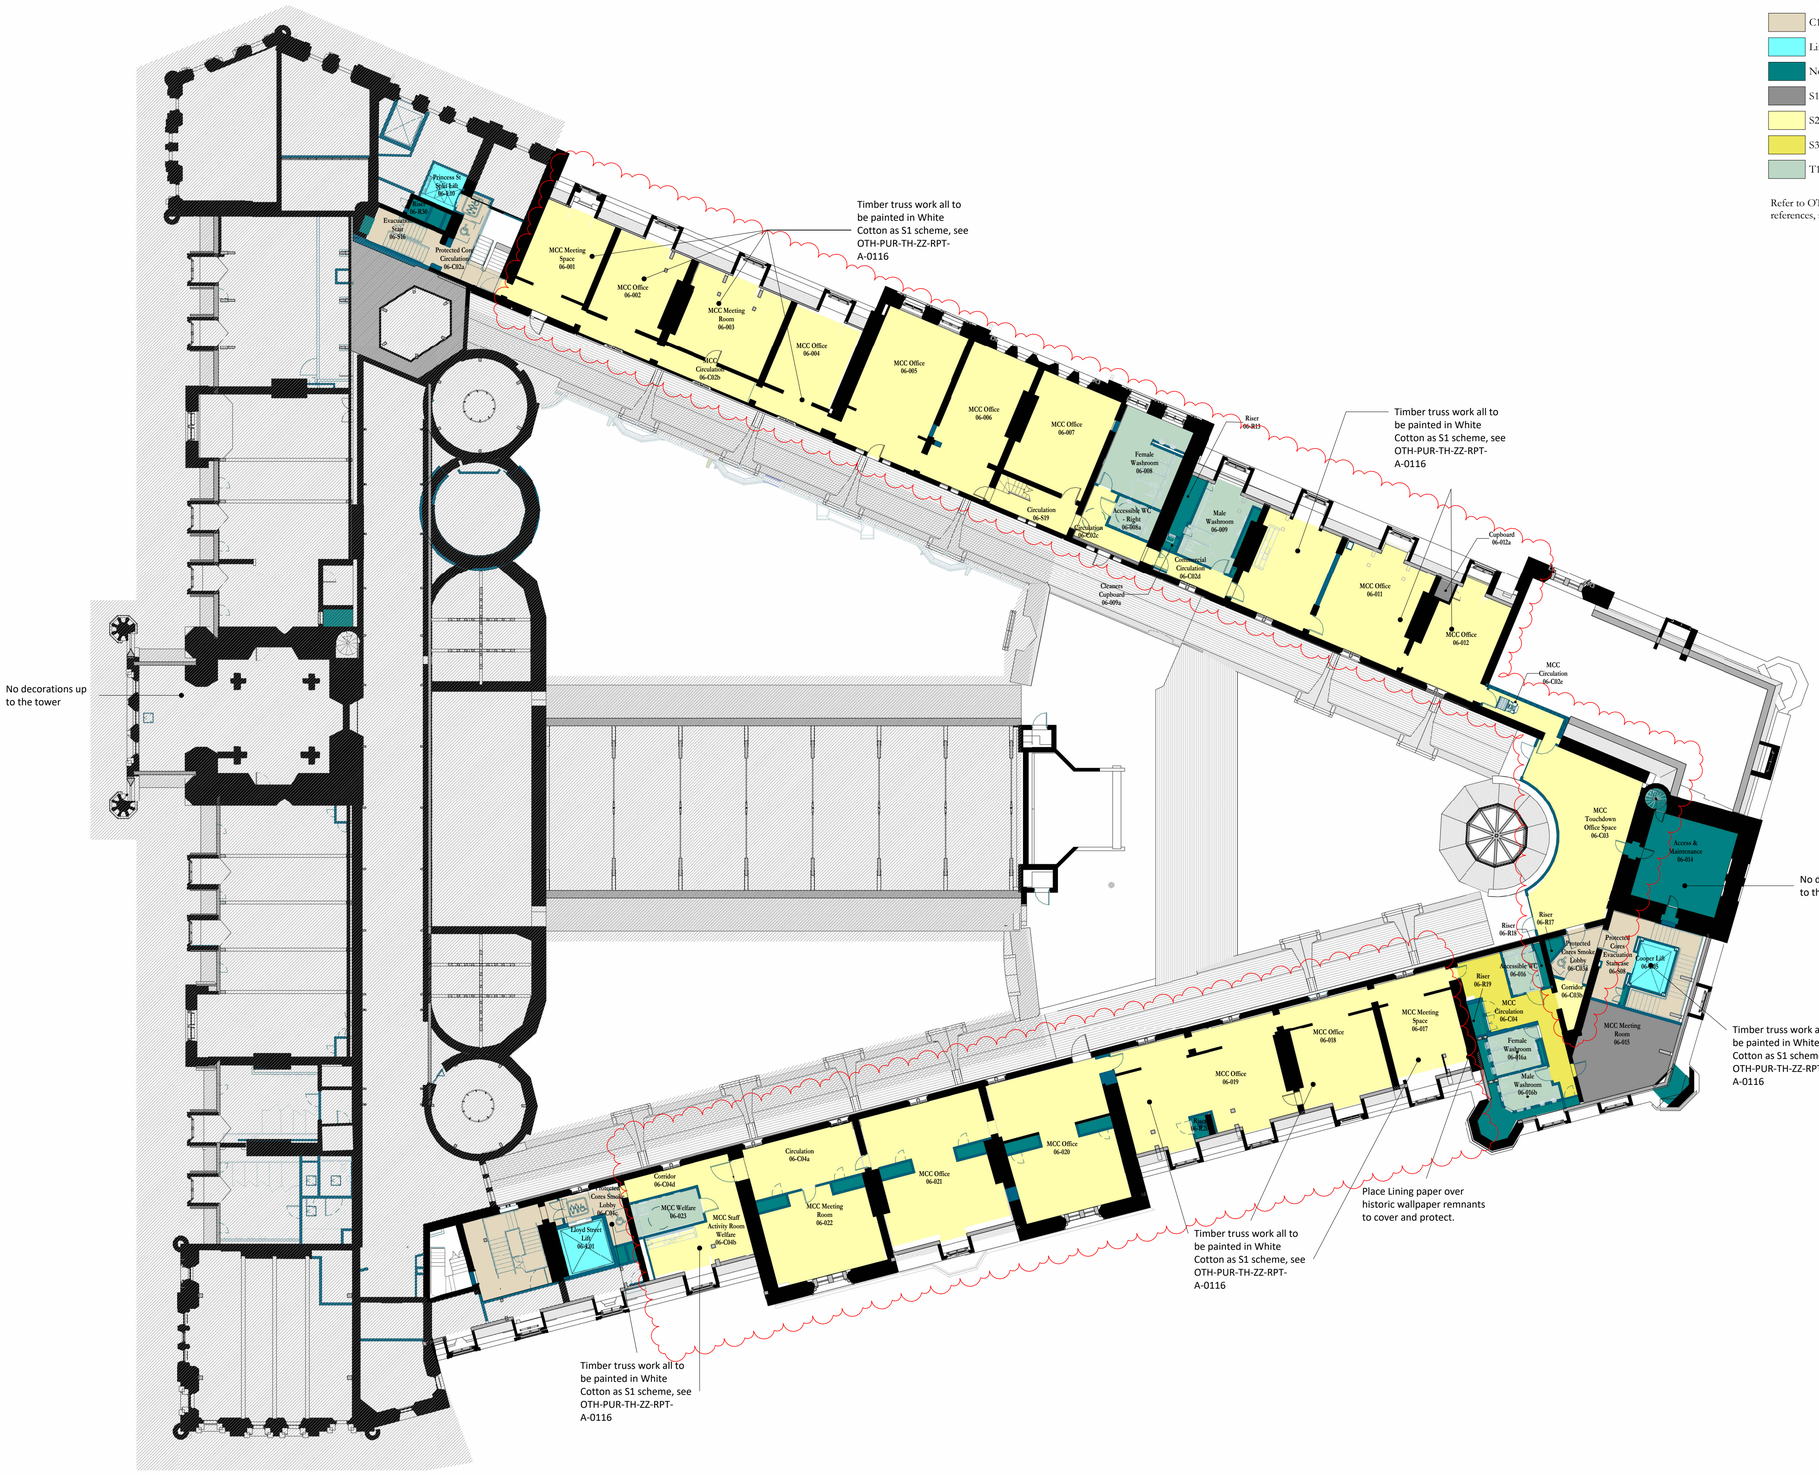


DECORATIONS PLANS PROPOSED LEVEL 06

1 : 200

Decorations

- C1 Refer to Core tiling layouts for extent of paint
- Lift interior - Refer to ANSA information
- No paint
- S1- Simple Scheme For Plant Rooms, Stores, ETC
- S2- Scheme For Offices, Meeting Rooms ETC
- S3- Scheme For Spaces with Additional Joinery Features
- T1- Toilet Areas. Refer to WC tiling layouts for extent of paint

Refer to OTH-PUR-TH-ZZ-RPT-A-0116 for key references, specification references, and colours.

Scale Bars to be used as guidance only - refer to sheet size below

1:100	mm	1000		3000		5000		7000
1:200	mm		5000		8000		12000	16000
1:500	M	5		15		25		35
1:250	M	10		30		50	70	90

Notes:
Drawings are based on survey data and may not accurately represent what is physically present.
Do not scale from this drawing. All dimensions are to be verified on site before proceeding with the work.
All dimensions are in millimeters unless noted otherwise.
Purcell shall be notified in writing of any discrepancies.

Key Plan

ISSUE	DATE	APPROVED	DRAWN	DESCRIPTION
04	20/03/2026	RS	AS	Decorative Scheme Amended
03	29/08/2025	RS	DA/AH	RFC Amendments to Decorations Scheme Plans
02	02/10/2023	AH	AH	scheme reinstated in staircase areas
01	12/12/2022	AH	AB	Issued for Construction
-	06/06/2022	MS	AH	First Issue

OUR TOWN HALL PROJECT
PURCELL
Project Office, Room 308, Town Hall, MANCHESTER M60 2L1
+44 (0) 7970 097 432
www.purcelluk.com

PROJECT STATUS	RIBA STAGE 5
CLIENT	Manchester City Council
PROJECT	OUR TOWN HALL
DRAWING TITLE	Decorations scheme plans - Level 06
SIZE & SCALE	A1: 1 : 200
DRAWING STATUS	CONSTRUCTION
JOB NUMBER	236959
DRAWING NO.	OTH-PUR-TH-06-DWG-A-2807
REV	04

© PURCELL 2019. PURCELL ® IS THE TRADING NAME OF PURCELL ARCHITECTURE LTD.

20/03/2026 15:39:15