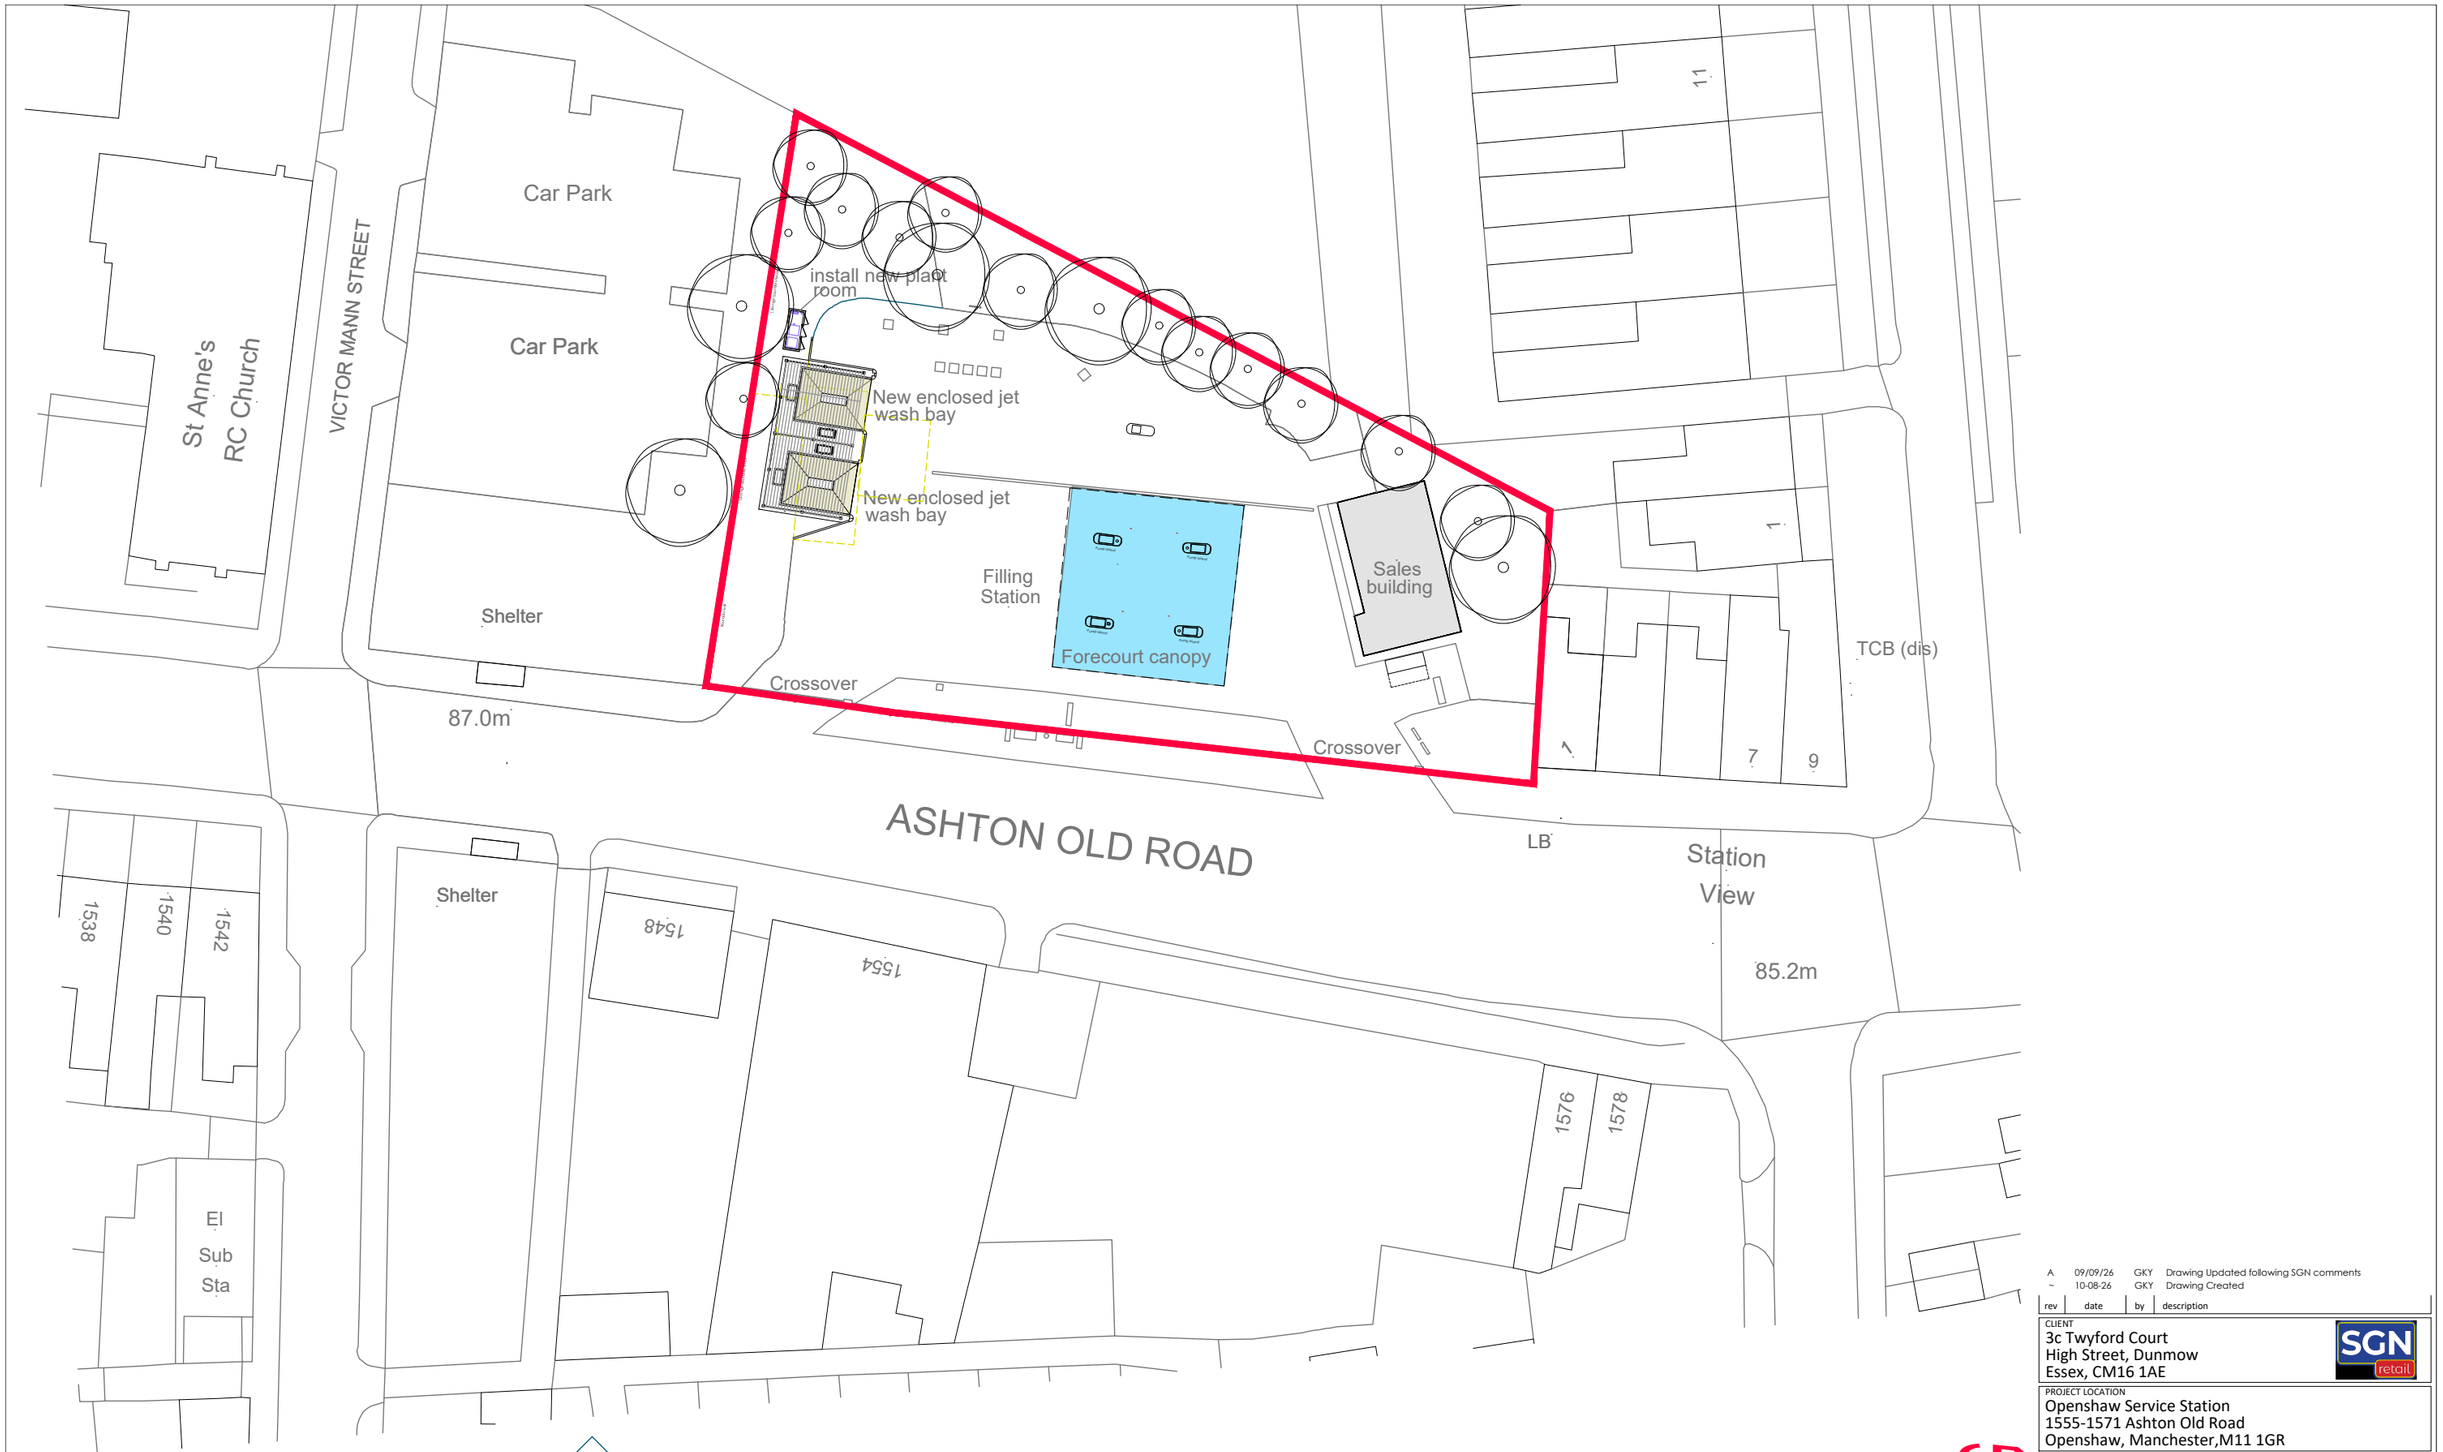


Proposed Block Plan
Scale 1:500

PLANNING

rev	date	by	description
A	09/09/26	GKY	Drawing Updated following SGN comments
~	10-08-26	GKY	Drawing Created

CLIENT
3c Twyford Court
High Street, Dunmow
Essex, CM16 1AE

PROJECT LOCATION
Openshaw Service Station
1555-1571 Ashton Old Road
Openshaw, Manchester,M11 1GR

DRAWING
Proposed Block Plan

Frowsbury Projects Limited
Office 3, Stronsay Business Centre
Tilford Road, Hindhead, GU26 6UG
Email: enquires@frowsbury.com

© This drawing is the copyright of FROWSBURY PROJECTS Ltd.

Date:	Draw By:	
Aug 2026	GKY	A3
Scale:	Dwg No:	Rev:
1:500 @ A3	OPEN-FPS-SGN-026-PL-07	A