
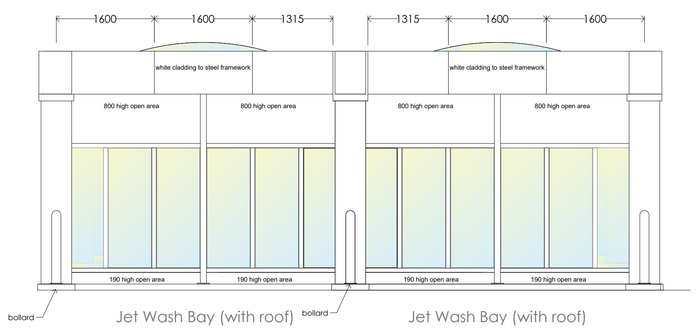


Jet Wash Bay (with roof)

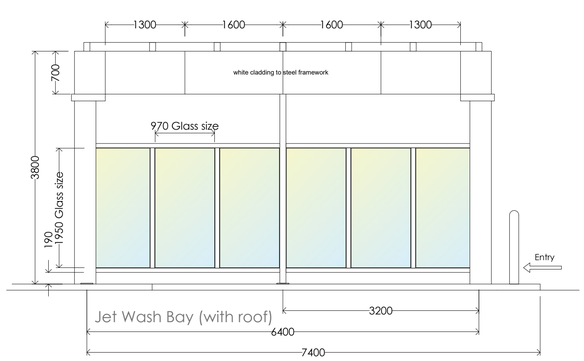


1:50 Scale Bar (Metres)

0 1 2 3 4 5

Jet Wash Details
Scale 1:50

| rev | date | by | description |
|---|---|---|---|
| A | 10/09/26 | GKY | Drawing Updated following SGN comments |
| - | 10/08/26 | GKY | Drawing created. |

CLIENT

SGN retail

3c Twyford Court
High Street, Dunmow
Essex, CM16 1AE

PROJECT LOCATION

SGN Openshaw
1555-1571 Ashton Old Road
Openshaw, Manchester,M11 1GR

DRAWING

Proposed Jet Wash Details

PLANNING


FROWSBURY Projects

Frowsbury Projects Limited
Office 3, Stronsay Business Centre
Tilford Road, Hindhead, GU26 6UG

Email: enquires@frowsbury.com


© This drawing is the copyright of FROWSBURY PROJECTS Ltd.

| Date: | Draw By: | A1 original plot size |
|---|---|---|
| Aug 2026 | GKY | |
| Scale: | Dwg No: | Rev: |
| 1:50 | OPEN-FPS-SGN-026-PL-05 | A |