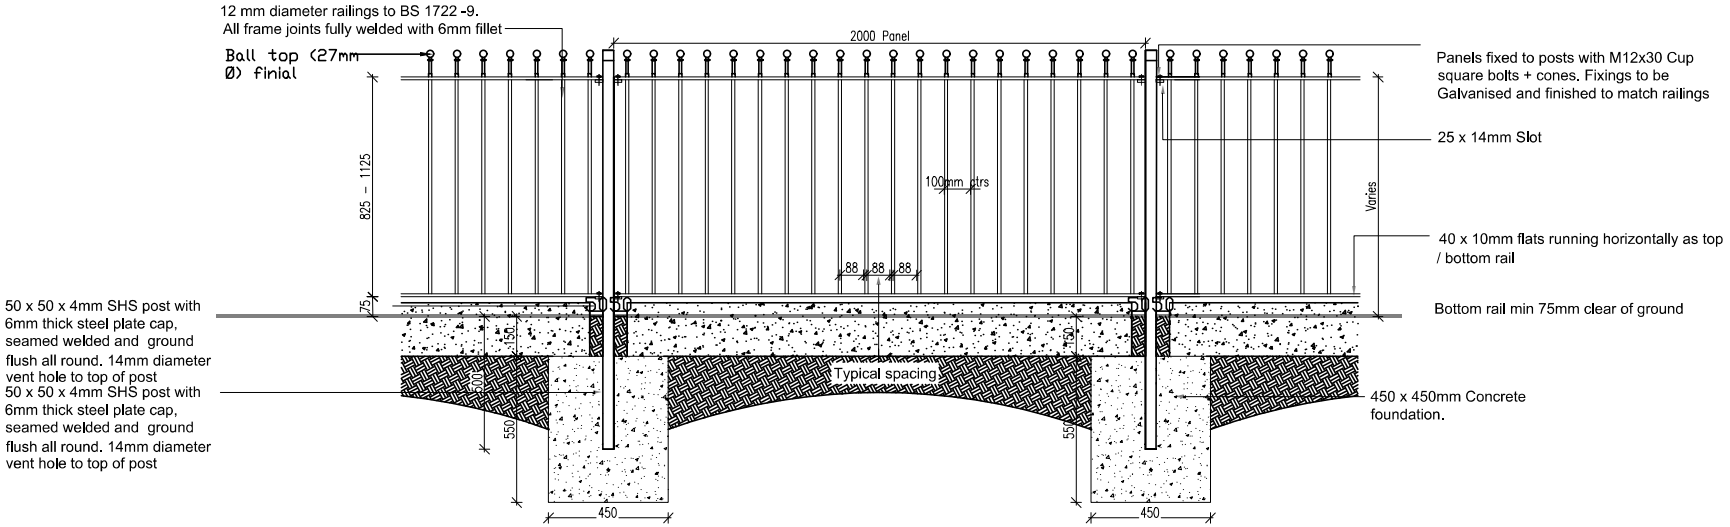


Typical Ball Top Rail 900/1200mm - Elevation

(1:20)

Rev	Details	Date	By	Chk

DATE	17.02.26	DRAWN	RB
SCALE	1:20@A3	CHK	-

Crabtree Lane
Openshaw

Kerb Upstand Railing

Dwg No	OD-0001	Rev
		-

Keepmoat House, 2 Winward Drive,
Estuary Drive, Speke, Liverpool, L24 8QR.
Tel: 0151 7281250 www.keepmoat.com

Keepmoat®