




front

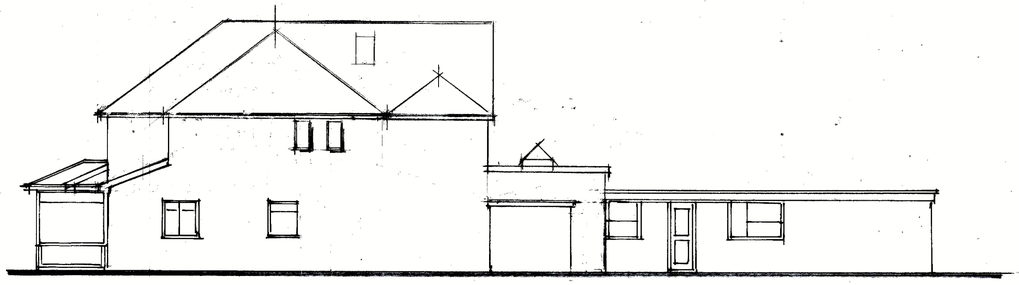


side

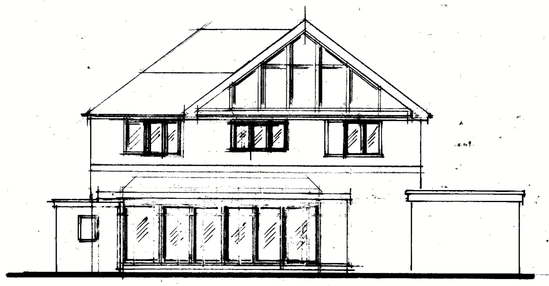


rear

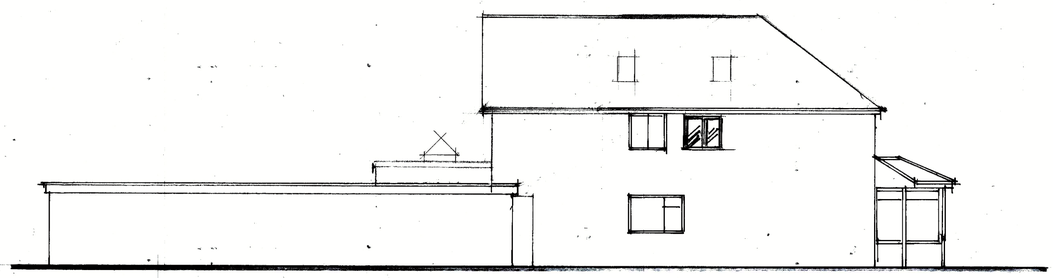


side

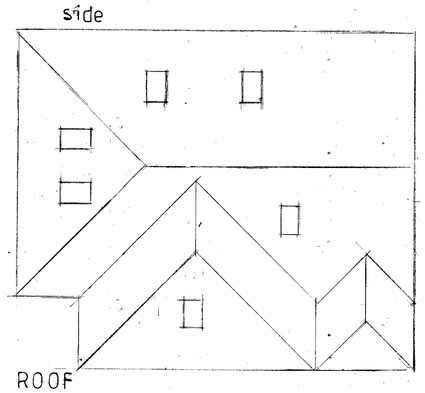


ROOF

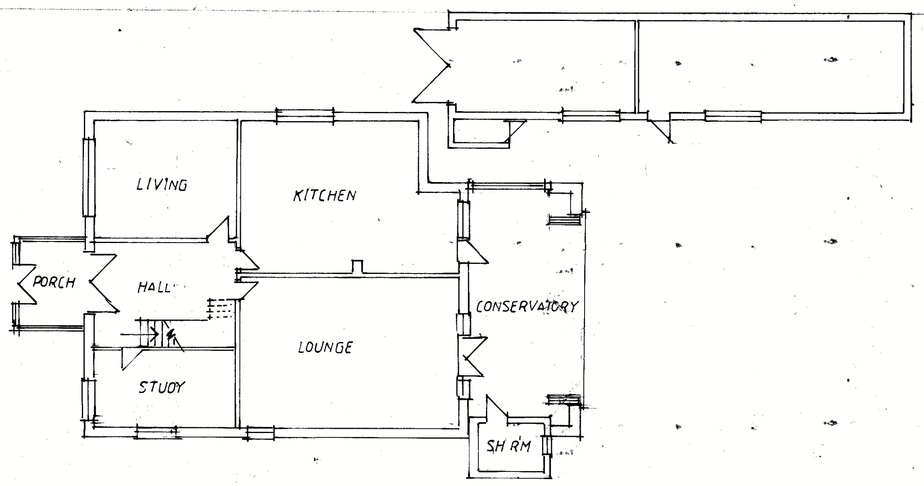

GROUND

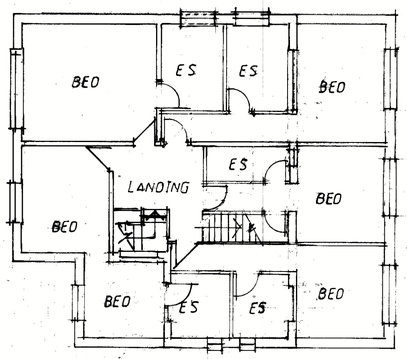

FIRST

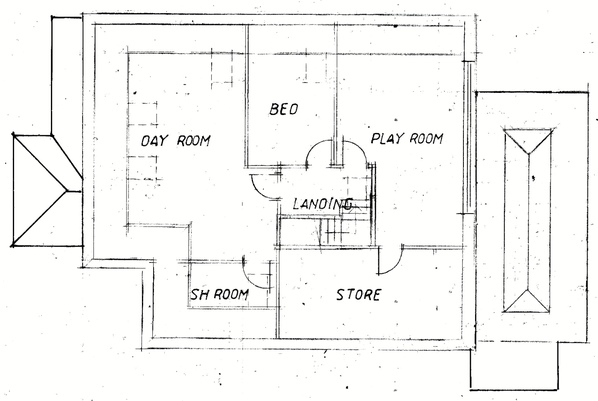

SECOND

CLIENT
MR M SADDIQUE
328 WIBRAHAM ROAD
MANCHESTER M21 0UX

SITE ADDRESS
PROPOSED EXTENSIONS &
ALTERATIONS

DRAWING TITLE
PLANS & ELEVATIONS
AS PROPOSED

HOLBOROW + ORMESHER LIMITED
architectural & interior design
COMPANY ADDRESS:
15 OVERTON CLOSE
MIDDLEWICH
CHESHIRE CW10 0PZ
PHONE: 07770 834 939

ISSUE	ORIGINAL	1	2	3	4	5
REVISION		A	B	C	D	
DATE		4.6.26	8.6.26	24.6.26	30.6.26	
DRAWN		DM	DM	DM	DM	
CHECKED						
APPROVED						

SCALE 1:100 at A1

DRAWING NUMBER 2413/26/02 A