


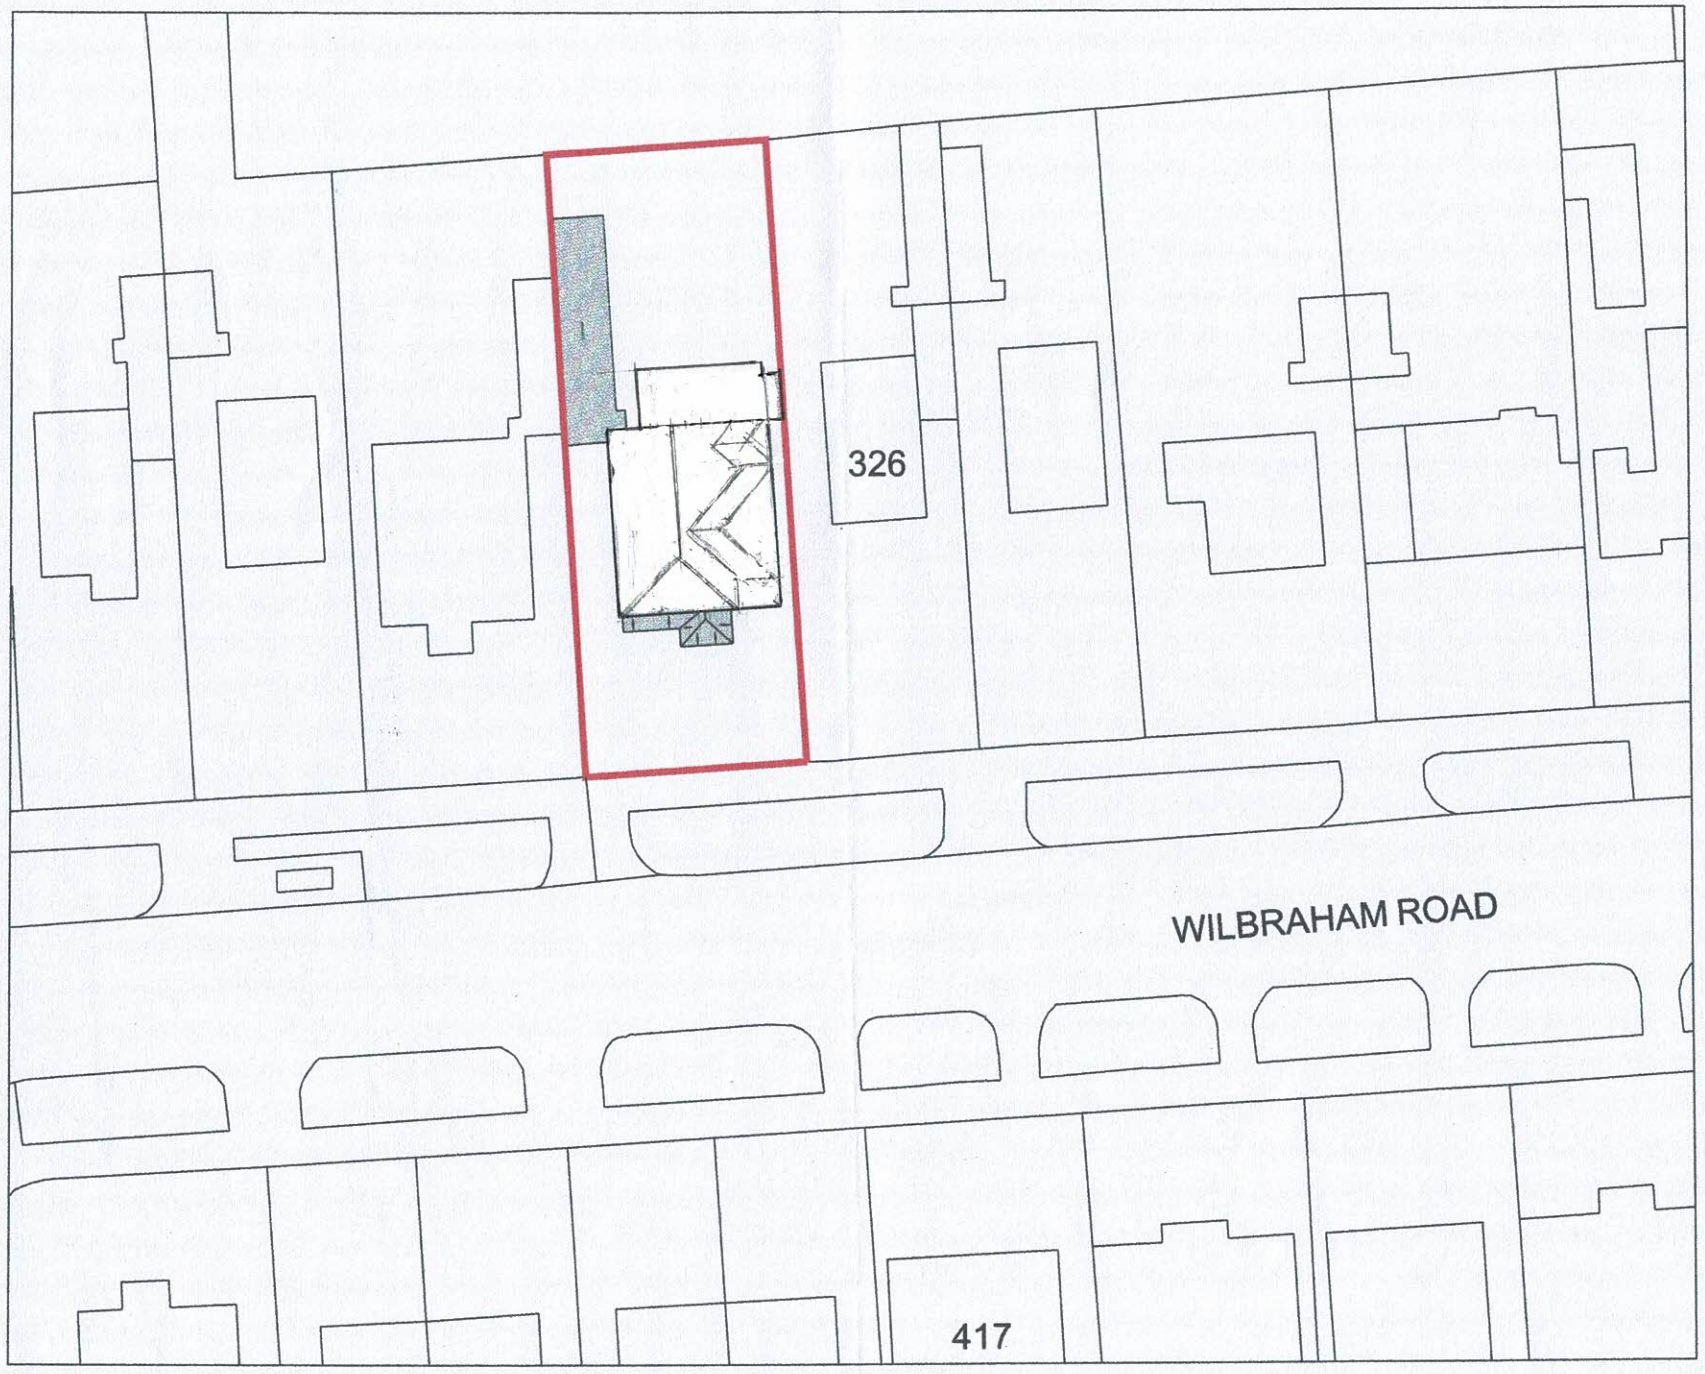

20 0 20 40 60 80 100

Metres

B 5.05.25 DA ISSUE DHO A 25.04.25 DA ISSUE GK AMENDMENT BY	SCALE 1:500@A3	Project :	Sheet Title : Proposed Site Block Plan	Address : 328 Wilbraham Road MANCHESTER M21 0UX
		Date :		