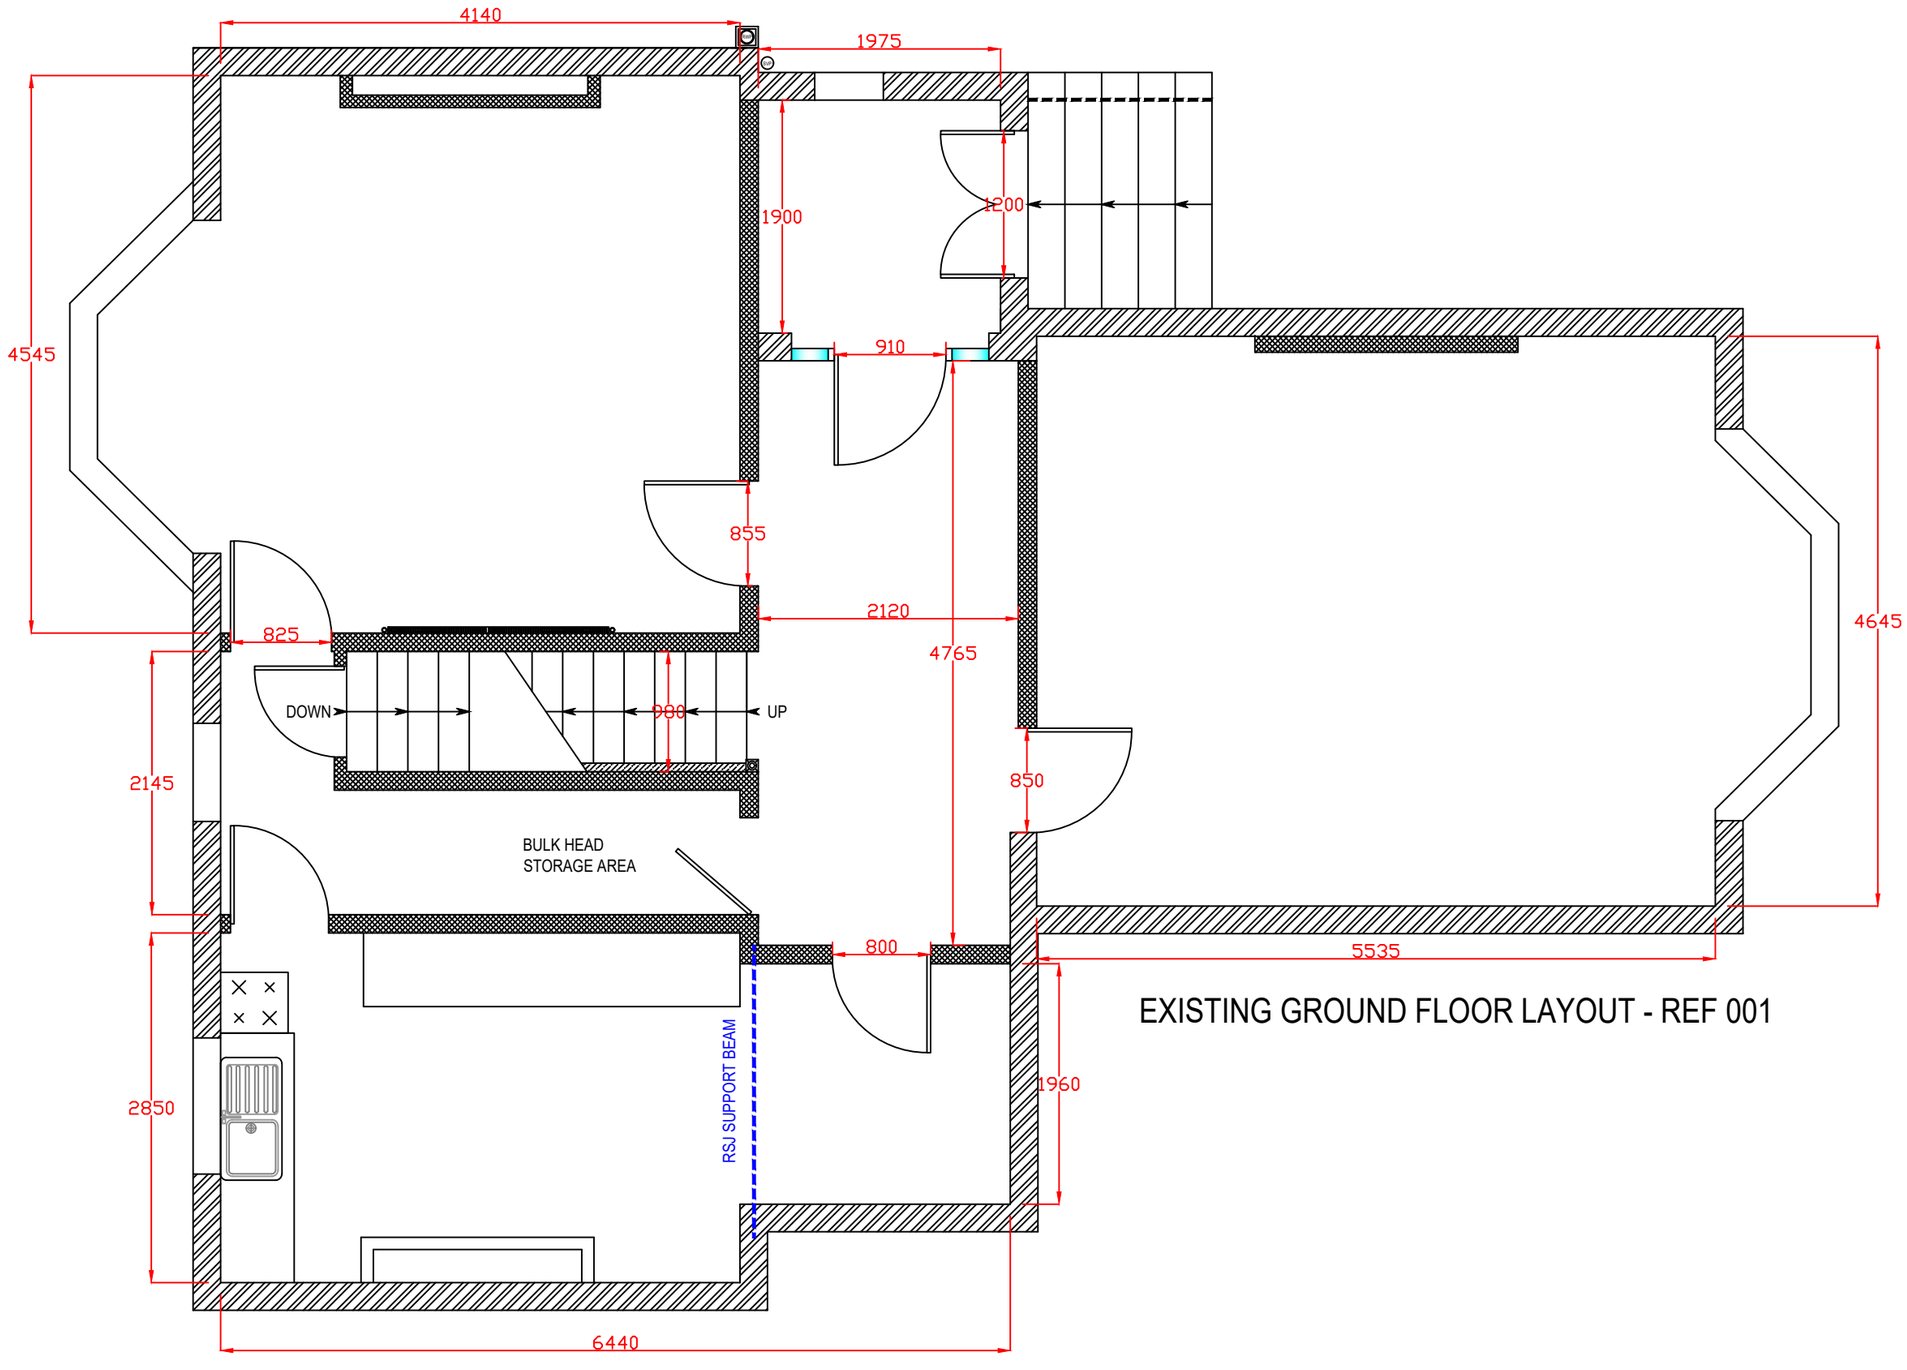


EXISTING GROUND FLOOR LAYOUT - REF 001

Manchester Equipment and Adaptation Partnerhip **Philips Park Road,** **Manchester** **M11 3FU.**	**43 RICHMOND GROVE** **MANCHESTER** **M13 0DH.**	Drawn By: **AW**	Date: 14/09/26.
		Scale: **1:50**	Drawing No: **REF 001**

Manchester Local Care Organisation
Leading local care, improving lives in Manchester, with you