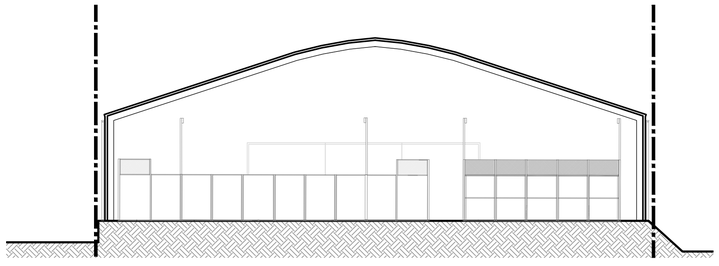
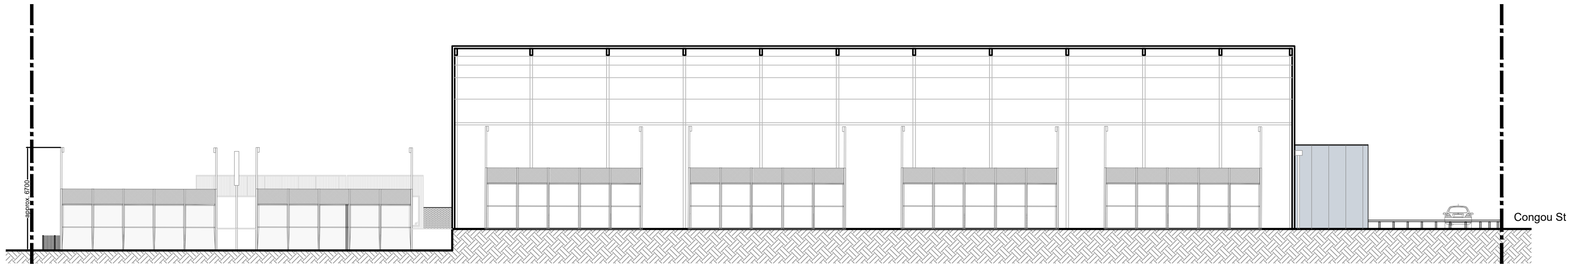


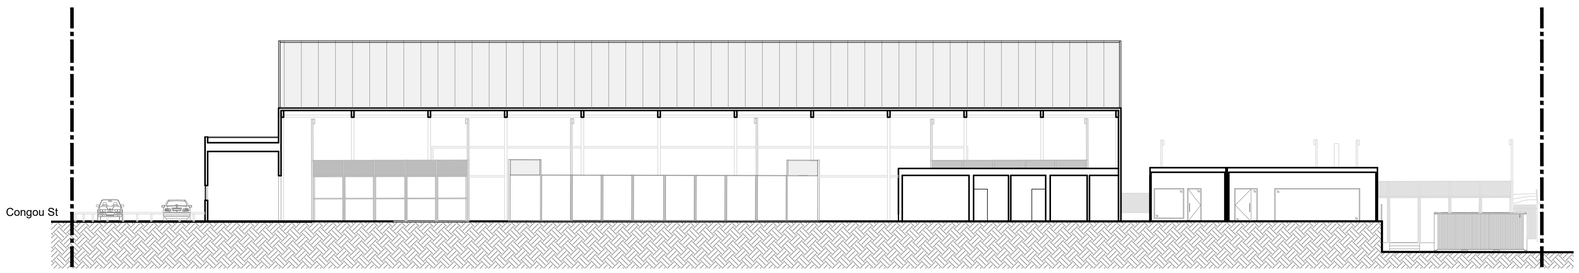

00 PL-06 **Key Plan**
1:1250



01 PL-06 **Proposed Section A-A**
-




02 PL-06 **Proposed Section B-B**
-




03 PL-06 **Proposed Section C-C**
-

Note:

The height of the proposed building shown on this drawing is approximate only. All levels and heights are subject to verification by a topographical survey prior to commencement of works.

Notes

1. Drawing used for the status indicated only
2. All dimensions and setting out shall be checked and confirmed and any discrepancies to be reported to the Architect prior to commencement of any work
3. All work and materials to be in accordance with current statutory legislation, relevant codes of practice and British Standards
4. Drawing to be read in accordance with relevant consultants and sub-contractors drawings and specifications

0 1 2 4 6 8 10 20m
scale 1: 200

Site Boundary:

- Site boundary assumed and indicated as shown based on interpretation of OS map.

- Should exact clarification of boundary be required then a third party boundary professional must be appointed

| Revision | Comment | Date |
|---|---|---|
| - | issued to planning | 02.09.2026 |

Project
**Baird Street,**
**Manchester,**
**M1 2WQ**

Title
**Proposed Sections A-A, B-B & C-C**

Client
**Private Client**

Drawing Status
**Planning**

Project No.
**158**

| Scale | Sheet | Date | Drawing No. | Rev |
|---|---|---|---|---|
| **1:200** | **A1** | **Sept 26** | **PL-06** | **-** |