
Basement Plan of 1830 Station
MEP opening up locations (Temporary)

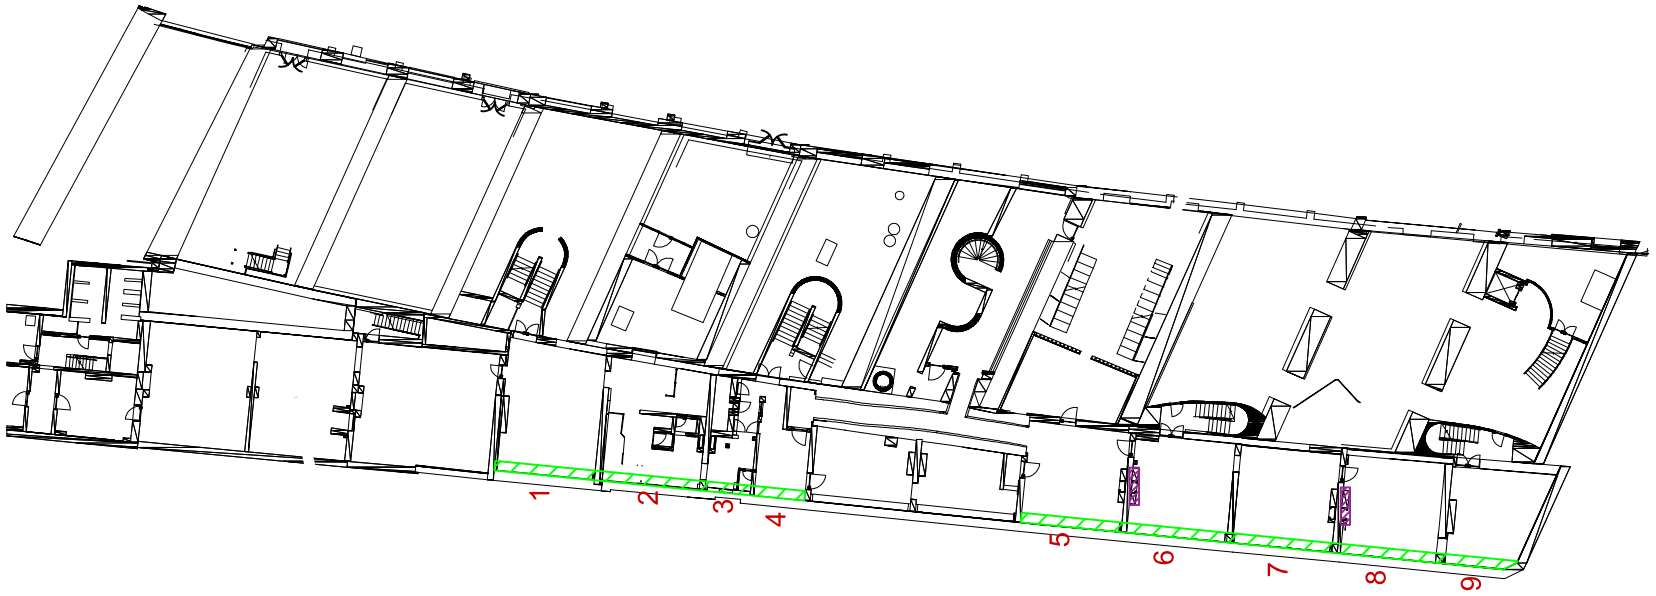

AREA OF WOODEN SLAT CEILING BULKHEAD, REQUIRING ACCESS