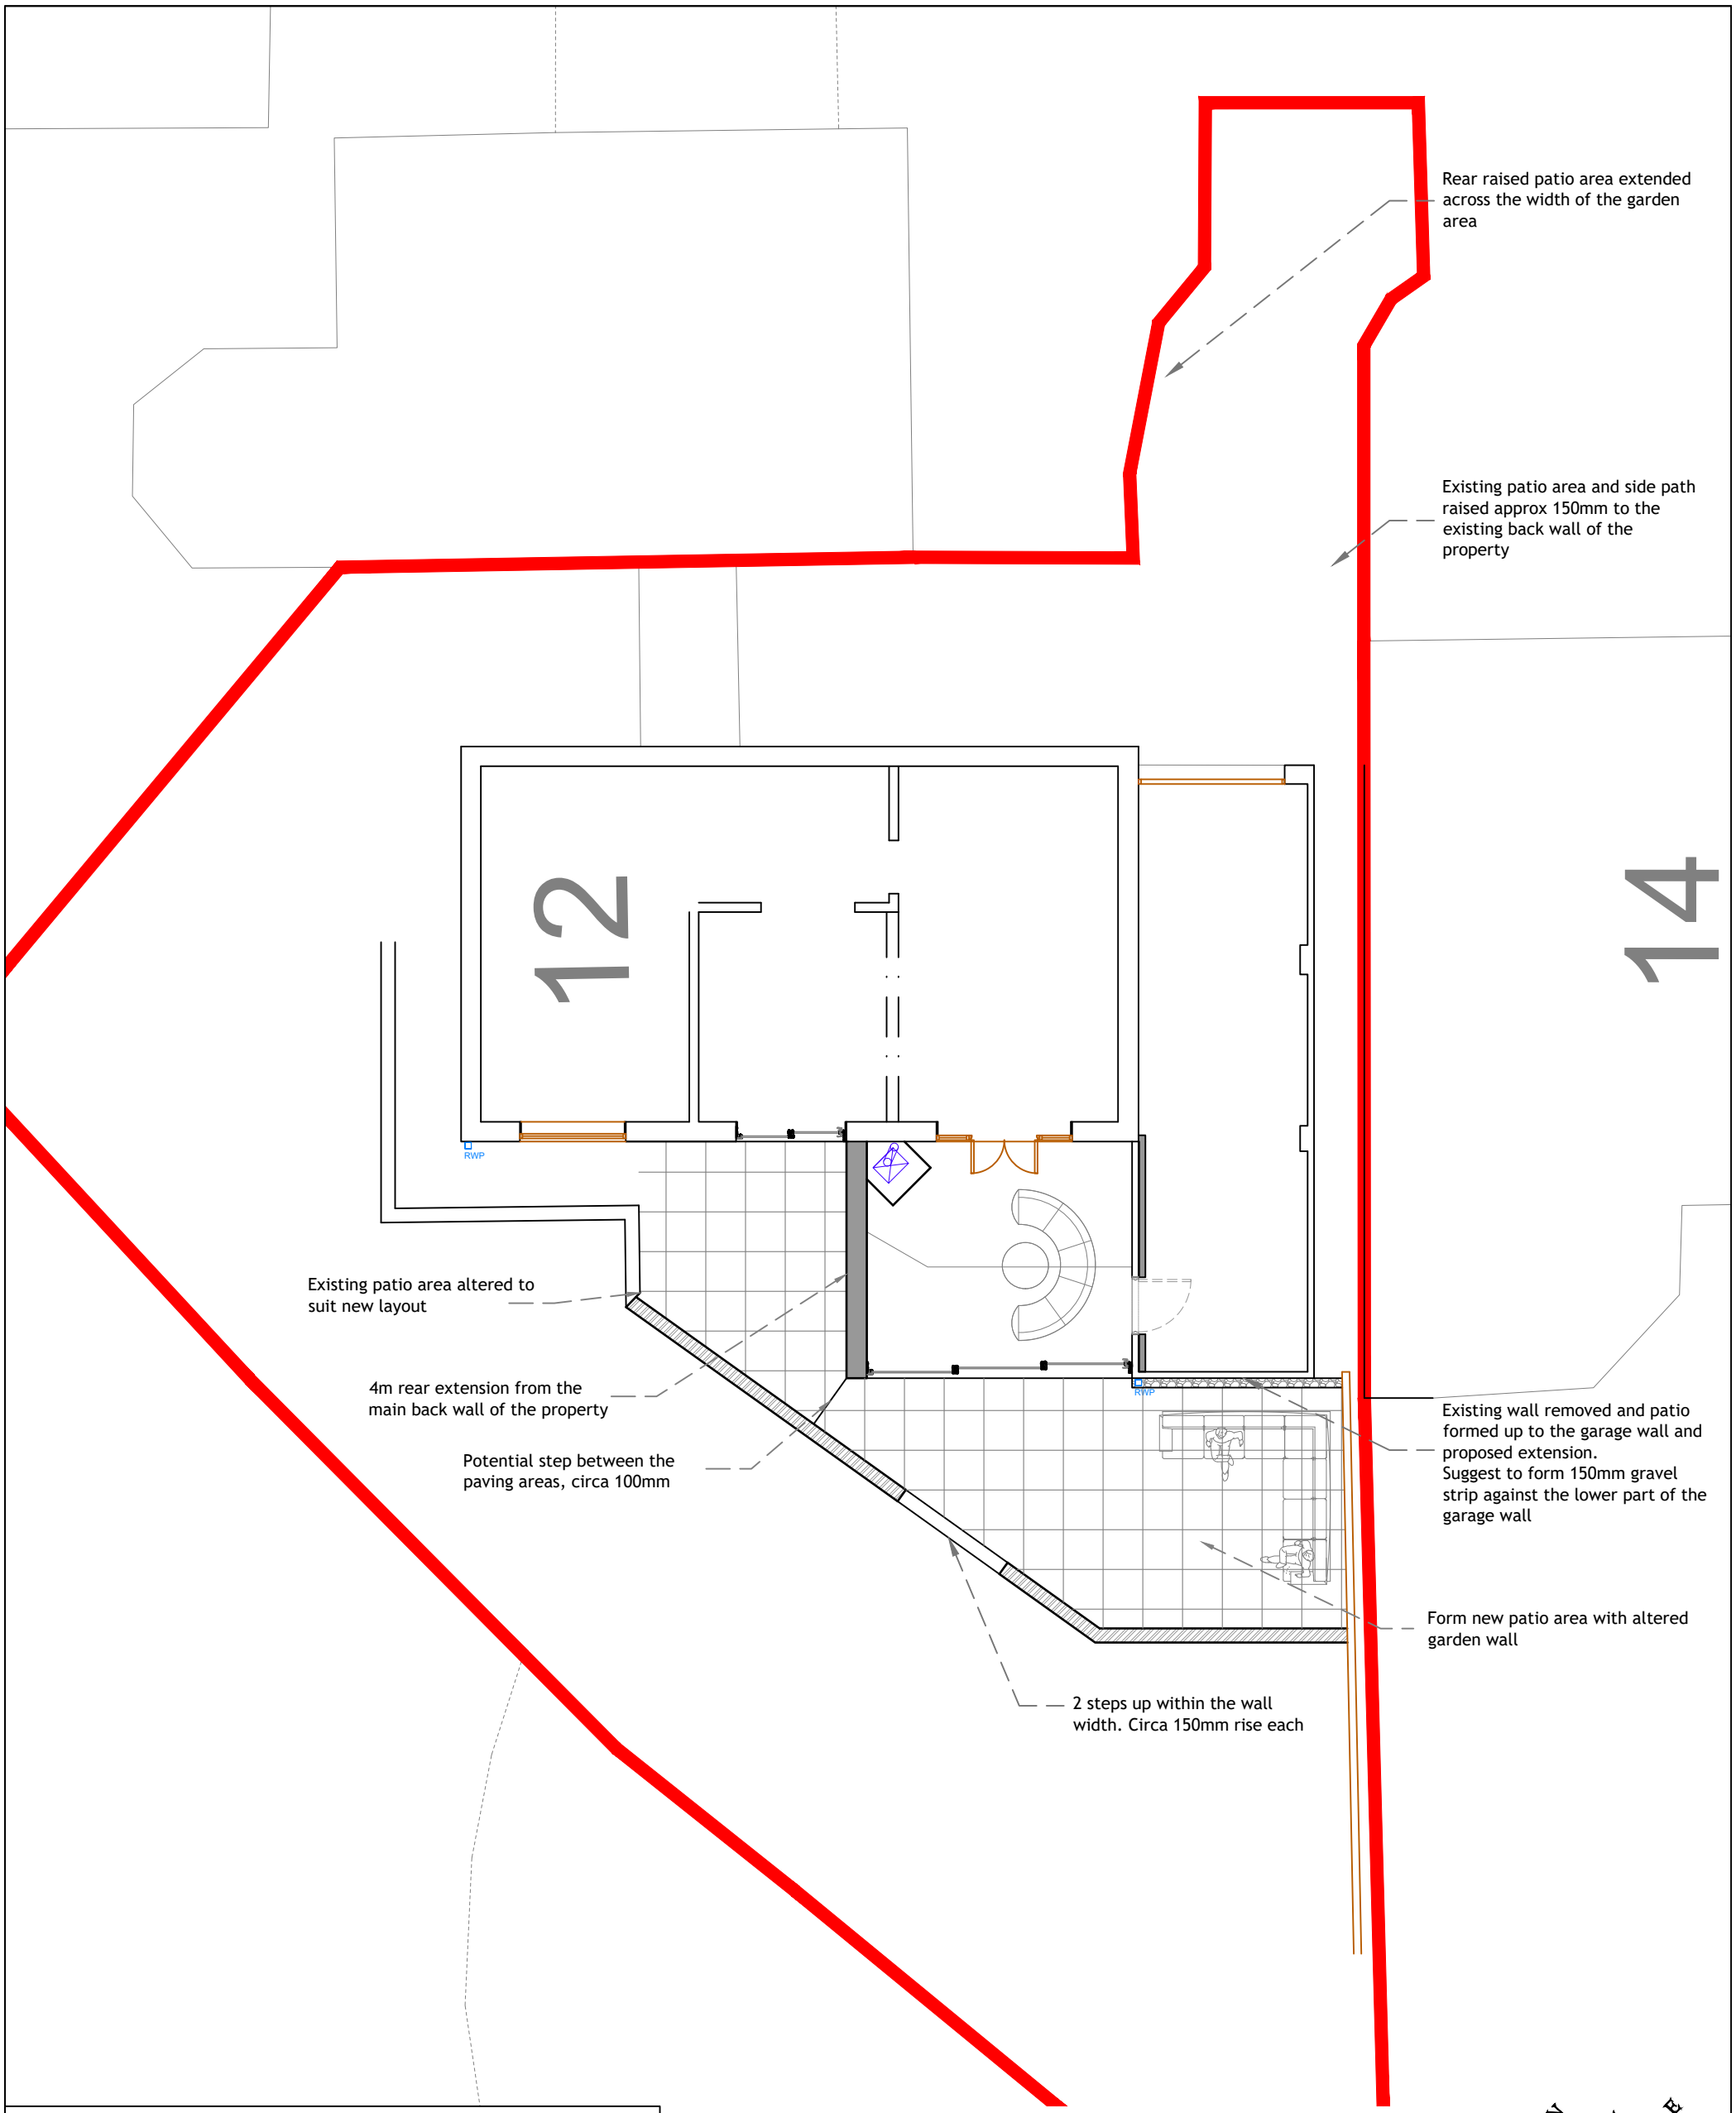


EDIFICE Building Consultants Limited
email: nick@edificebc.co.uk office: 0161 427 2551 mobile: 07917125231
Architecture Project Management Consultancy

All levels and dimensions must be checked on site by contractor prior to commencement of works. Any variations must be reported to Edifice BC Ltd.
All information hereon in is the copyright of Edifice BC Ltd. Copying in full or in part is forbidden without the written permission from Edifice BC Ltd.

PROJECT	DRAWING TITLE	CLIENT			
Proposed Development at: 12 Dene Park Didsbury Stockport	Proposed Site Block Plan Planning	Mr and Mrs O'Shea	DATE Aug '26 DRAWN BY NH SCALE 1:100@A3	DRAWING No 1142-1.04	REV A