



Location Plan

Scale 1:1250

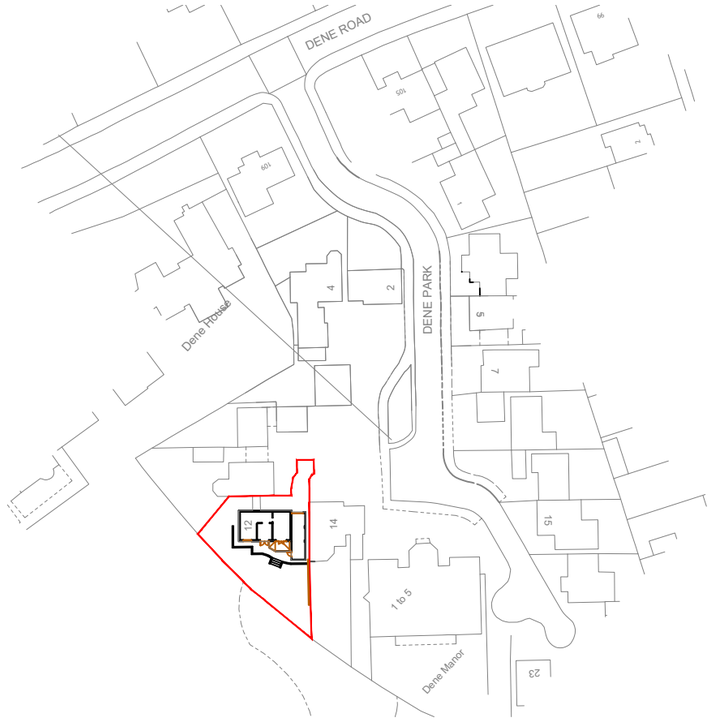

Aerial View

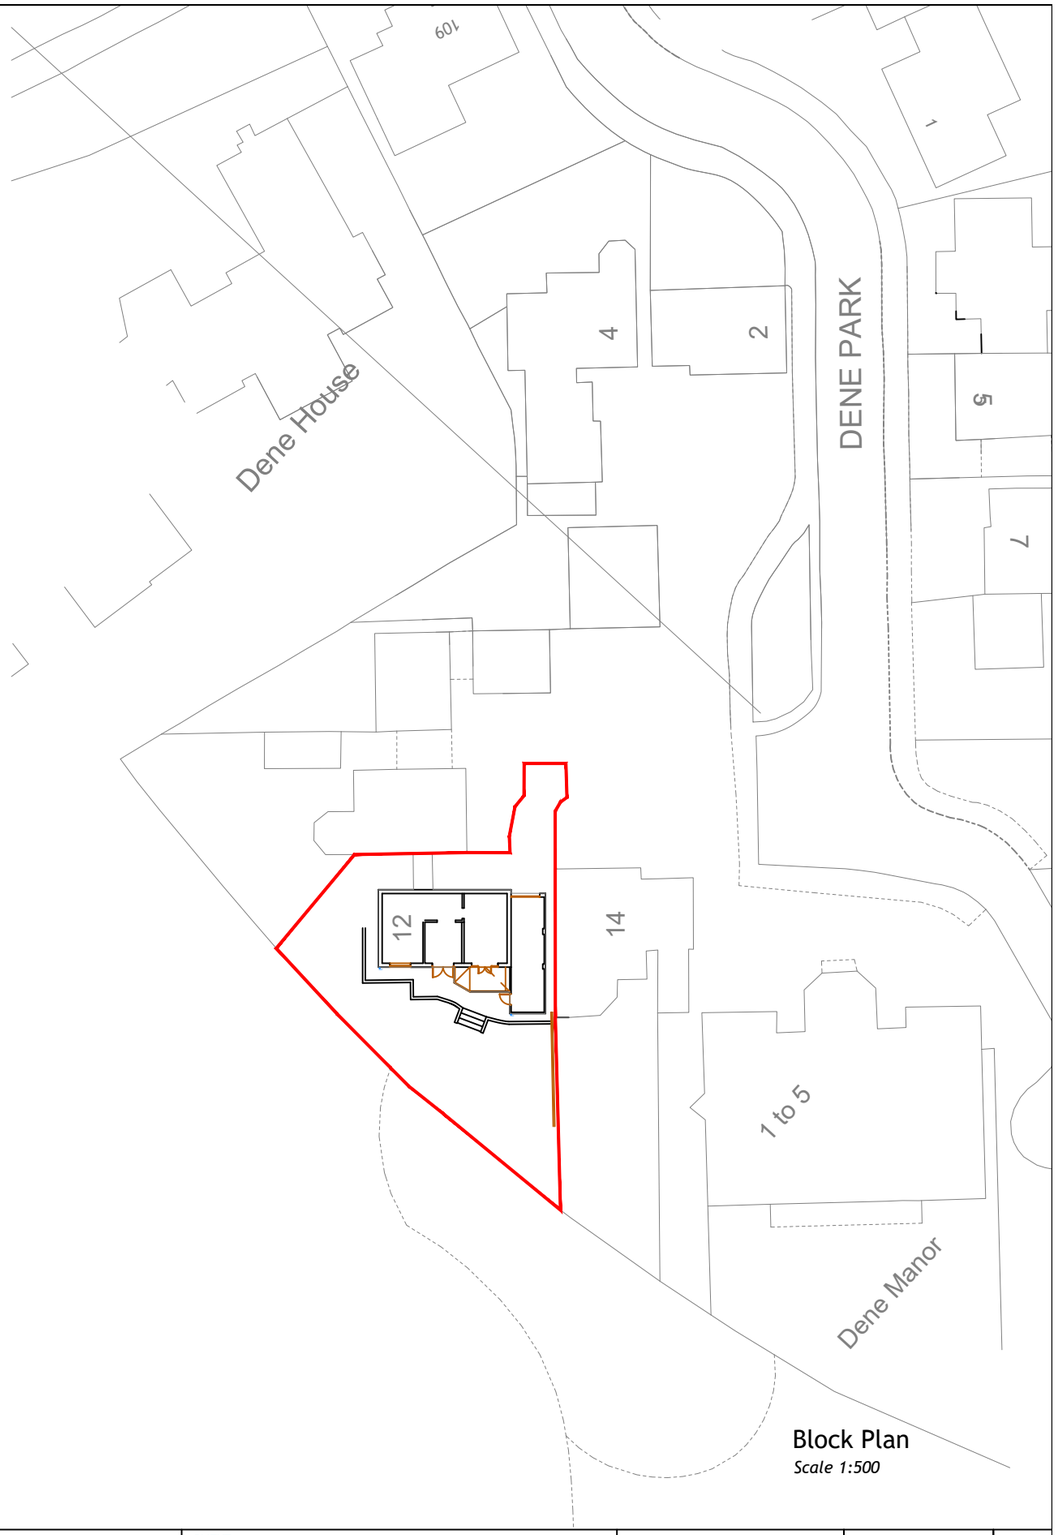

Block Plan

Scale 1:500

EDIFICE Building Consultants Limited

email: nick@edificebc.co.uk mobile: 07917125231

Architecture Project Management Consultancy

All levels and dimensions must be checked on site by contractor prior to commencement of works. Any variations must be reported to Edifice BC Ltd.
All information hereon in is the copyright of Edifice BC Ltd. Copying in full or in part is forbidden without the written permission from Edifice BC Ltd.

PROJECT	Proposed Development at: 12 Dene Park Didsbury Stockport
DRAWING TITLE	Existing Location and Block Plans
CLIENT	Mr and Mrs O'Shea
DATE	Aug '26
DRAWN BY	NH
SCALE	1:1250/500@A3
DRAWING No	1142-1.01
REV	