


THIS DRAWING AND DESIGN IS THE SOLE PROPERTY OF PREMIER MODULAR LIMITED AND MUST NOT BE COPIED, LOANED OR COMMUNICATED, IN WHOLE OR PART TO ANY THIRD PARTY WITHOUT CONSENT FROM THE COMPANY.

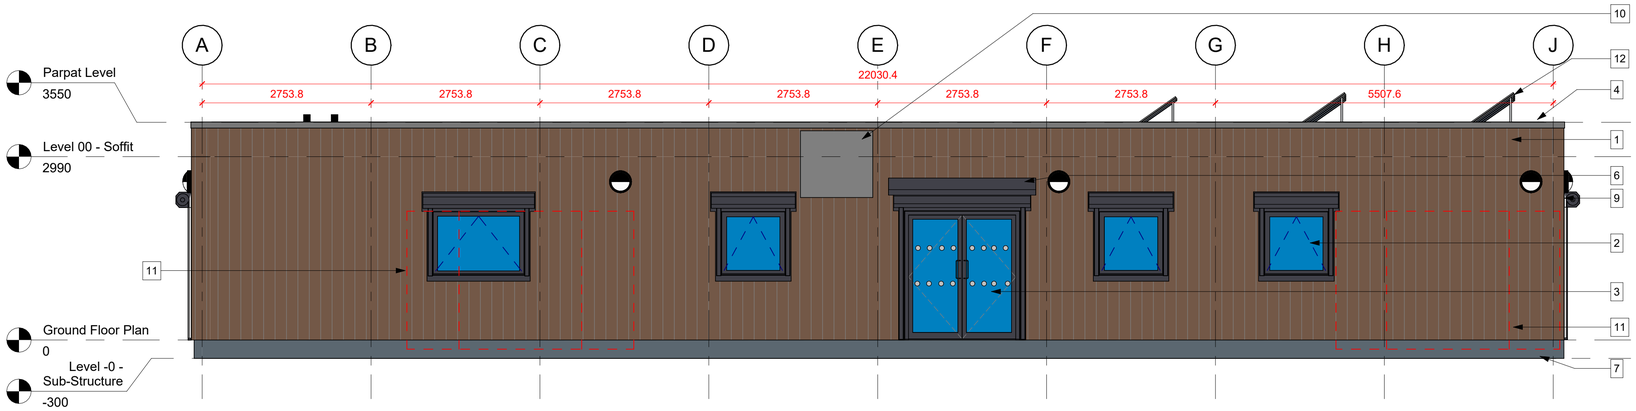


1 Elevation - A
1 : 50

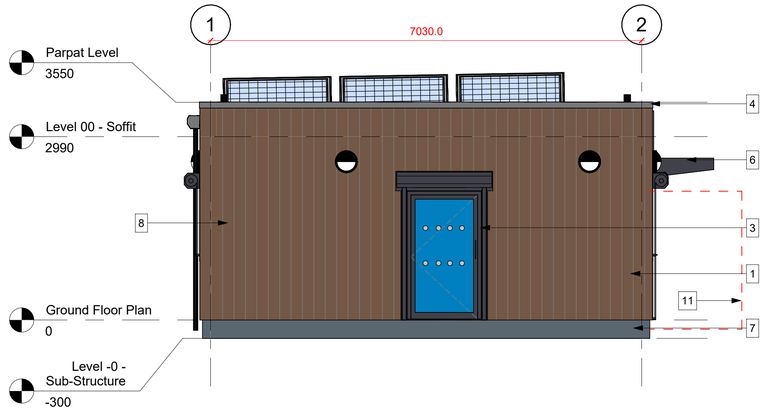

2 Elevation - B
1 : 50

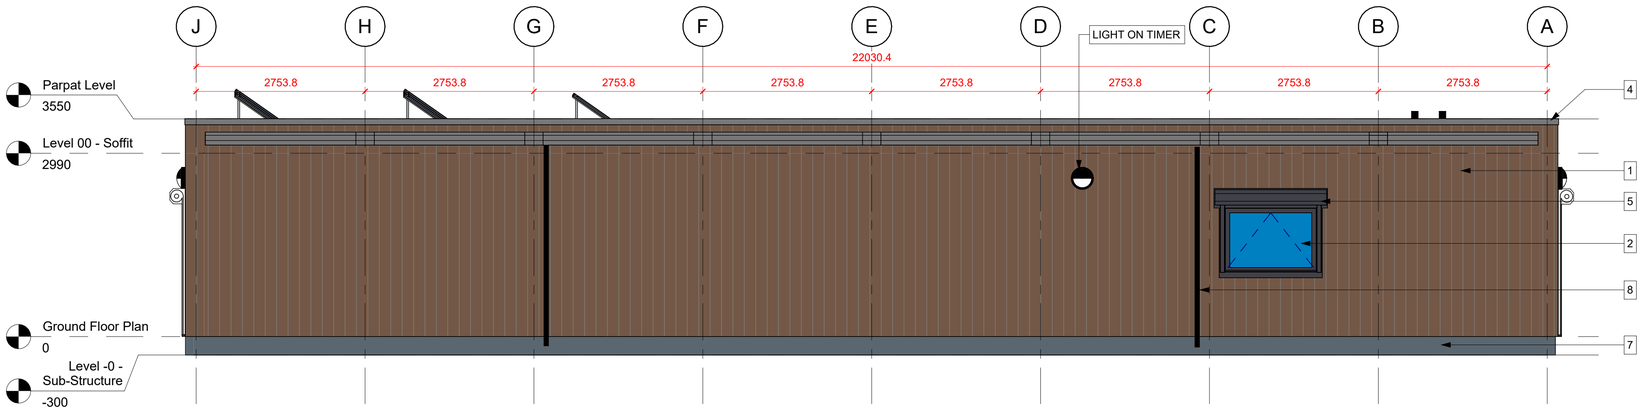

3 Elevation - C
1 : 50

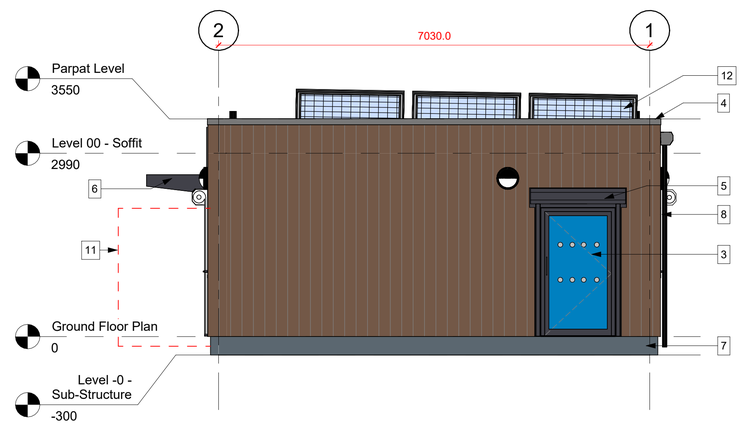

4 Elevation - D
1 : 50

External Finishes

1. Final External Facade Finishes
Cedral Lap Weatherboard, 186 x 3600mm.
Finished Colour: Cocoa Brown,RAL 8025.

2. Windows
Aluminium framed top hung opening windows.
Finished Colour: Black, RAL 9005.

3. Glazed Doors
Thermally broken aluminium door.
Finished Colour: Black, RAL 9005.

4. Roof Finishes
Kingspan KS1000RW Roof Panels.
Finished Colour: Goosewing Grey RAL 080 70 05
Parapet Flashing - PPC Aluminium
Finished Colour: Black, RAL 9005.

5. External Roller Shutter
Manually operated rolling shutters.
Finished Colour: Black, RAL 9005.

6. Canopy
1800mm x 1000mm metal profile canopy.
Finished Colour: Black, RAL 9005.

7. Building Plinth
Plastisol bonded to ply to building perimeter at base maximum 600mm deep.

8. Rainwater Systems
Aluminium Profile Fascia - uPVC Gutter & Downpipes
Finish Colour: Black RAL 9005

9. Lighting
Eyelid External Wall Light
Finish Colour: Black RAL 9005

10. Signage
2mm Aluminium Dibond Sign
signage details TBC by client

11. Enclosure
Timber Enclosure Painted Black, refer to drawing 40692-PML-00-DR-A-000022

12. Photovoltaic Panels
7 x 450w PV Panels
Layout Shown Indicatively

UNLESS STATED OTHERWISE, THE DESIGNS SHOWN ARE SUBJECT TO DETAIL SITE SURVEY AND INVESTIGATIONS AND/OR APPROVAL OF THE RELEVANT VARIOUS LOCAL AUTHORITY OFFICERS, STATUTORY UNDERTAKERS, FIRE OFFICERS AND ENGINEERS. THEY ARE PROJECT AND SITE SPECIFIC.

THIS DRAWING SHOULD NOT BE SCALED FROM.

ALL DIMENSIONS SHOULD BE CHECKED ON SITE.

ANY DRAWING ERRORS OR DISCREPANCIES SHOULD BE REPORTED TO VAUGHAN ARCHITECTURE LTD

THIS DRAWING IS THE COPYRIGHT OF VAUGHAN ARCHITECTURE Ltd

DRAWING STATUS
DRAWN BY: AJS
SCALE: As indicated @A1
DATE: 15/09/2025

P01	First issue for client comments	24.09.2025	JW	JS
P02	RWP's amended following calculation	15.10.2025	JW	JS
P03	Amended following PML comments	07.11.2025	JW	JS
P04	External wall build up and canopy amended	15.12.2025	JW	JS
C01	First Construction Issue	29.01.2026	JW	PML
C02	External lighting shown to M-E layout	06.08.2026	JW	IR

OMYOP Depot

PREMIER MODULAR

Leicester Office:
Vaughan Architecture Ltd
Rutland House
23-25 Friar Lane
Leicester
LE1 5QQ
0116 326 8905

Latest Projects

CLIENT: Youth Investment Fund
PROJECT TITLE: OMYOP Depot
DRAWING TITLE: GA Elevations
PROJECT NO.: VAD.25.21
DRAWING NO.: 40692-PML-XX-DR-A-000003
REVISION: C02
STATUS: S5

VAUGHAN ARCHITECTURE
Vaughan Architecture Ltd
No 2
Infirmary Street
Leeds, West Yorkshire
LS1 2JP
0113 493 1055
www.vaughanarchitecture.co.uk