
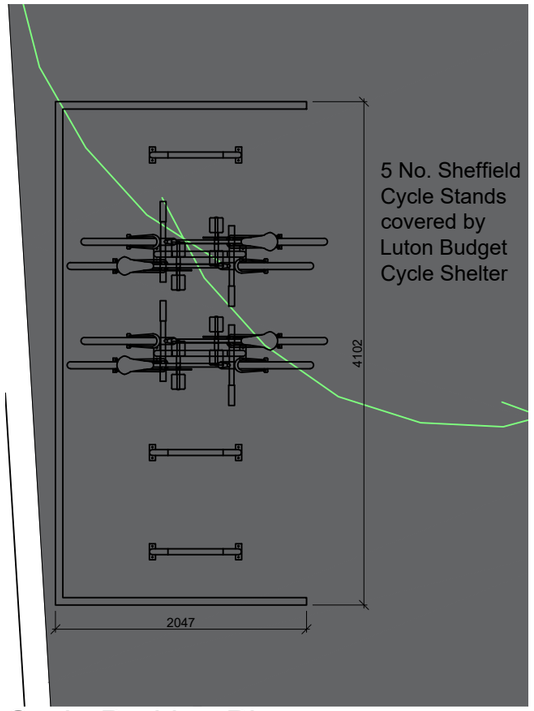


Cycle Parking Plan

Scale 1:50 @ A3

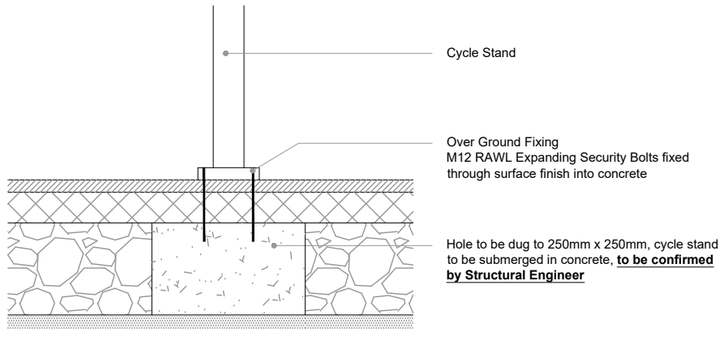

Over Ground Cycle Stand Fixing

Scale 1:10 @ A1

0mm 100 200 300 400 500 1000

1:10



4-metre Luton Budget Cycle Shelter

Scale 1:50 @ A3

Safe and secure storage at a fantastic price

Looking for an affordable cycle shelter for your students or staff? This traditional style bicycle parking shelter is perfect for every budget. With a modern curved design, it is very affordable, as well as sturdy, durable and functional. The clear panels provide protection from the elements, and reduce the risk of theft and vandalism so maintenance is easier.

Available in two sizes, the 2-metre cycle shelter houses up to 6 bicycles. The 4-metre cycle shelter will secure up to 10 bikes at a time.

To further increase security and complete your cycle parking area, add galvanised toast racks with bolts to securely fix to the ground.

- Strong steel frame powder coated in colour Grey RAL7035
- Anti-corrosion surface treatment guarantees your shelter for 5 years
- UV stabilised clear polycarbonate roof/back panels
- Complies with secure storage required by the Code for Sustainable Homes
- Easy self-assembly with clear instructions and tools provided

Frame:

- Steel frame, zinc and epoxy powder coated to BS EN 12206-1:2004
- 50mm x 50mm mild steel hollow box section (2mm thick)
- 672mm gap between racks for bikes (722mm centre-to-centre spacing using 50mm diameter tube)
- All fixings are supplied with shelter as standard

Roof:

- 2mm clear polycarbonate glazing. Please note: end panels are not supplied with this shelter

UNLESS STATED OTHERWISE, THE DESIGNS SHOWN ARE SUBJECT TO DETAIL SITE SURVEY AND INVESTIGATIONS AND/OR APPROVAL OF THE RELEVANT VARIOUS LOCAL AUTHORITY OFFICERS, STATUTORY UNDERTAKERS, FIRE OFFICERS AND ENGINEERS. THEY ARE PROJECT AND SITE SPECIFIC.

THIS DRAWING SHOULD NOT BE SCALED FROM.

ALL DIMENSIONS SHOULD BE CHECKED ON SITE.

ANY DRAWING ERRORS OR DISCREPANCIES SHOULD BE REPORTED TO VAUGHAN ARCHITECTURE LTD

THIS DRAWING IS THE COPYRIGHT OF VAUGHAN ARCHITECTURE Ltd

DRAWING STATUS

DRAWN BY: TB

SCALE: 1:100 @ A3

DATE: January 2026

A3

Rev	Comments	Date	Drawn	Check
P01	First Issue for Confirmation	28/07/26	TB	JW

PREMIER MODULAR

CLIENT	Youth Investment Fund
PROJECT TITLE	OMYOP Depot - 360a Yew Tree Road, Manchester, M20 3GF
DRAWING TITLE	Proposed Cycle Parking Details
PROJECT NO.	VAD.25.21
DRAWING NO.	40693-PML-00-DR-A-000024
REVISION	P01
STATUS	S5

VAUGHAN ARCHITECTURE

Leeds Office | No 2 | Infirmary Street | Leeds |LS1 2JP |0113 493 1055

Leicester Office | Rutland House| 23-25 Friar Lane | Leicester |LE1 5QQ |0116 326 8905

office@vaughanarchitecture.co.uk | www.vaughanarchitecture.co.uk