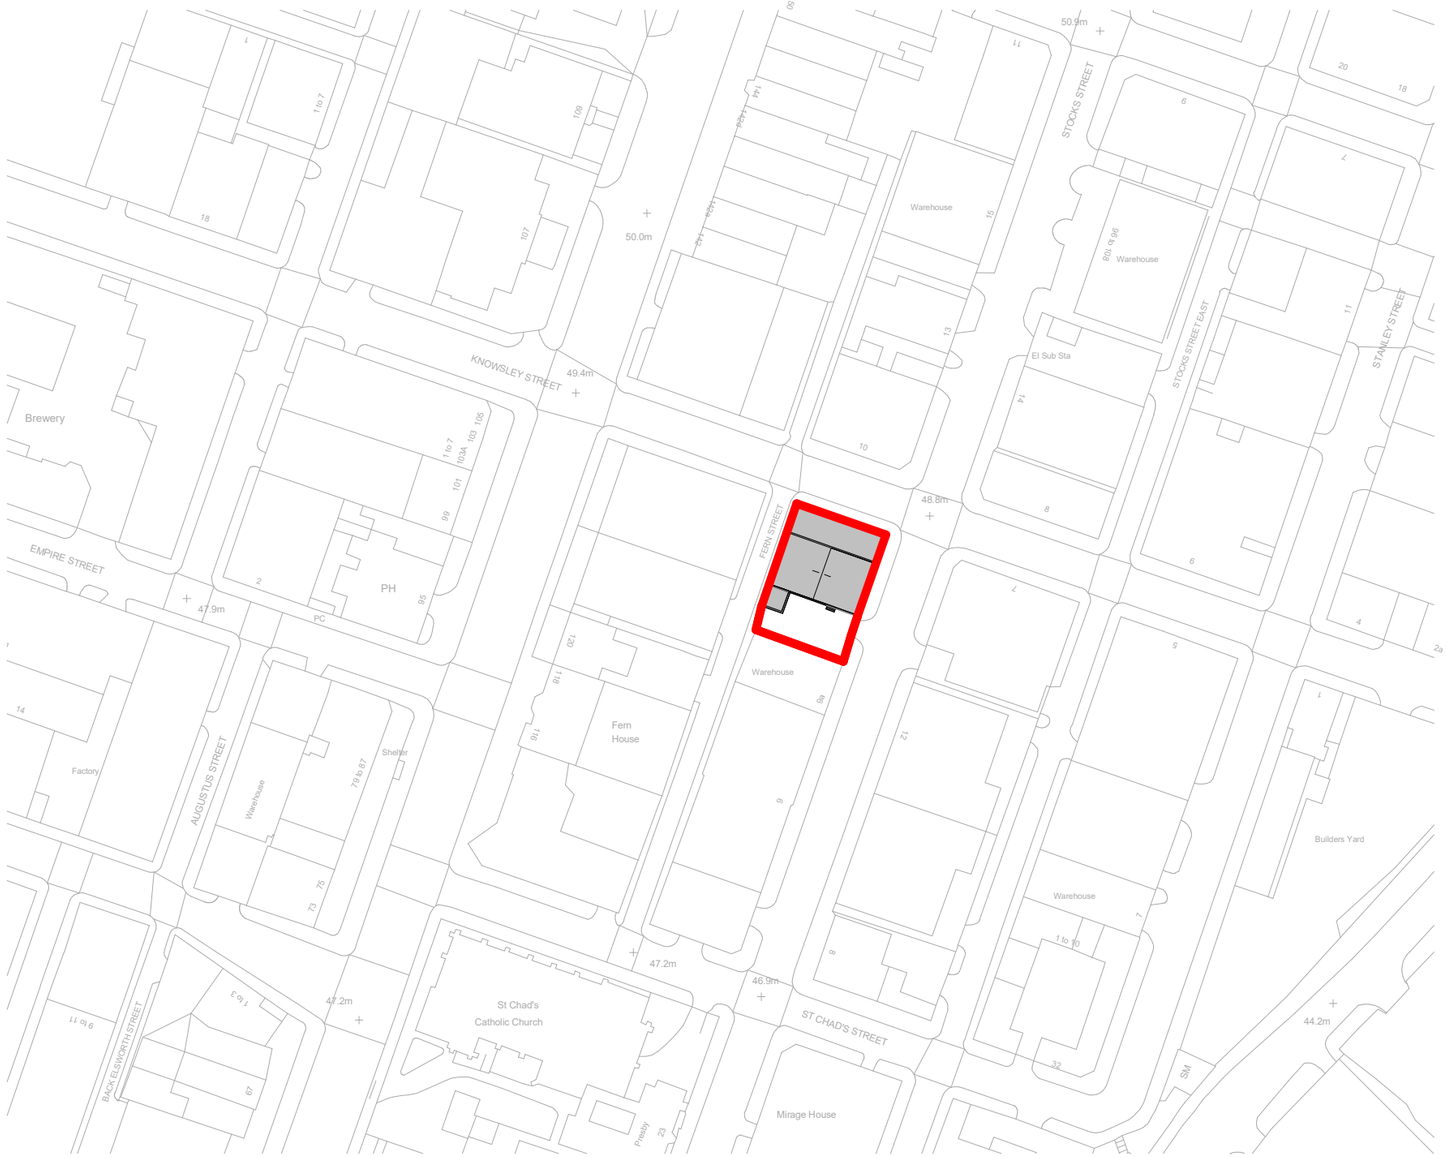


Location Plan

1 : 1250

25m 125m

Notes:
- This drawing is copyright.
- Do not scale dimensions from this drawing.
- This drawing is to be read in conjunction with all other relevant drawings.
- All discrepancies on this drawing are to be reported to the designer.
- Do not modify any element of this drawing.
- Use drawing only for purpose(s) issued.
- This drawing may contain colour.

North Point

N

Scale Bar

Rev	Date	Revision Notes	Drawn	Review
2	10/08/26	Issued for review		
1	08/08/26	First Issue _ Option 01		

CELESTIAL ARCH LIMITED

Project
9 Knowsley Street

Drawing Title
Location Plan

Job Number	Date Created	Security Classification	Drawn By
20260807			TA
Scale@A3	Purpose		Reviewed By
1 : 1250	**ISSUED FOR PLANNING**		TA

Drawing Number	Revision
20260807_CS_D_00_A_100102	2