
# LOCATION PLAN

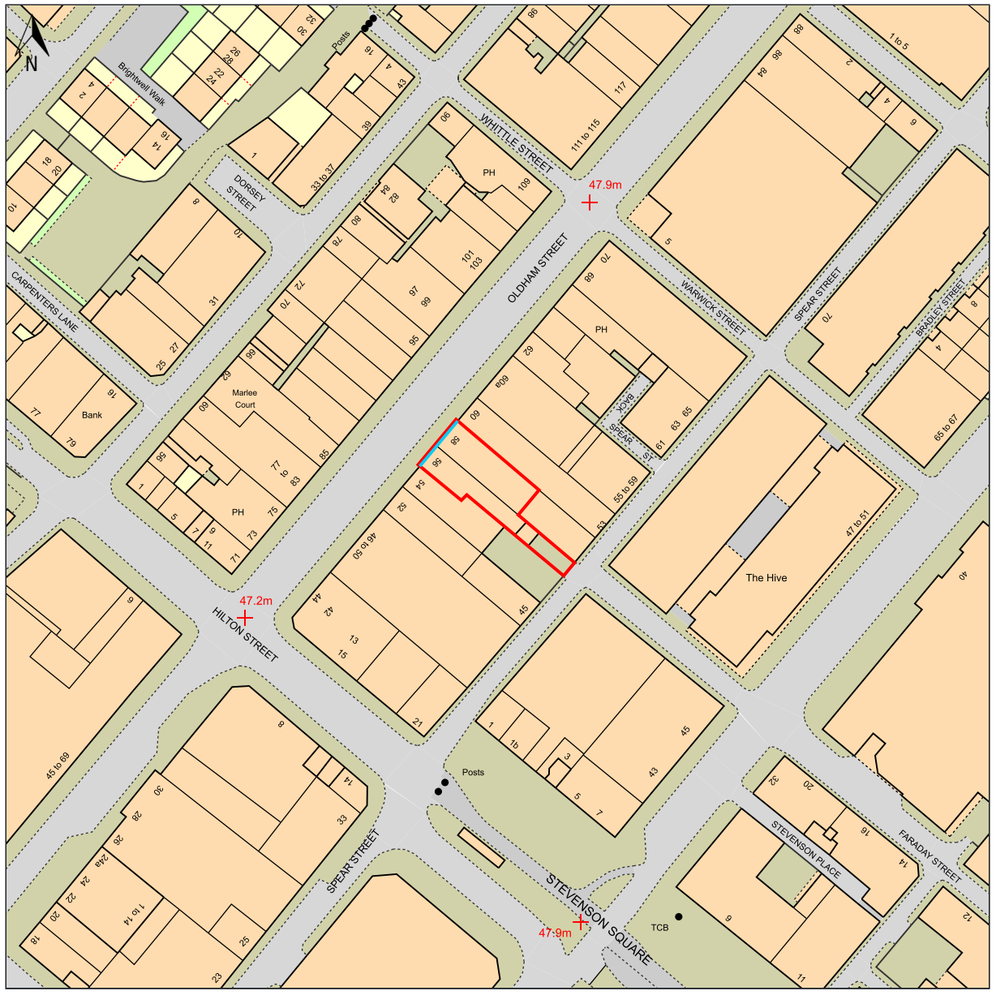


© Crown copyright and database rights, 2025. Ordnance Survey
AC0000808122 Created using Plans by Emapsite

0m 20m 40m 60m 80m 100m

**Scale: 1:1250** **Paper Size: A3**

Mural Display
Site Location

| | | | | | |
|---|---|---|---|---|---|
| Site: 56-58 Oldham Street, Manchester M4 1LE | Title: Location Plan | Date: 07/08/2026 | Rev: | Scale: 1:1250@A3 0m 20m 40m 60m 80m | blowUP media |
| | Proposal: Mural Display | Dwg. No: PY5023/001 | | | |