




1 D-0-250 - Proposed Ground Floor External ElevationA - South
1 : 100

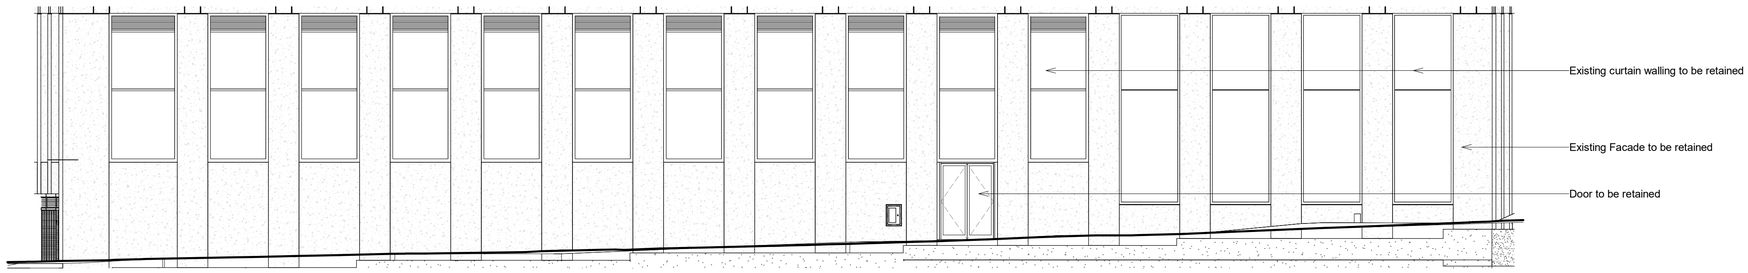

2 D-0-250 - Proposed Ground Floor External ElevationB - West
1 : 100

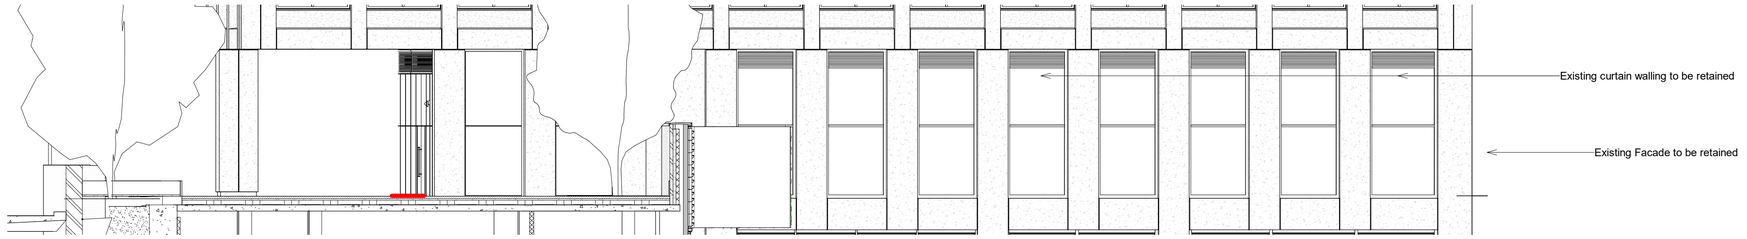

3 D-0-250 - Proposed Ground Floor External ElevationC - North
1 : 100

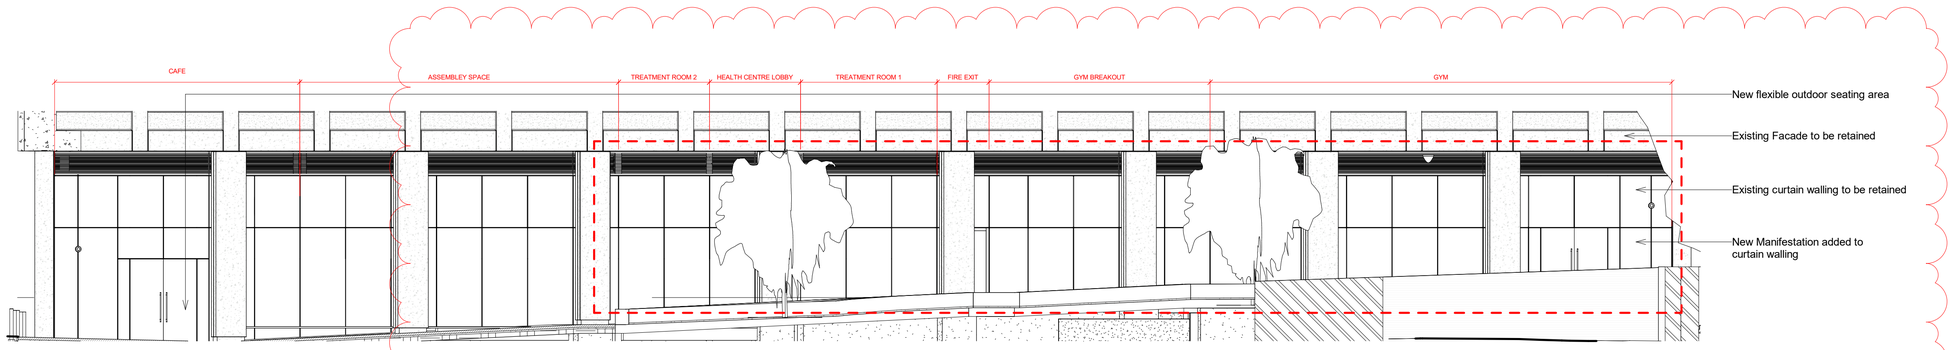

4 D-0-250 - Proposed Ground Floor External ElevationD - East
1 : 100

0 1m 4m
1:100 2m 8m

11/09/2026 17:00:32


Client Name
Bank of New York

Structural Engineer Name
Buro Happold

Services Engineer Name
Buro Happold

Consultant Name
Walker Sime

Key plan

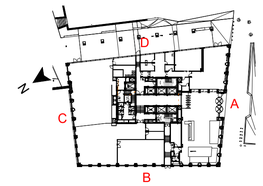

NOTES:
Do not scale. Figured dimensions only to be taken from this drawing. Check dimensions on site & report discrepancies to the architect.

This Drawing is protected by copyright. ©

All areas have been measured from current drawings.They may vary because of (EG) survey, design development, construction tolerances, statutory requirements or re-definition of the areas to be measured.

No.	Date	Comment	Drawn	Checked
T3	11/09/2026	Amended red dash zone for manifestation	MZA	WOO
T2	28/08/2026	Ammended to show clinical suite manifestation	SOF	MZA
T1	26/06/2025	First Issue	JHW	WOO

Revs

Issue Purpose
Tender

tp bennett
Royal Mills Unit 2B 17 Redhill Street Manchester M4 5BA | UK +44 (0) 161 694 7700
www.tpbennett.com

Project
Bank of New York
4 Angel Square M4 4FW
Manchester

Drawing Title
Proposed
Ground Floor External Elevations

Drawn	Date	Scale @ A1
KBH	17/02/2025	1:100

tp bennett Project No.	Drawing Number	Rev
U8881	D 0 250	T3

BIM Model Ref: U8881-TPB-ZZ-ZZ-M3-FF-PR0001