
D:\Rigg Tech\Reports\Lancaster 80 - Manchester\2020 inspection\Documents\Defect plots rev 2.dwg

RAG Legend

- (R) High risk of failure & high potential risk of serious injury to public.
- (A) danger of detachment and risk to public.
- (G) Requires planned repair. Low risk to public.
- Cracking

Drawing to be read in conjunction with defect schedules.

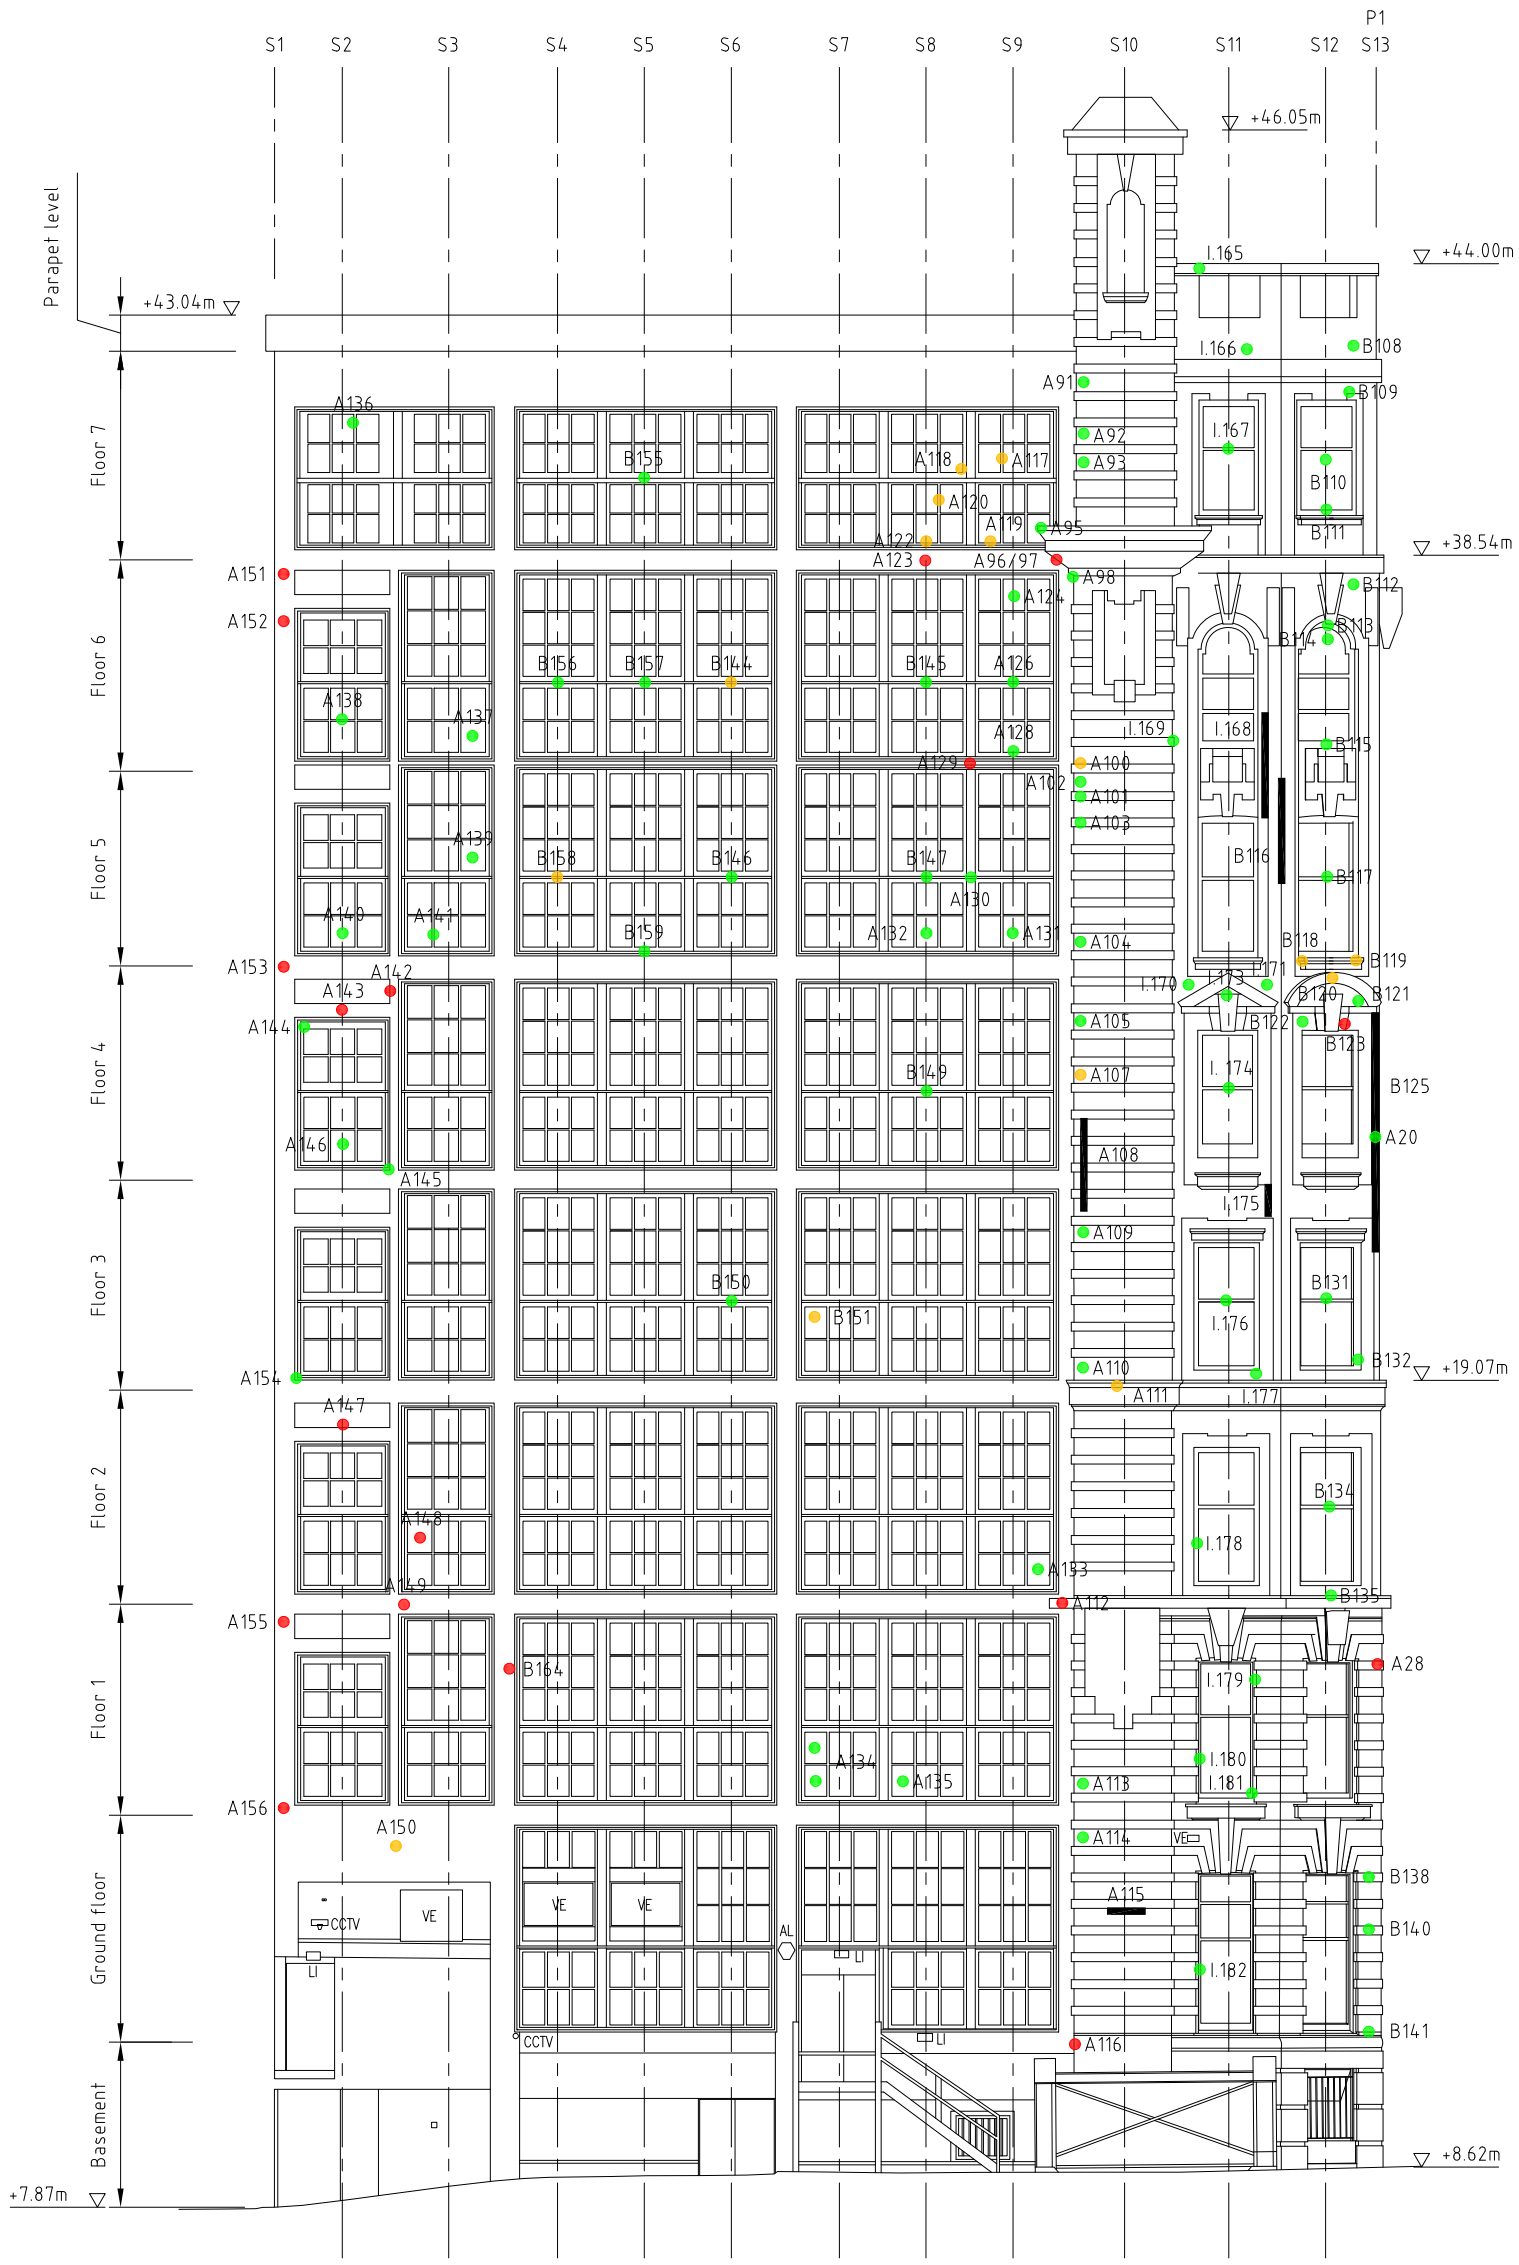

SIDE STREET ELEVATION

Itemref	Quantity	Title/Name, designation, material, dimension etc	Article No./Reference
Designed by N. M		Checked by	
		Approved by - date	File name 001
			Date 07.09.2020
			Scale do not scale
A3			

South elevation (side street) defect plot

Lancaster 80, Manchester

Edition A

Sheet 1/1

RIGG TECH Ltd
Unit E3 Springfield Industrial Estate, Samual Street, Manchester, M35 0GA. Tel: 0161 684 7800
E-mail: info@rigg-tech.com Web: www.rigg-tech.com

RevNo	Revision note	Signature	Checked	Date