Proximity
Kennedy House. 31 Stamford Street,
Altrincham, WA14 1ES
weareproximity.co.uk
Tel: 0161 444 3950

CLIENT:
Allied London

PROJECT:
No.1 Castlefield, Manchester

DRAWING TITLE:
Contour Plots
Daylight Distribution

SCALE @ A2:	DATE:	DRAWN:	PRX
NTS	07.04.2026	CHECKED:	DMH

DRAWING NUMBER:	REV:
2306_MA-10	00

REV:	NOTES:	DRWN:	DATE:

Massing Legend

- Existing
- Proposed


All heights in m AOD

DD Legend


- Room Area (Measured Layout)
- Existing NoSky Area
- Proposed NoSky Area
- Area of Loss/Gain

NOTES:
No dimensions are to be scaled from this drawing.
All dimensions are to be checked on site, where discrepancy occurs between specification and drawings the supervising officer must be notified.


Pomona Wharf
Ground Floor

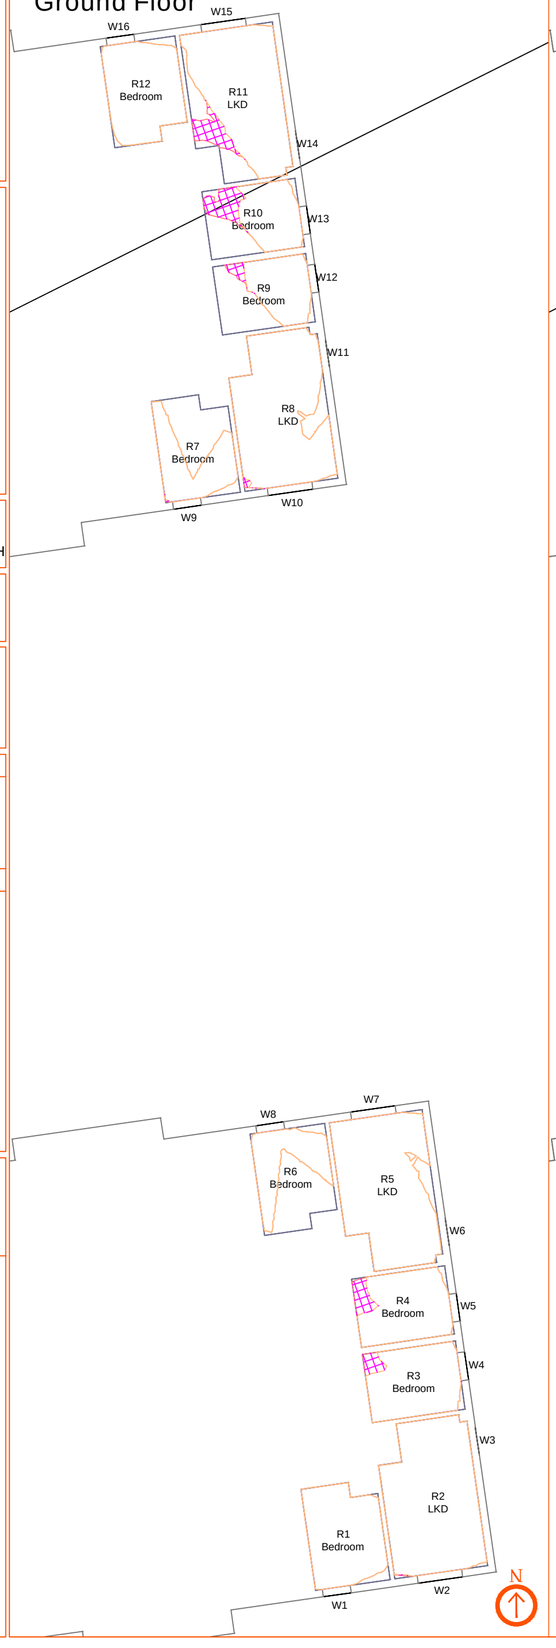


Pomona Wharf
First Floor

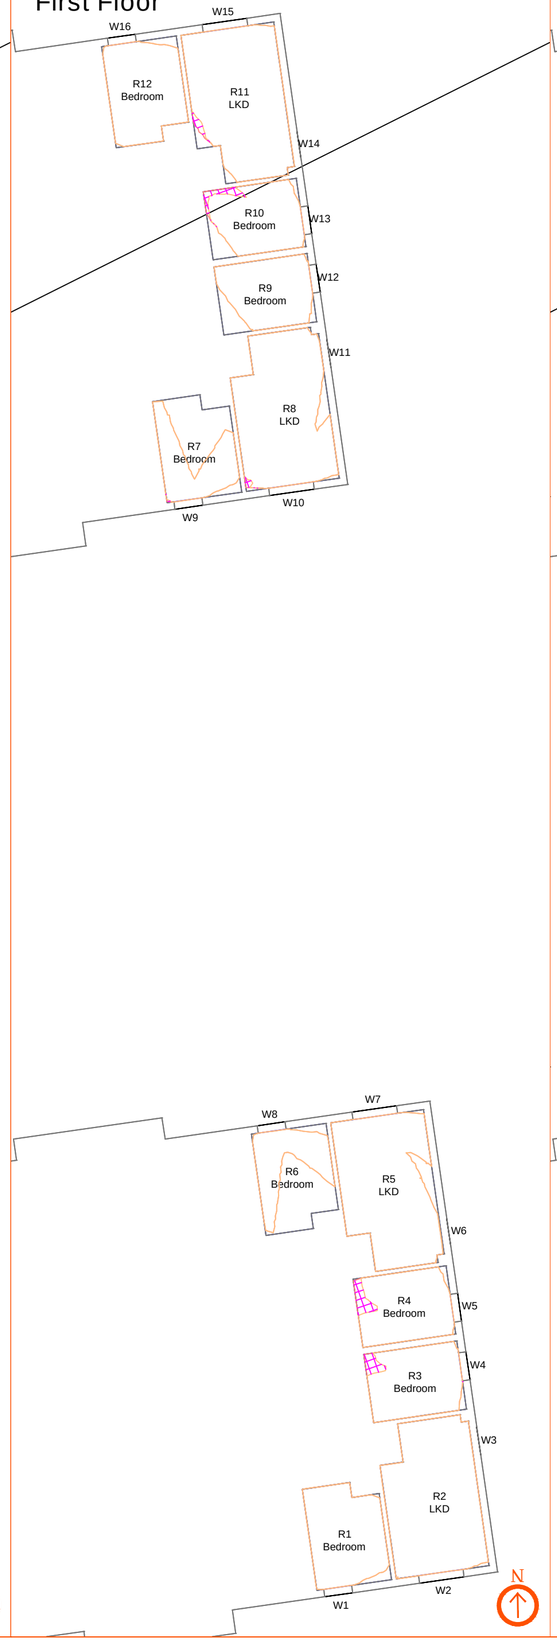

Pomona Wharf
Second Floor

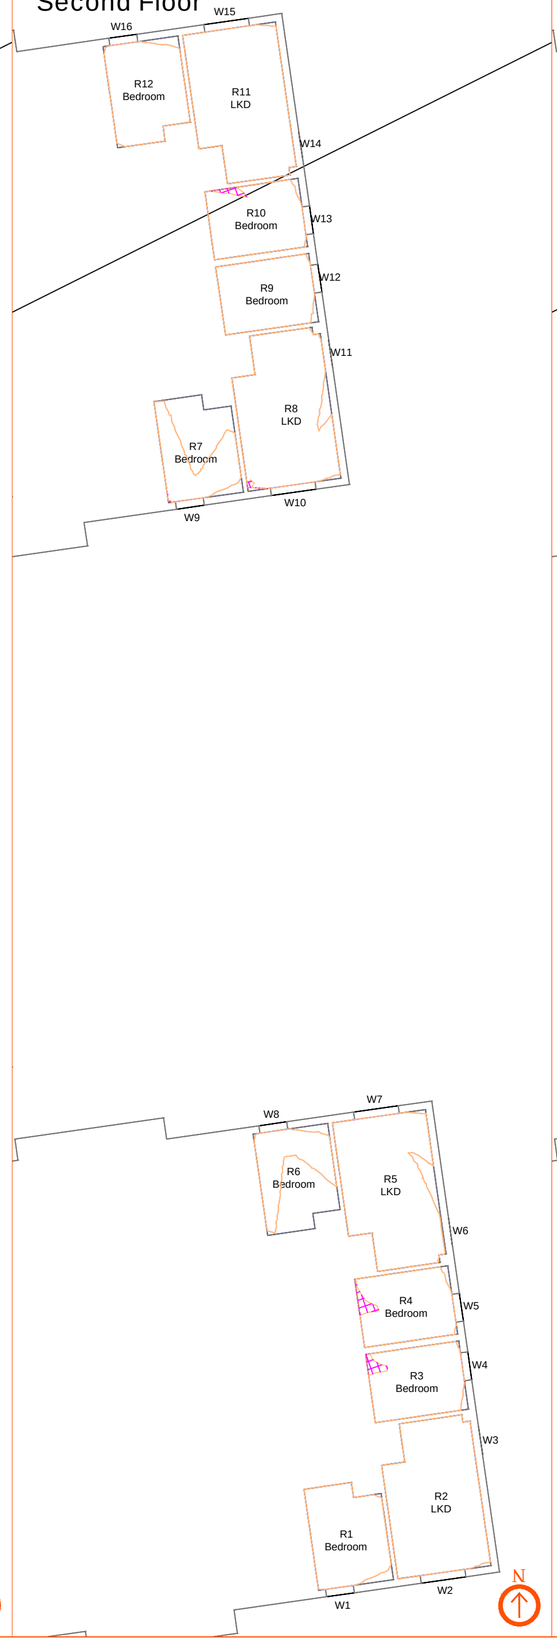

Pomona Wharf
Third Floor

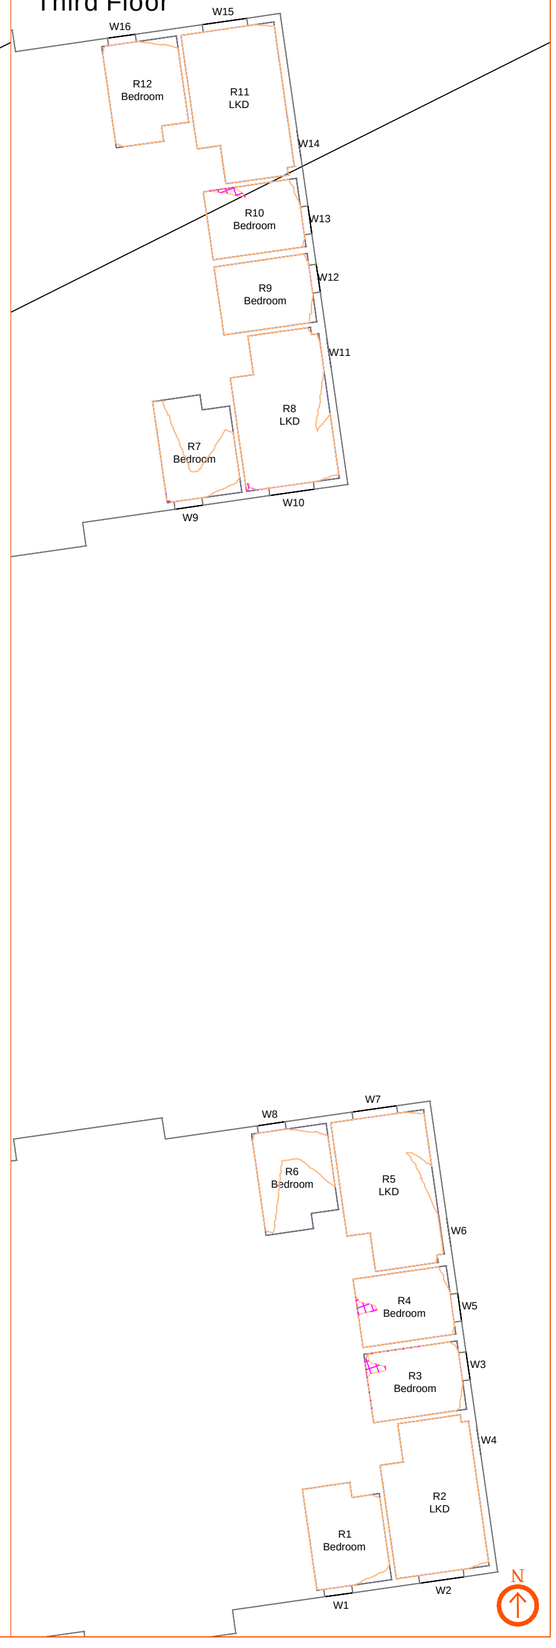

Proximity
Kennedy House. 31 Stamford Street,
Altrincham, WA14 1ES
weareproximity.co.uk
Tel: 0161 444 3950

CLIENT:
Allied London

PROJECT:
No.1 Castlefield, Manchester

DRAWING TITLE:
Contour Plots
Daylight Distribution

SCALE @ A2:	DATE:	DRAWN:	PRX
NTS	07.04.2026	CHECKED:	DMH

DRAWING NUMBER:	REV:
2306_MA-11	00

REV:	NOTES:	DRWN:	DATE:

Massing Legend

- Existing
- Proposed

All heights in m AOD

DD Legend

- Room Area (Measured Layout)
- Existing NoSky Area
- Proposed NoSky Area
- Area of Loss/Gain

NOTES:
No dimensions are to be scaled from this drawing.
All dimensions are to be checked on site, where discrepancy occurs between specification and drawings the supervising officer must be notified.

Pomona Wharf
Fourth Floor



Pomona Wharf
Fifth Floor



Pomona Wharf
Sixth Floor



Pomona Wharf
Seventh Floor



Proximity
Kennedy House. 31 Stamford Street,
Altrincham, WA14 1ES
weareproximity.co.uk
Tel: 0161 444 3950

CLIENT:
Allied London

PROJECT:
No.1 Castlefield, Manchester

DRAWING TITLE:
Contour Plots
Daylight Distribution

SCALE @ A2:	DATE:	DRAWN:	PRX
NTS	07.04.2026	CHECKED:	DMH

DRAWING NUMBER:	REV:
2306_MA-12	00

REV:	NOTES:	DRWN:	DATE:

Massing Legend

- Existing
- Proposed

All heights in m AOD

DD Legend

- Room Area (Measured Layout)
- Existing NoSky Area
- Proposed NoSky Area
- Area of Loss/Gain

NOTES:
No dimensions are to be scaled from this drawing.
All dimensions are to be checked on site, where discrepancy occurs between specification and drawings the supervising officer must be notified.

Pomona Wharf
Eighth Floor



Pomona Wharf
Ninth Floor



Pomona Wharf
Tenth Floor



Proximity
Kennedy House, 31 Stamford Street,
Altrincham, WA14 1ES
weareproximity.co.uk
Tel: 0161 444 3950

CLIENT:
Allied London

PROJECT:
No.1 Castlefield, Manchester

DRAWING TITLE:
Contour Plots
Daylight Distribution

SCALE @ A2:	DATE:	DRAWN:	PRX
NTS	07.04.2026	CHECKED:	DMH

DRAWING NUMBER:	REV:
2306_MA-13	00

REV:	NOTES:	DRWN:	DATE:

Massing Legend

- Existing
- Proposed


All heights in m AOD

DD Legend


- Room Area (Measured Layout)
- Existing NoSky Area
- Proposed NoSky Area
- Area of Loss/Gain

NOTES:
No dimensions are to be scaled from this drawing.
All dimensions are to be checked on site, where discrepancy occurs between specification and drawings the supervising officer must be notified.


5 Kelso Place
Ground Floor

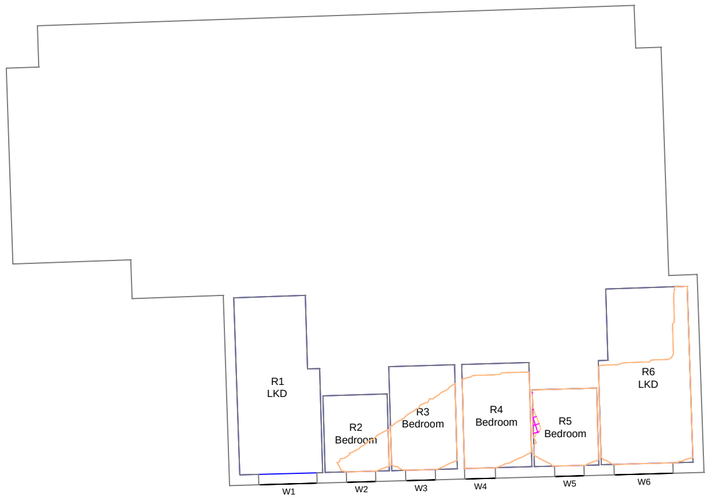


5 Kelso Place
First Floor

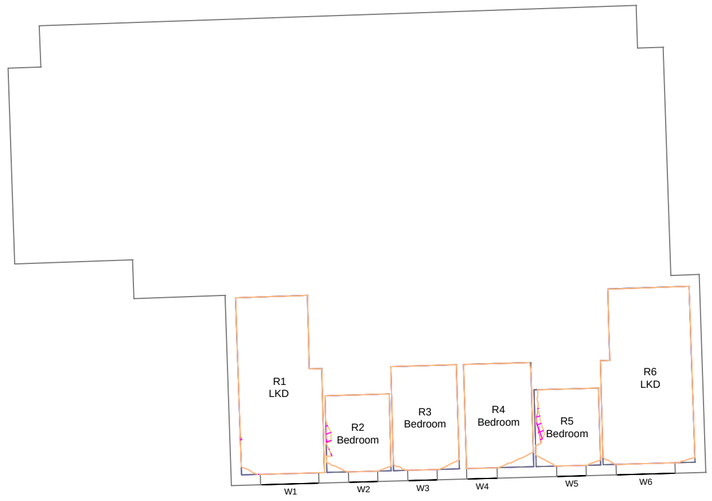

5 Kelso Place
Second Floor

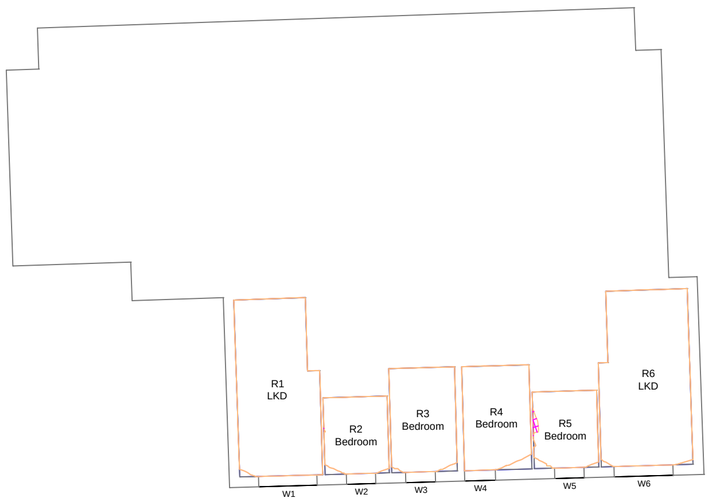

5 Kelso Place
Third Floor

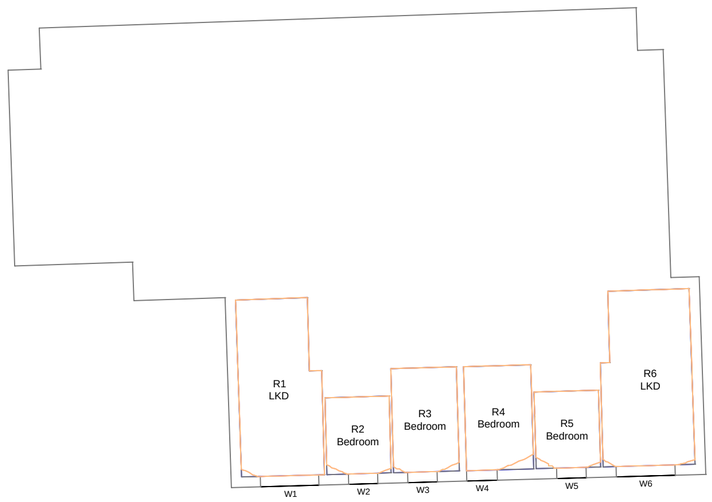

Proximity
Kennedy House, 31 Stamford Street,
Altrincham, WA14 1ES
weareproximity.co.uk
Tel: 0161 444 3950

CLIENT:
Allied London

PROJECT:
No.1 Castlefield, Manchester

DRAWING TITLE:
Contour Plots
Daylight Distribution

SCALE @ A2:	DATE:	DRAWN:	PRX
NTS	07.04.2026	CHECKED:	DMH

DRAWING NUMBER:	REV:
2306_MA-14	00

REV:	NOTES:	DRWN:	DATE:

Massing Legend

- Existing
- Proposed


All heights in m AOD

DD Legend


- Room Area (Measured Layout)
- Existing NoSky Area
- Proposed NoSky Area
- Area of Loss/Gain

NOTES:
No dimensions are to be scaled from this drawing.
All dimensions are to be checked on site, where discrepancy occurs between specification and drawings the supervising officer must be notified.


5 Kelso Place
Fourth Floor

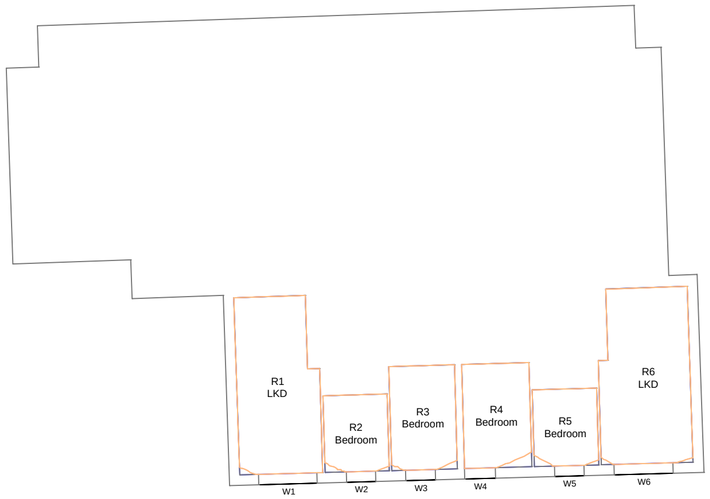


5 Kelso Place
Fifth Floor

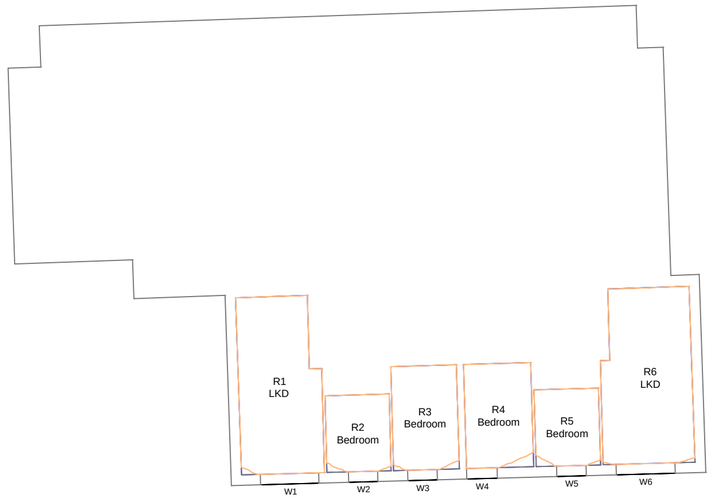

5 Kelso Place
Sixth Floor

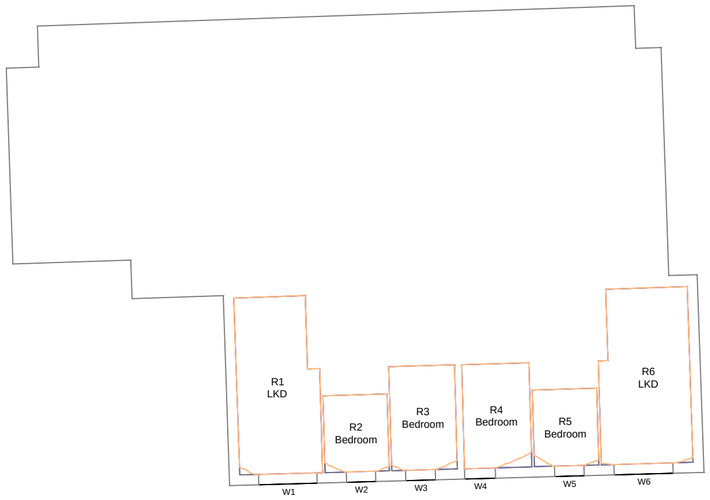

5 Kelso Place
Seventh Floor

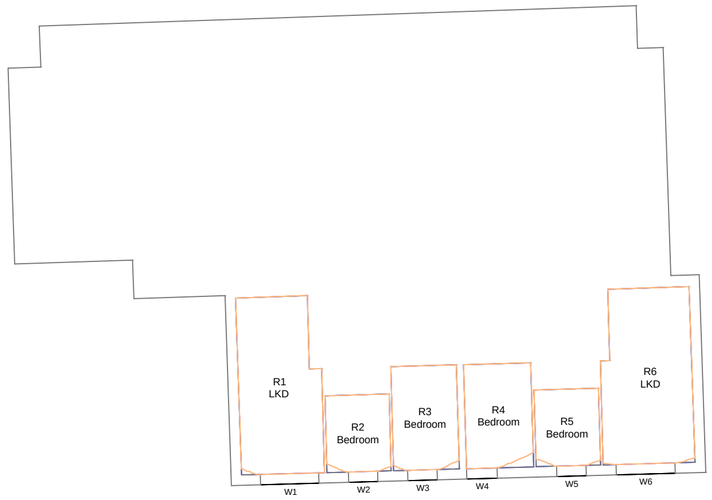

Proximity
Kennedy House, 31 Stamford Street,
Altrincham, WA14 1ES
weareproximity.co.uk
Tel: 0161 444 3950

CLIENT:
Allied London

PROJECT:
No.1 Castlefield, Manchester

DRAWING TITLE:
Contour Plots
Daylight Distribution

SCALE @ A2:	DATE:	DRAWN:	PRX
NTS	07.04.2026	CHECKED:	DMH

DRAWING NUMBER:	REV:
2306_MA-15	00

REV:	NOTES:	DRWN:	DATE:

Massing Legend

Existing
Proposed


All heights in m AOD

DD Legend


Room Area (Measured Layout)
Existing NoSky Area
Proposed NoSky Area
Area of Loss/Gain

NOTES:
No dimensions are to be scaled from this drawing.
All dimensions are to be checked on site, where discrepancy occurs between specification and drawings the supervising officer must be notified.

5 Kelso Place
Eighth Floor

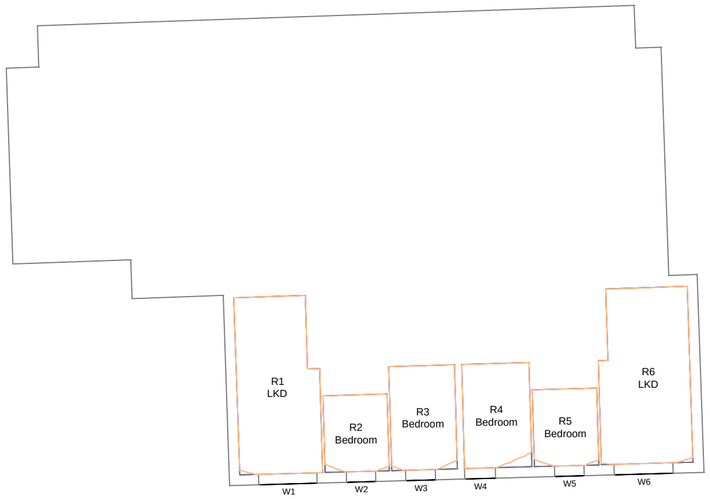

5 Kelso Place
Ninth Floor

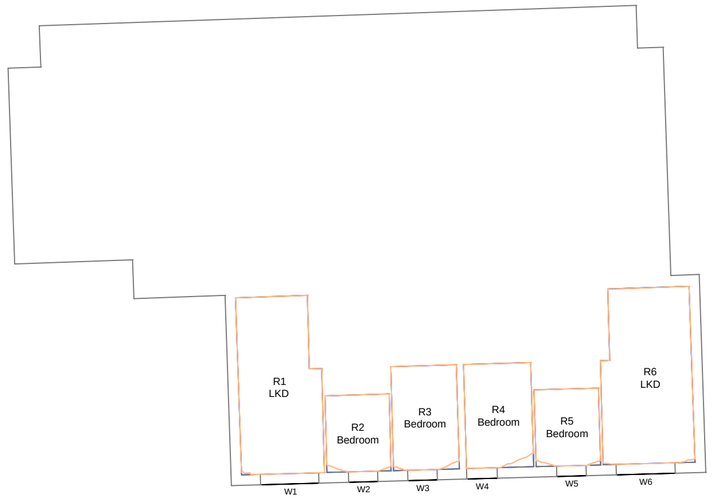

Proximity
Kennedy House. 31 Stamford Street,
Altrincham, WA14 1ES
weareproximity.co.uk
Tel: 0161 444 3950

CLIENT:
Allied London

PROJECT:
No.1 Castlefield, Manchester

DRAWING TITLE:
Contour Plots
Daylight Distribution

SCALE @ A2:	DATE:	DRAWN:	PRX
NTS	07.04.2026	CHECKED:	DMH

DRAWING NUMBER:	REV:
2306_MA-16	00

REV:	NOTES:	DRWN:	DATE:

Massing Legend

- Existing
- Proposed


All heights in m AOD

DD Legend


- Room Area (Measured Layout)
- Existing NoSky Area
- Proposed NoSky Area
- Area of Loss/Gain

NOTES:
No dimensions are to be scaled from this drawing.
All dimensions are to be checked on site, where discrepancy occurs between specification and drawings the supervising officer must be notified.


Excelsior Works
Ground Floor

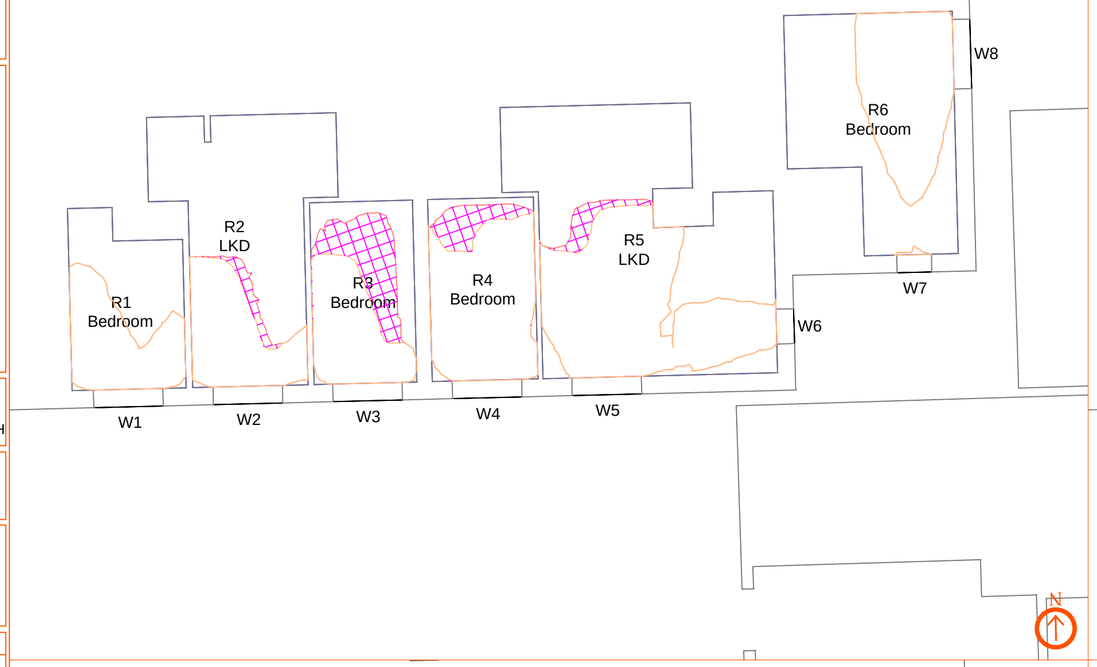


Excelsior Works
First Floor

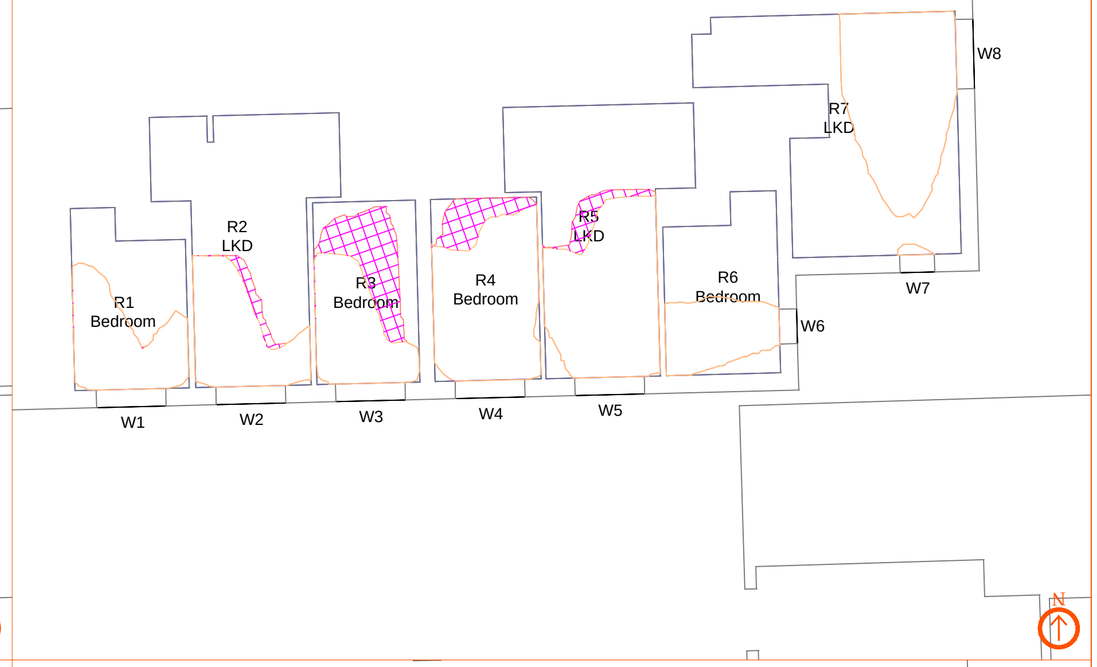

Excelsior Works
Second Floor

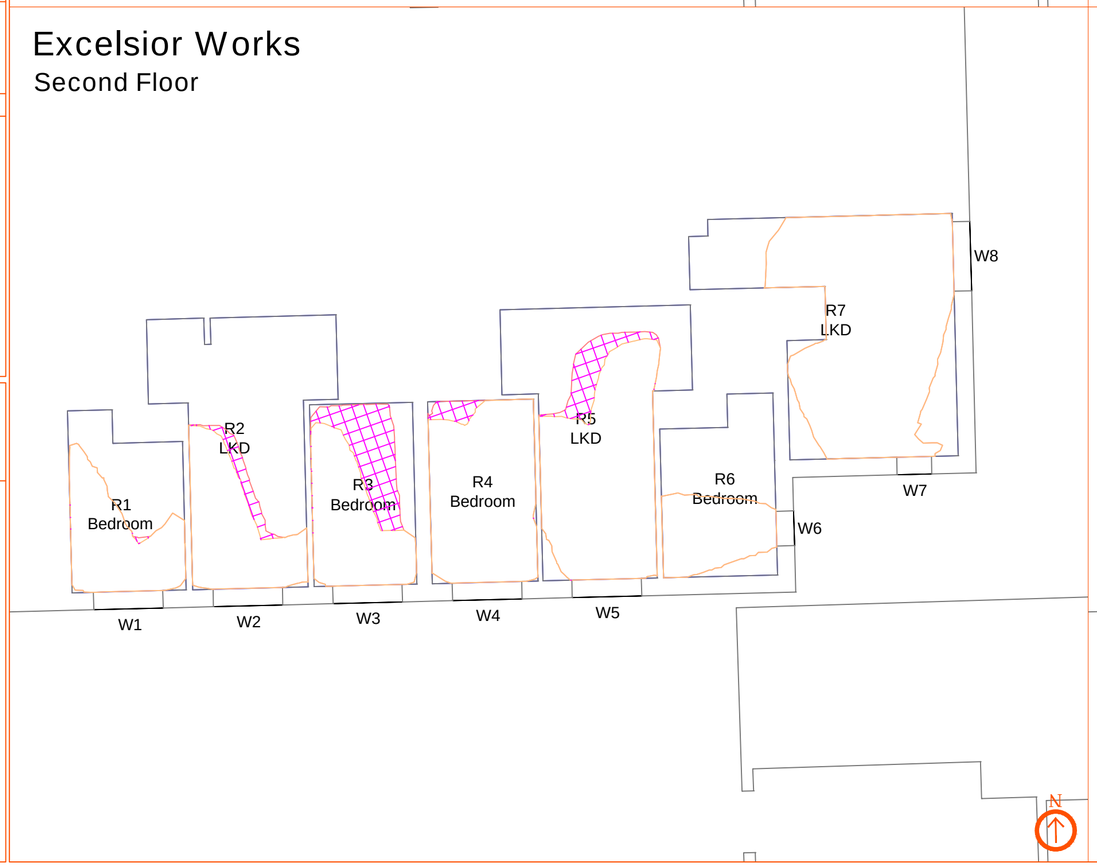

Excelsior Works
Third Floor

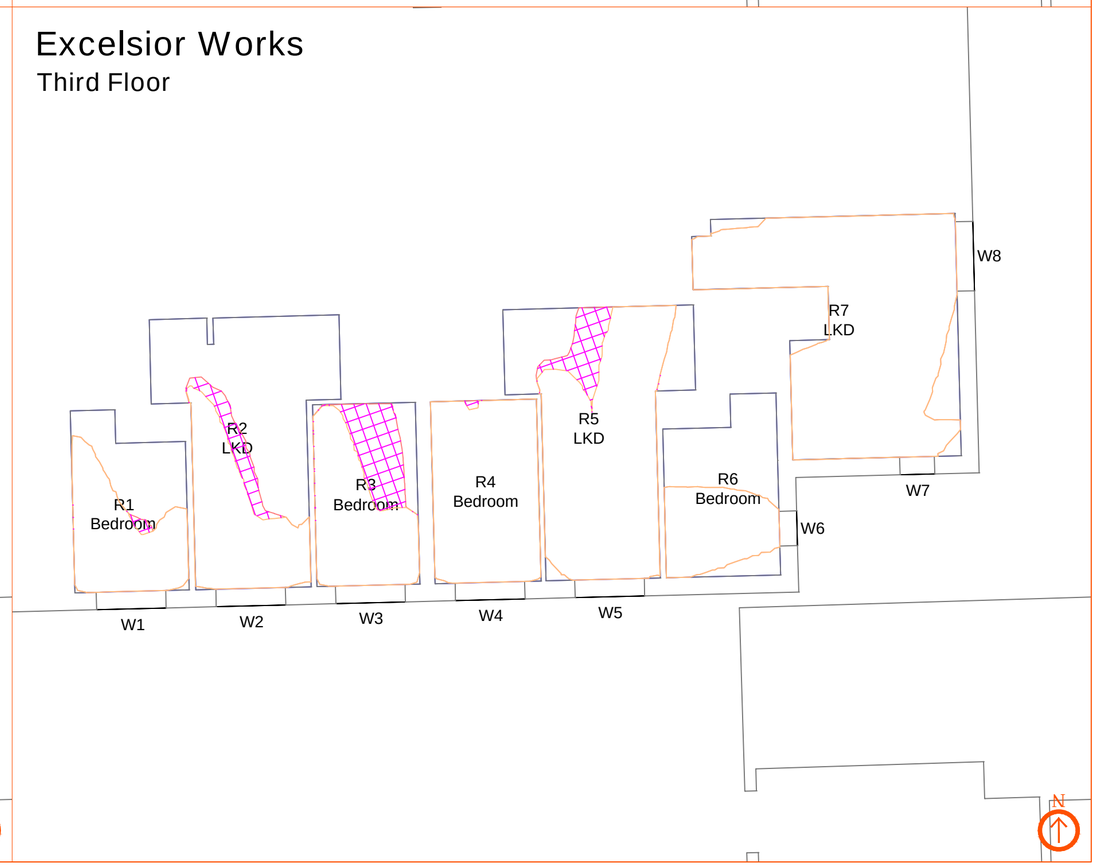

Proximity
Kennedy House. 31 Stamford Street,
Altrincham, WA14 1ES
weareproximity.co.uk
Tel: 0161 444 3950

CLIENT:
Allied London

PROJECT:
No.1 Castlefield, Manchester

DRAWING TITLE:
Contour Plots
Daylight Distribution

SCALE @ A2:	DATE:	DRAWN:	PRX
NTS	07.04.2026	CHECKED:	DMH

DRAWING NUMBER:	REV:
2306_MA-17	00

REV:	NOTES:	DRWN:	DATE:

Massing Legend

- Existing
- Proposed

All heights in m AOD

DD Legend


- Room Area (Measured Layout)
- Existing NoSky Area
- Proposed NoSky Area
- Area of Loss/Gain

NOTES:
No dimensions are to be scaled from this drawing.
All dimensions are to be checked on site, where discrepancy occurs between specification and drawings the supervising officer must be notified.


Excelsior Works
Fourth Floor




Excelsior Works
Fifth Floor

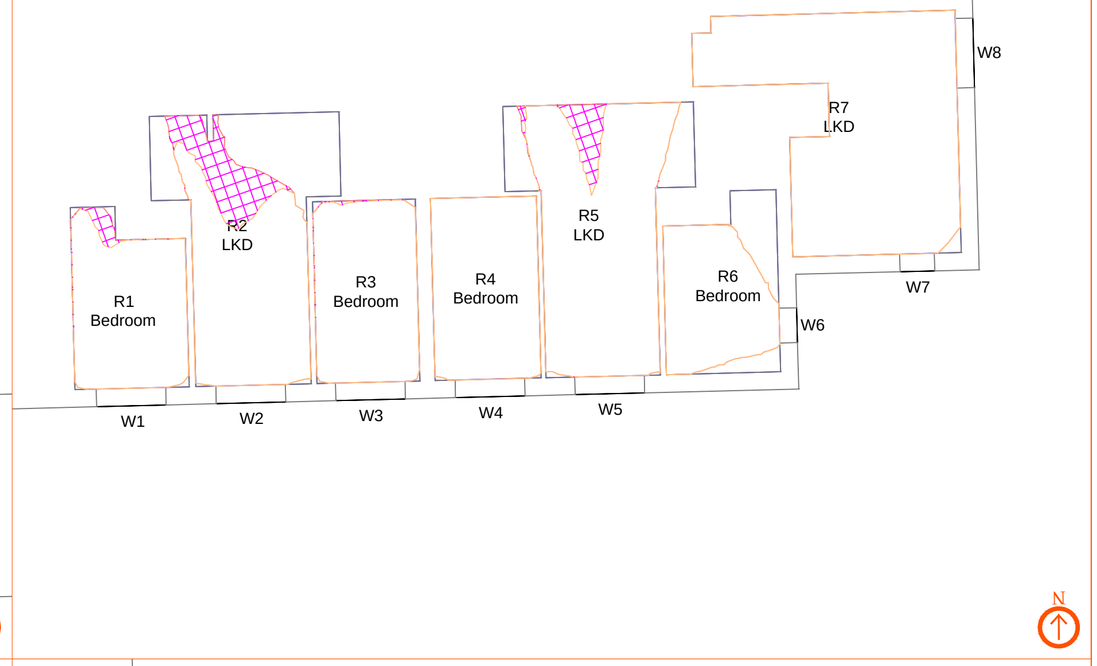

Excelsior Works
Sixth Floor

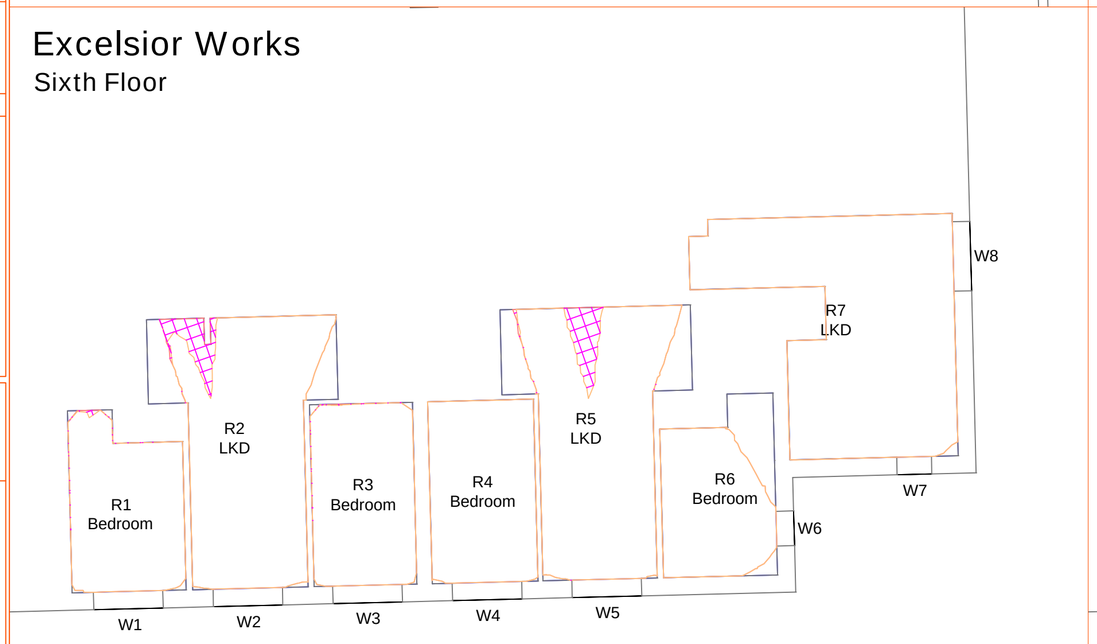

Excelsior Works
Seventh Floor

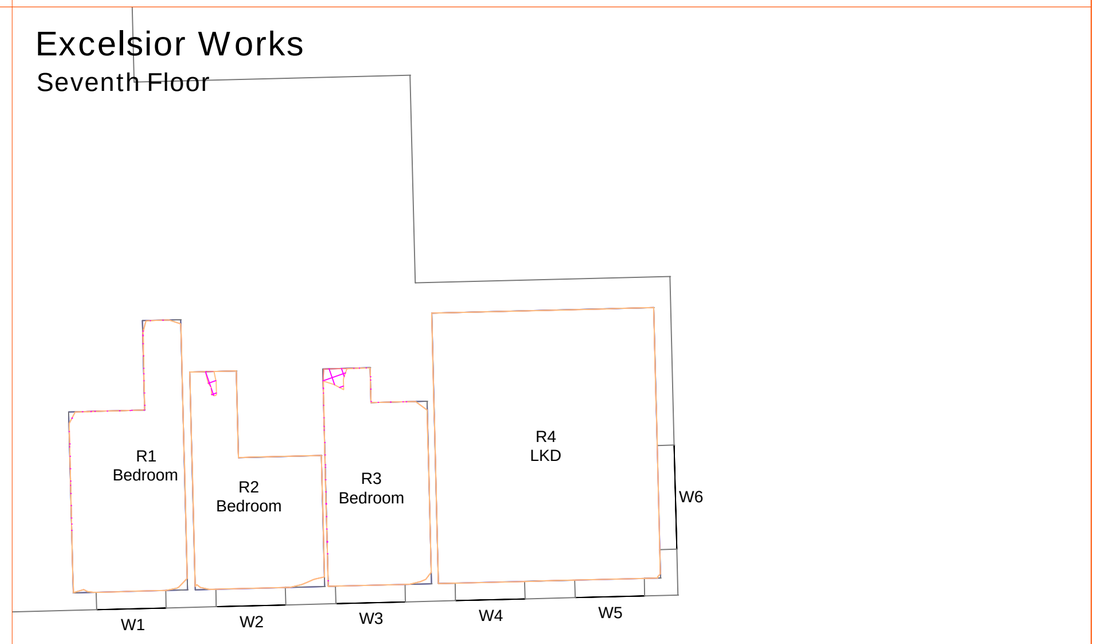

Proximity
Kennedy House. 31 Stamford Street,
Altrincham, WA14 1ES
weareproximity.co.uk
Tel: 0161 444 3950

CLIENT:
Allied London

PROJECT:
No.1 Castlefield, Manchester

DRAWING TITLE:
Contour Plots
Daylight Distribution

SCALE @ A2:	DATE:	DRAWN:	PRX
NTS	07.04.2026	CHECKED:	DMH

DRAWING NUMBER:	REV:
2306_MA-18	00

REV:	NOTES:	DRWN:	DATE:

Massing Legend

- Existing
- Proposed

All heights in m AOD

DD Legend

- Room Area (Measured Layout)
- Existing NoSky Area
- Proposed NoSky Area
- Area of Loss/Gain

NOTES:
No dimensions are to be scaled from this drawing.
All dimensions are to be checked on site, where discrepancy occurs between specification and drawings the supervising officer must be notified.

Castlefield Locks Apartments
Ground Floor



Castlefield Locks Apartments
First Floor



Proximity
Kennedy House. 31 Stamford Street,
Altrincham, WA14 1ES
weareproximity.co.uk
Tel: 0161 444 3950

CLIENT:
Allied London

PROJECT:
No.1 Castlefield, Manchester

DRAWING TITLE:
Contour Plots
Daylight Distribution

SCALE @ A2:	DATE:	DRAWN:	PRX
NTS	07.04.2026	CHECKED:	DMH

DRAWING NUMBER:	REV:
2306_MA-19	00

REV:	NOTES:	DRWN:	DATE:

Massing Legend

- Existing
- Proposed


All heights in m AOD

DD Legend


- Room Area (Measured Layout)
- Existing NoSky Area
- Proposed NoSky Area
- Area of Loss/Gain

NOTES:
No dimensions are to be scaled from this drawing.
All dimensions are to be checked on site, where discrepancy occurs between specification and drawings the supervising officer must be notified.

Castlefield Locks Apartments
Second Floor

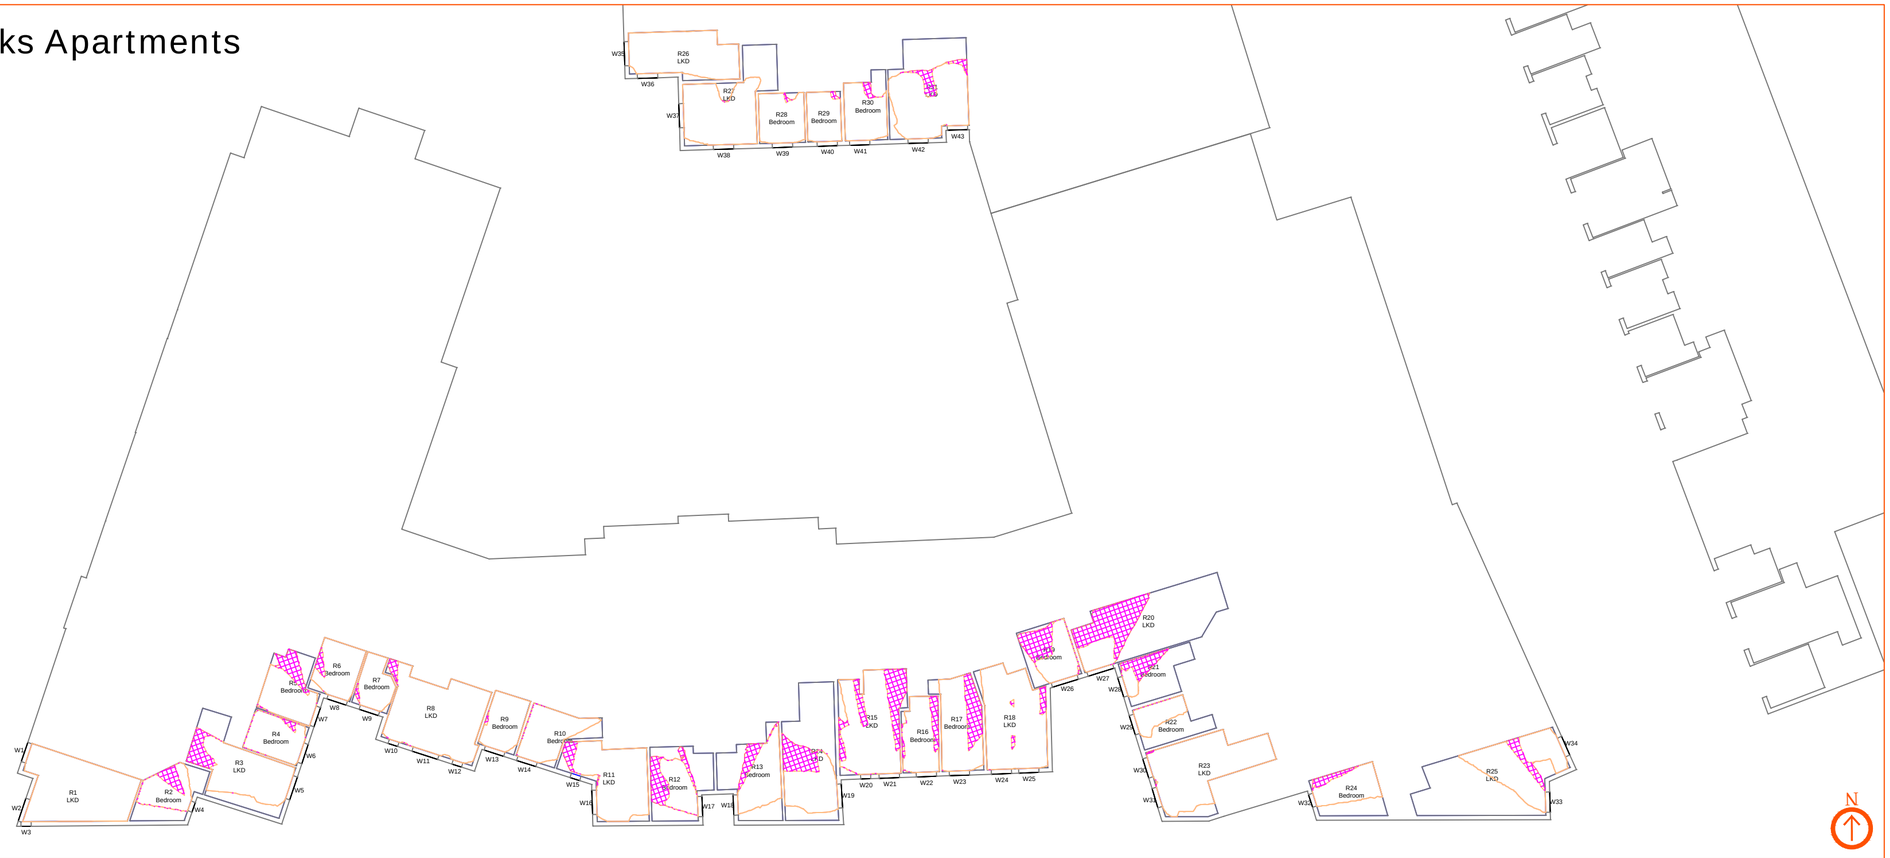

Castlefield Locks Apartments
Third Floor

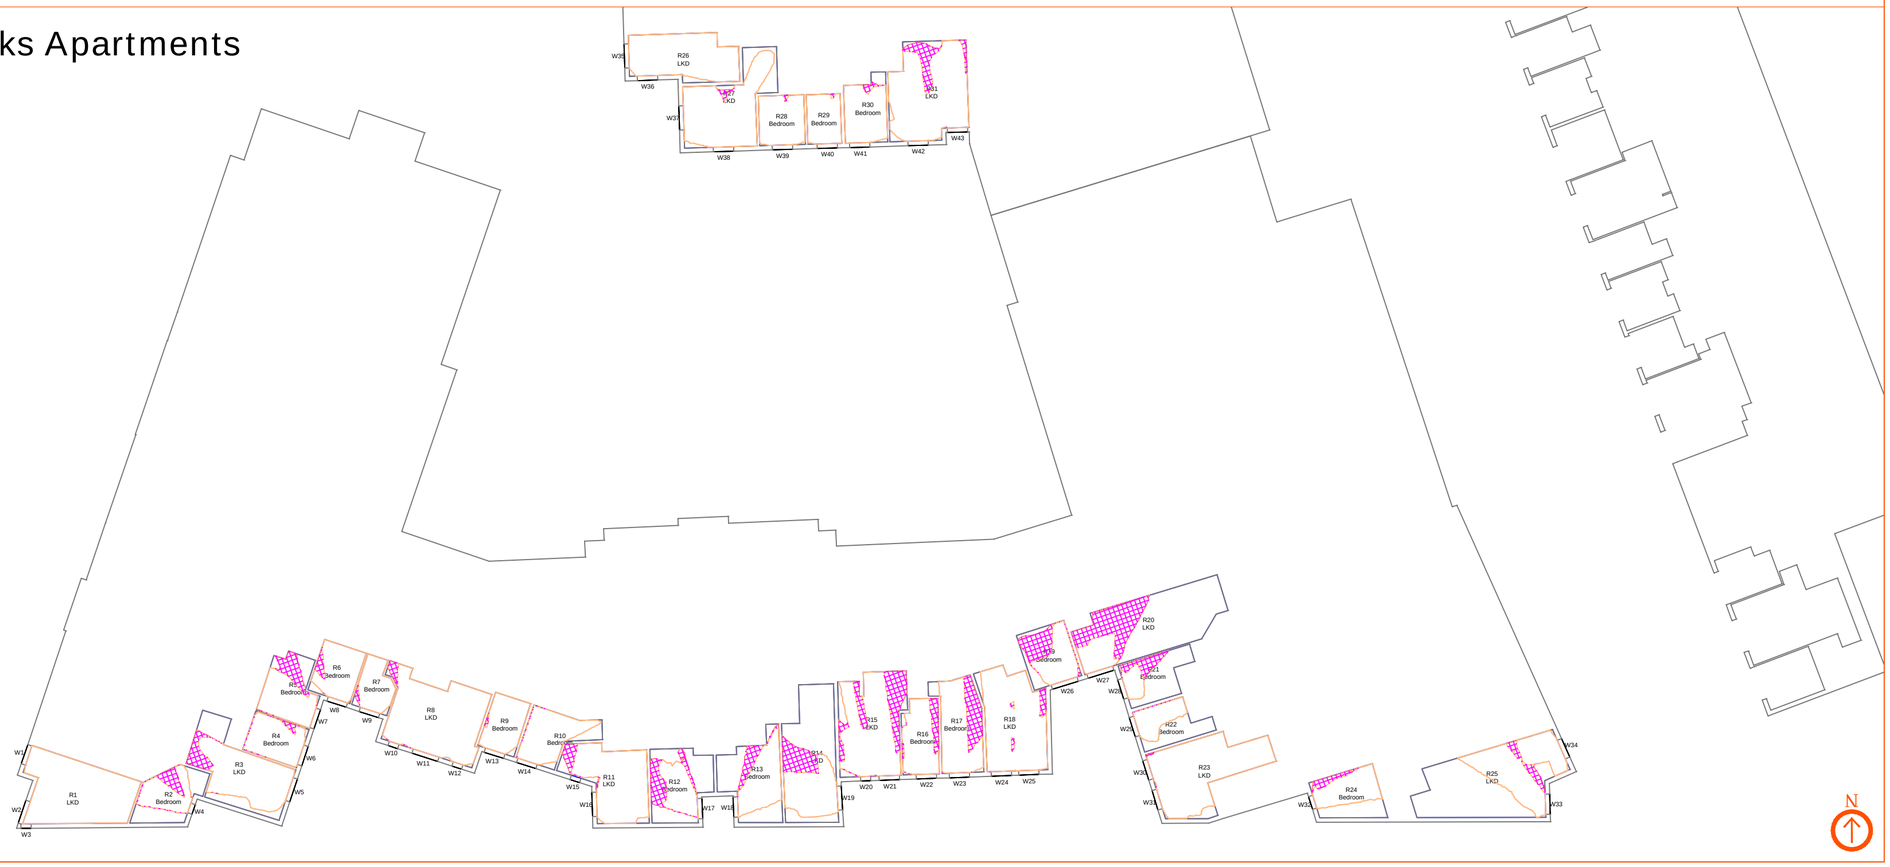

Proximity
Kennedy House, 31 Stamford Street,
Altrincham, WA14 1ES
weareproximity.co.uk
Tel: 0161 444 3950

CLIENT:
Allied London

PROJECT:
No.1 Castlefield, Manchester

DRAWING TITLE:
Contour Plots
Daylight Distribution

SCALE @ A2:	DATE:	DRAWN:	PRX
NTS	07.04.2026	CHECKED:	DMH

DRAWING NUMBER:	REV:
2306_MA-20	00

REV:	NOTES:	DRWN:	DATE:

Massing Legend

- Existing
- Proposed


All heights in m AOD

DD Legend

- Room Area (Measured Layout)
- Existing NoSky Area
- Proposed NoSky Area
- Area of Loss/Gain

NOTES:
No dimensions are to be scaled from this drawing.
All dimensions are to be checked on site, where discrepancy occurs between specification and drawings the supervising officer must be notified.

Castlefield Locks Apartments
Fourth Floor

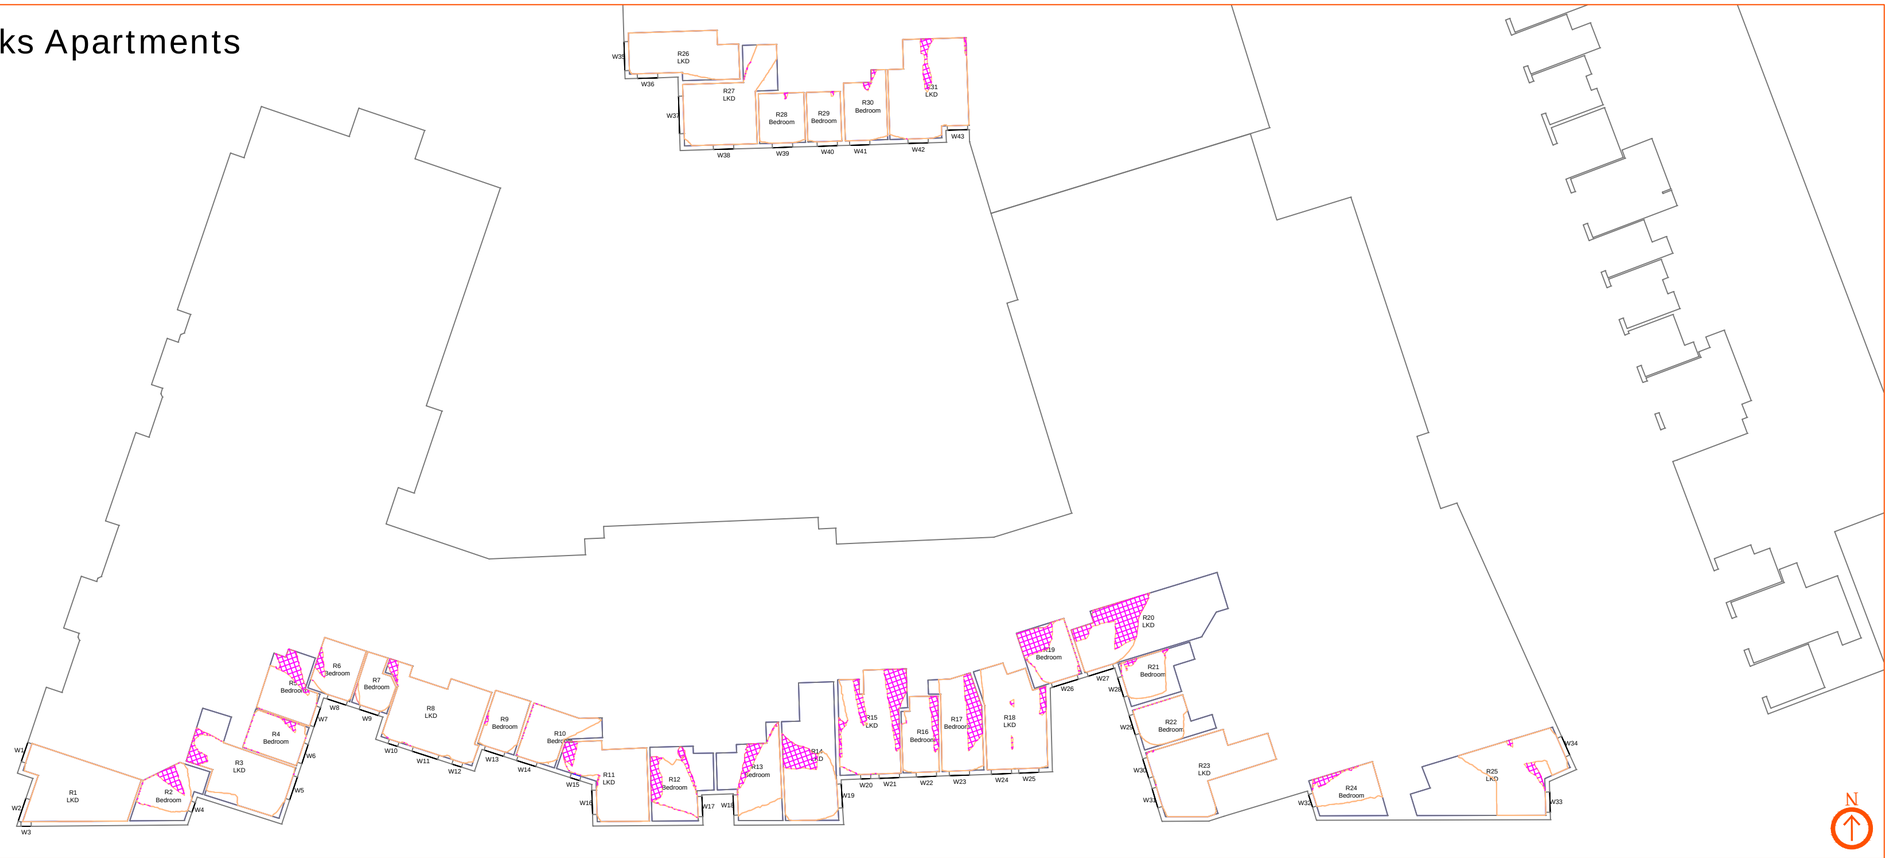

Castlefield Locks Apartments
Fifth Floor





Proximity
Kennedy House. 31 Stamford Street,
Altrincham, WA14 1ES
weareproximity.co.uk
Tel: 0161 444 3950

Castlefield Locks Apartments

Sixth Floor



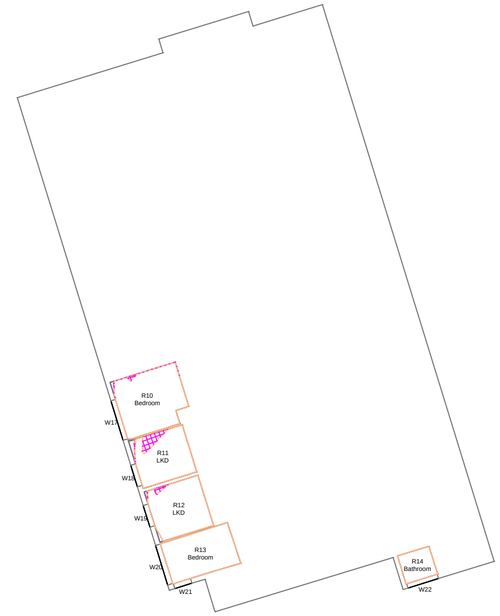

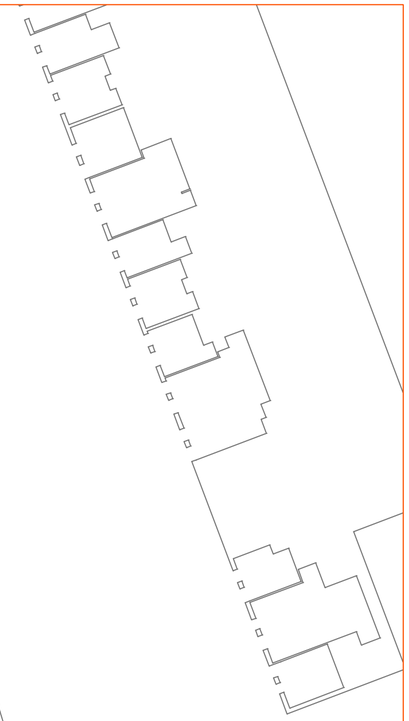



CLIENT:
Allied London

PROJECT:
No.1 Castlefield, Manchester

DRAWING TITLE:
Contour Plots
Daylight Distribution

SCALE @ A2:	DATE:	DRAWN:	PRX
NTS	07.04.2026	CHECKED:	DMH

DRAWING NUMBER:	REV:
2306_MA-21	00

REV:	NOTES:	DRWN:	DATE:

Massing Legend

- Existing
- Proposed

All heights in m AOD

DD Legend

- Room Area (Measured Layout)
- Existing NoSky Area
- Proposed NoSky Area
- Area of Loss/Gain

NOTES:

No dimensions are to be scaled from this drawing.
All dimensions are to be checked on site, where discrepancy occurs between specification and drawings the supervising officer must be notified.

Proximity
Kennedy House, 31 Stamford Street,
Altrincham, WA14 1ES
weareproximity.co.uk
Tel: 0161 444 3950

CLIENT:
Allied London

PROJECT:
No.1 Castlefield, Manchester

DRAWING TITLE:
Contour Plots
Daylight Distribution

SCALE @ A2:	DATE:	DRAWN:	PRX
NTS	07.04.2026	CHECKED:	DMH

DRAWING NUMBER:	REV:
2306_MA-22	00

REV:	NOTES:	DRWN:	DATE:

Massing Legend

Existing
Proposed


All heights in m AOD

DD Legend

Room Area (Measured Layout)
Existing NoSky Area
Proposed NoSky Area
Area of Loss/Gain

NOTES:
No dimensions are to be scaled from this drawing.
All dimensions are to be checked on site, where discrepancy occurs between specification and drawings the supervising officer must be notified.

The Trilogy Blocks A, B & C
Ground Floor

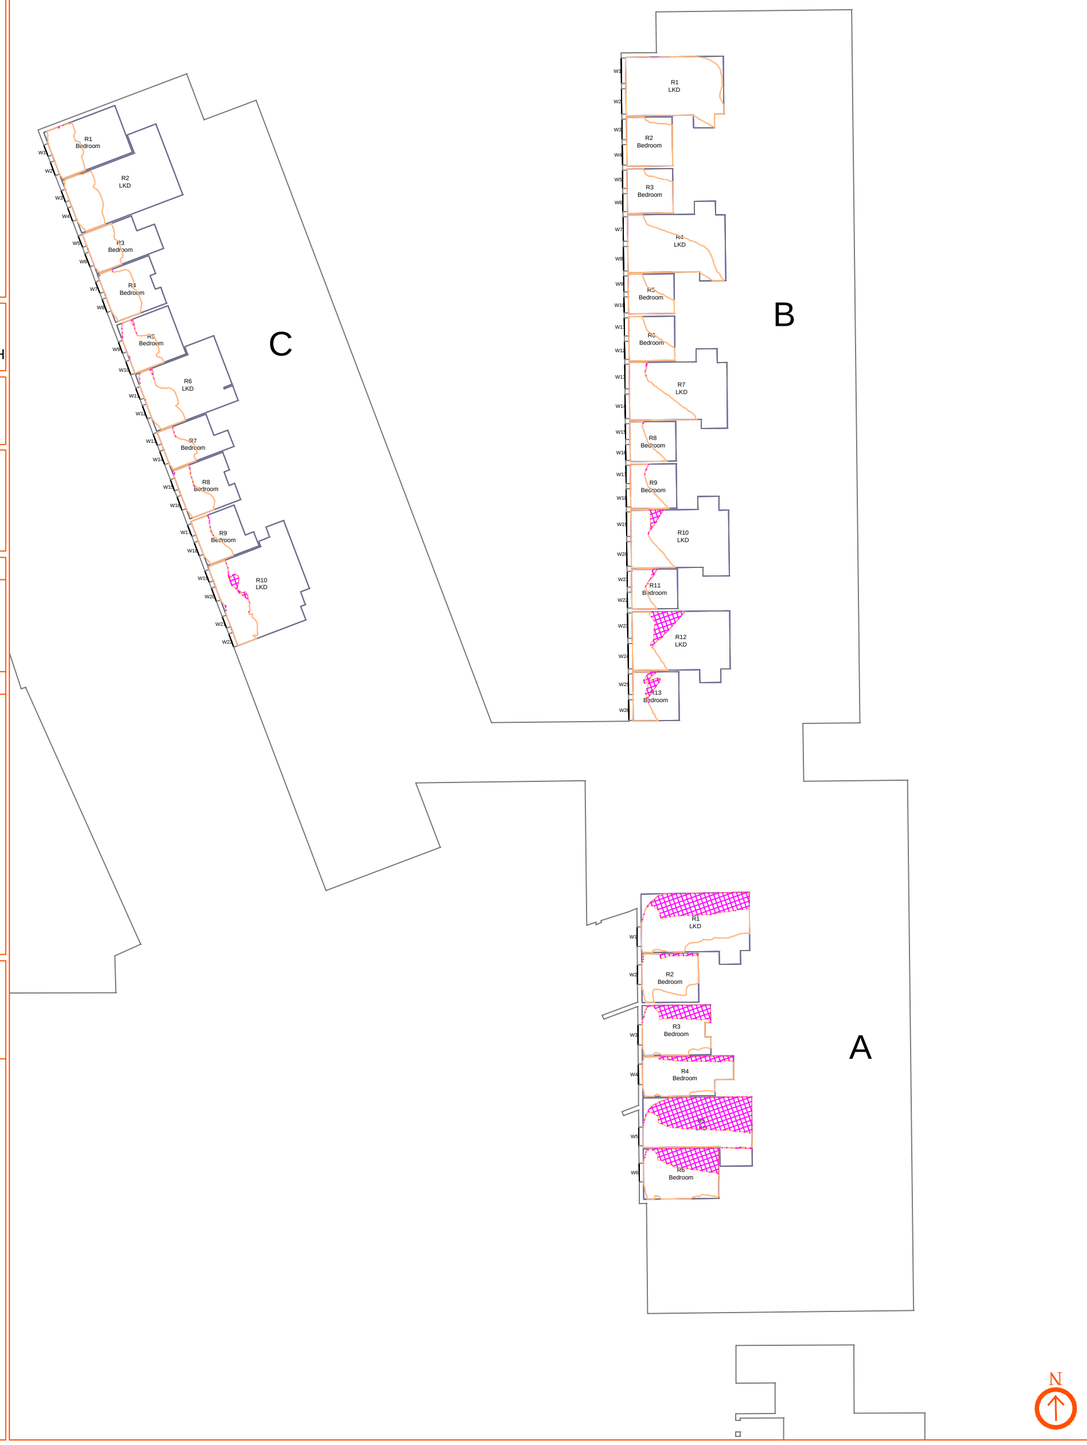

The Trilogy Blocks A, B & C
First Floor



Proximity
Kennedy House. 31 Stamford Street,
Altrincham, WA14 1ES
weareproximity.co.uk
Tel: 0161 444 3950

CLIENT:
Allied London

PROJECT:
No.1 Castlefield, Manchester

DRAWING TITLE:
Contour Plots
Daylight Distribution

SCALE @ A2:	DATE:	DRAWN:	PRX
NTS	07.04.2026	CHECKED:	DMH

DRAWING NUMBER:	REV:
2306_MA-23	00

REV:	NOTES:	DRWN:	DATE:

Massing Legend

- Existing
- Proposed


All heights in m AOD

DD Legend

- Room Area (Measured Layout)
- Existing NoSky Area
- Proposed NoSky Area
- Area of Loss/Gain

NOTES:
No dimensions are to be scaled from this drawing.
All dimensions are to be checked on site, where discrepancy occurs between specification and drawings the supervising officer must be notified.

The Trilogy Blocks A, B & C
Second Floor

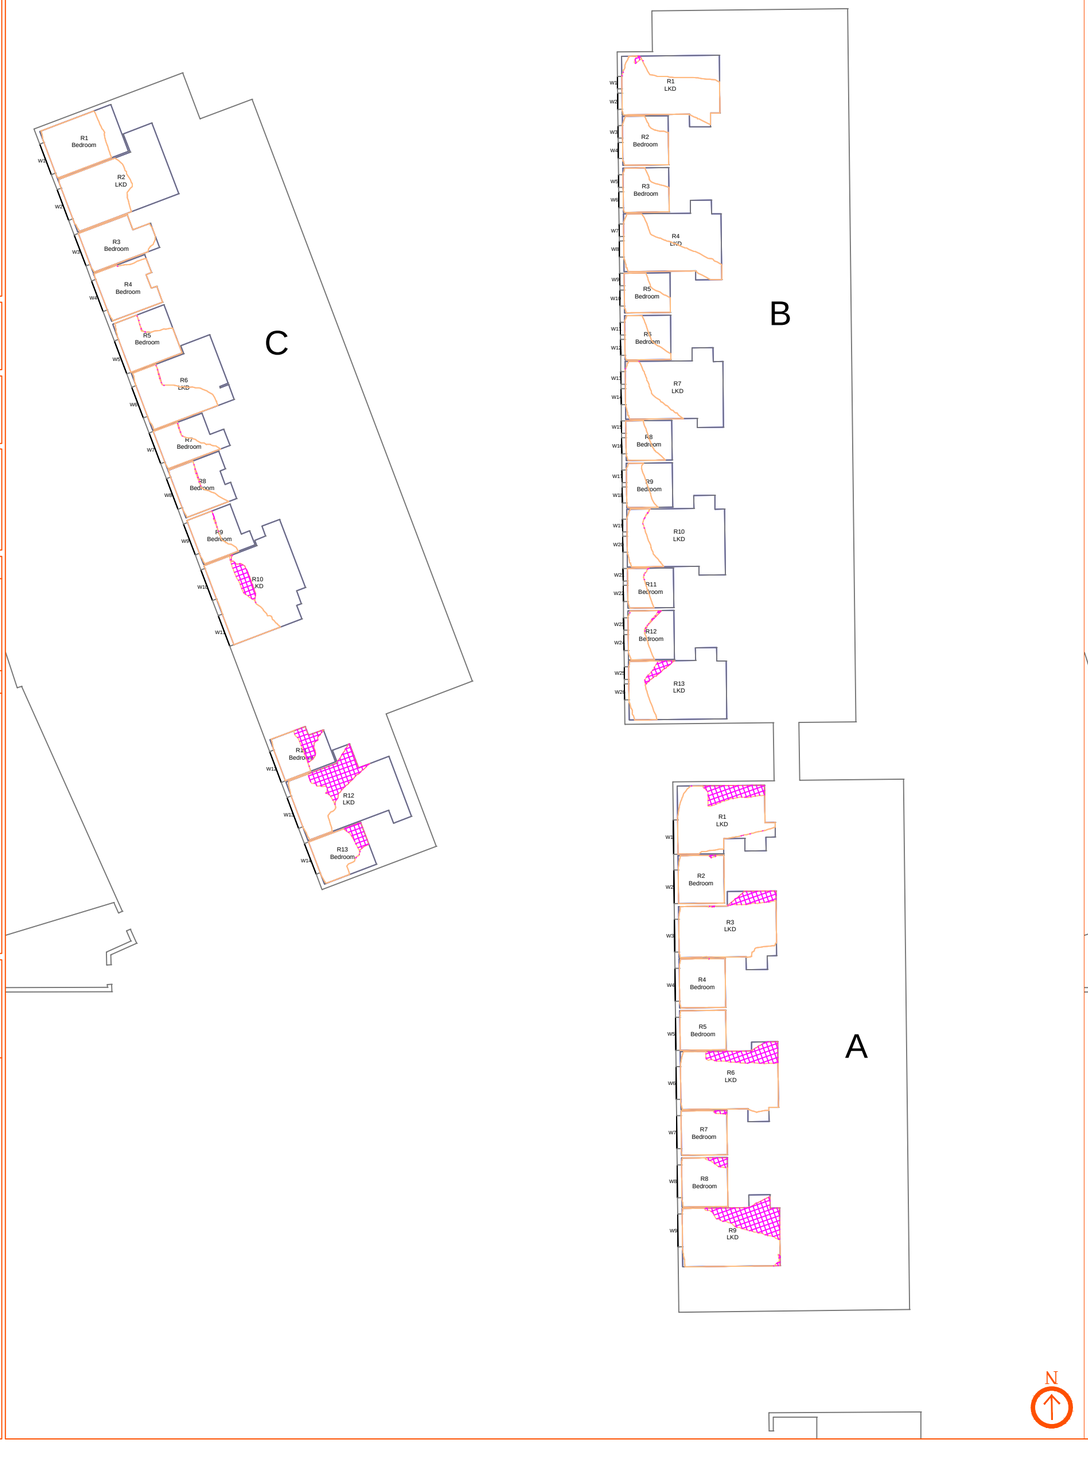

The Trilogy Blocks A, B & C
Third Floor



Proximity
Kennedy House, 31 Stamford Street,
Altrincham, WA14 1ES
weareproximity.co.uk
Tel: 0161 444 3950

CLIENT:
Allied London

PROJECT:
No.1 Castlefield, Manchester

DRAWING TITLE:
Contour Plots
Daylight Distribution

SCALE @ A2:	DATE:	DRAWN:	PRX
NTS	07.04.2026	CHECKED:	DMH

DRAWING NUMBER:	REV:
2306_MA-24	00

REV:	NOTES:	DRWN:	DATE:

Massing Legend

- Existing
- Proposed

All heights in m AOD

DD Legend


- Room Area (Measured Layout)
- Existing NoSky Area
- Proposed NoSky Area
- Area of Loss/Gain

NOTES:
No dimensions are to be scaled from this drawing.
All dimensions are to be checked on site, where discrepancy occurs between specification and drawings the supervising officer must be notified.

The Trilogy Blocks A, B & C
Fourth Floor



The Trilogy Blocks A, B & C
Fifth Floor

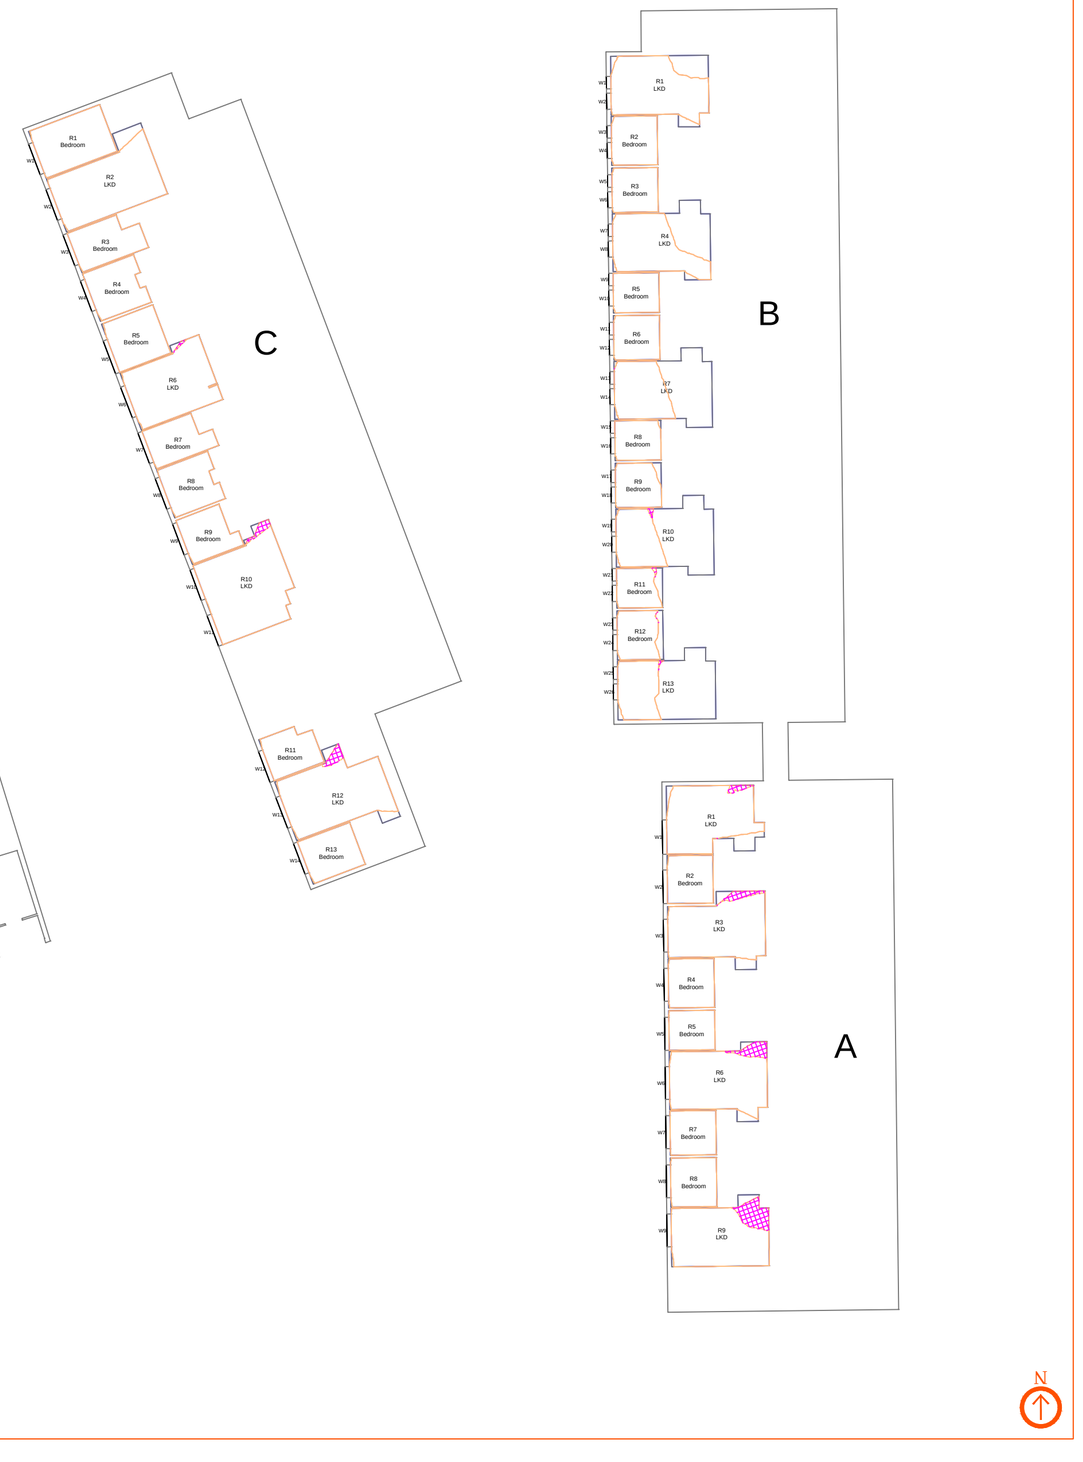

Proximity
Kennedy House. 31 Stamford Street,
Altrincham, WA14 1ES
weareproximity.co.uk
Tel: 0161 444 3950

CLIENT:
Allied London

PROJECT:
No.1 Castlefield, Manchester

DRAWING TITLE:
Contour Plots
Daylight Distribution

SCALE @ A2:	DATE:	DRAWN:	PRX
NTS	07.04.2026	CHECKED:	DMH

DRAWING NUMBER:	REV:
2306_MA-25	00

REV:	NOTES:	DRWN:	DATE:

Massing Legend

- Existing
- Proposed


All heights in m AOD

DD Legend


- Room Area (Measured Layout)
- Existing NoSky Area
- Proposed NoSky Area
- Area of Loss/Gain

NOTES:
No dimensions are to be scaled from this drawing.
All dimensions are to be checked on site, where discrepancy occurs between specification and drawings the supervising officer must be notified.

The Trilogy Blocks A, B & C
Sixth Floor

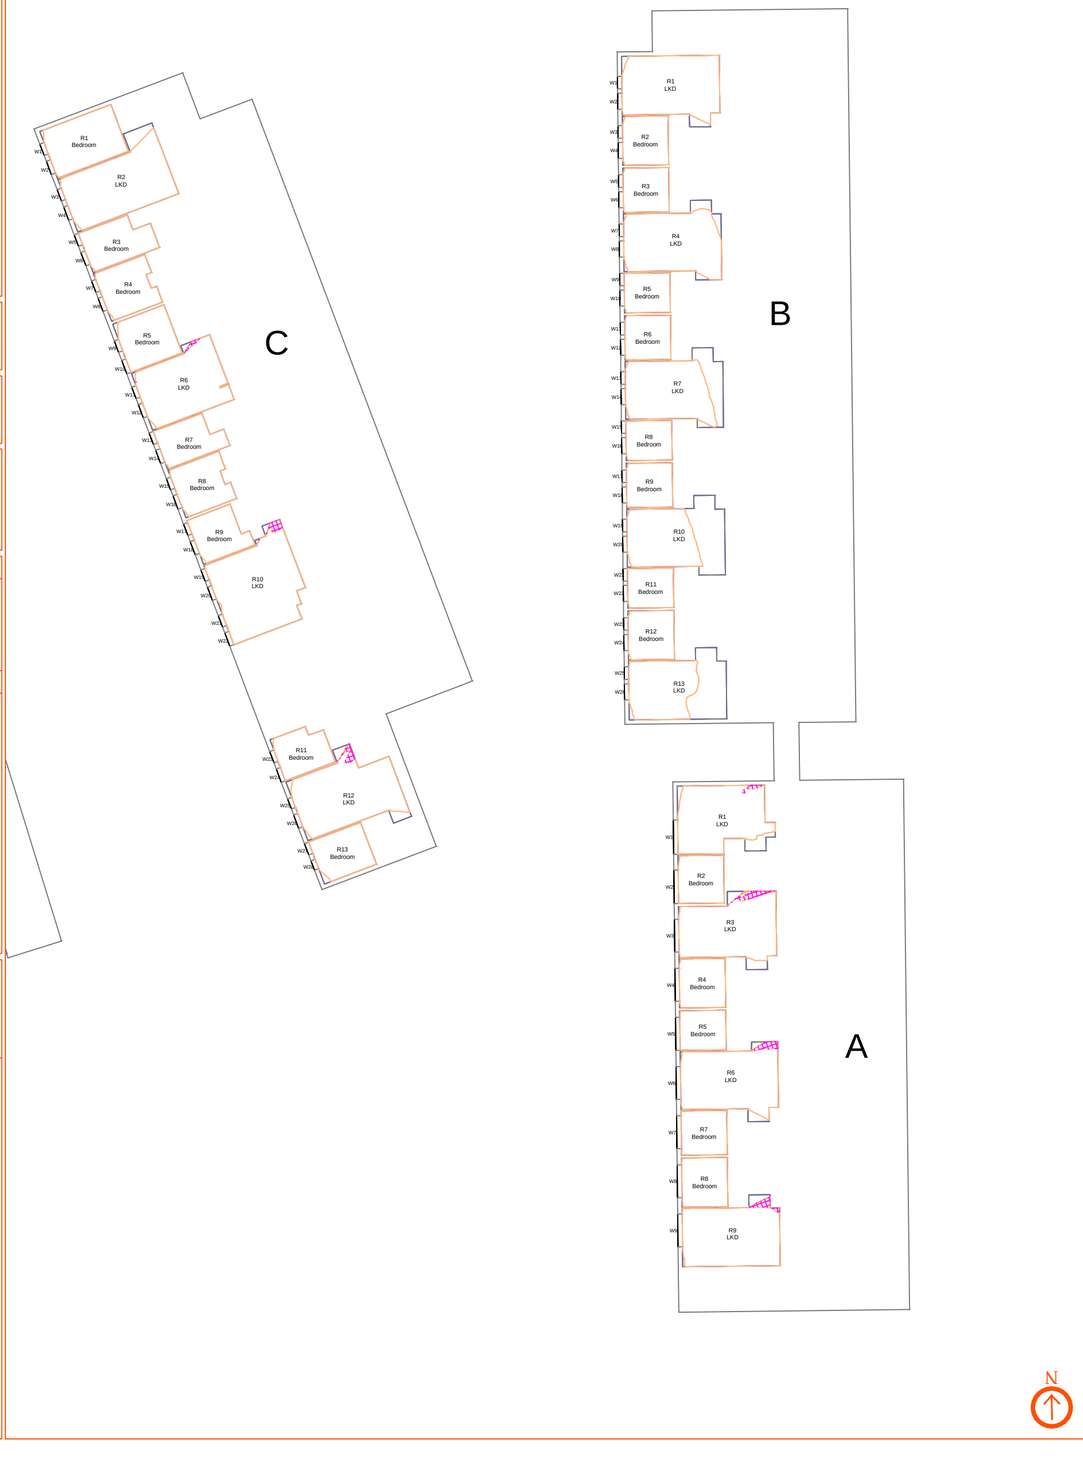

The Trilogy Blocks A, B & C
Seventh Floor

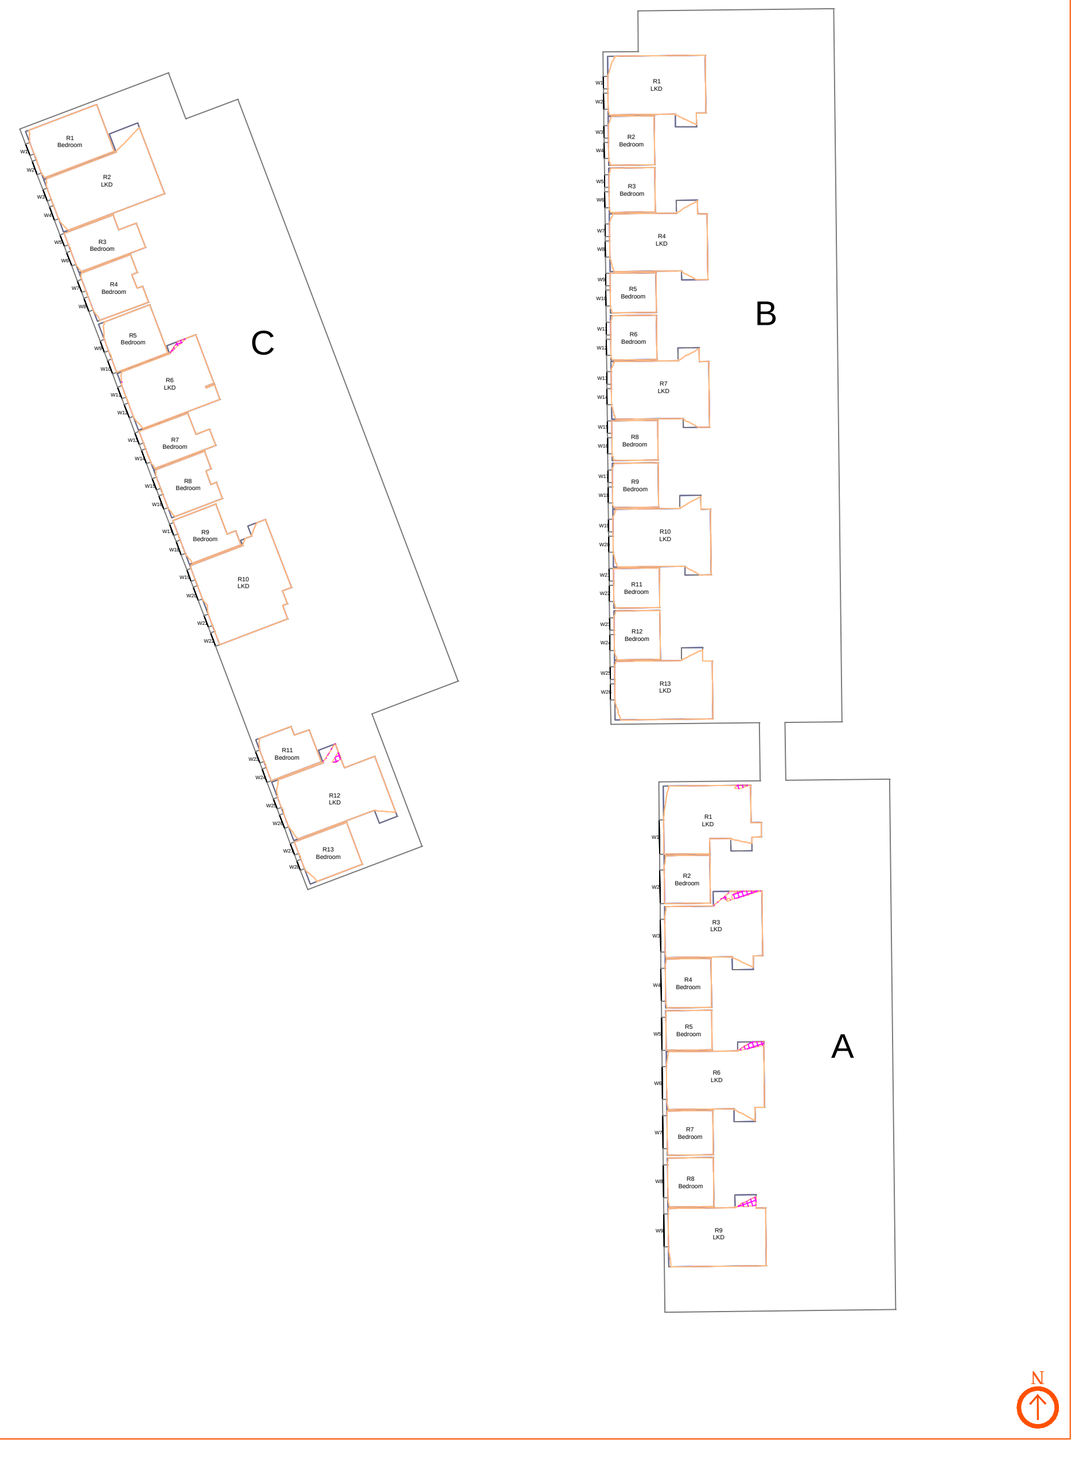

Proximity
Kennedy House. 31 Stamford Street,
Altrincham, WA14 1ES
weareproximity.co.uk
Tel: 0161 444 3950

CLIENT:
Allied London

PROJECT:
No.1 Castlefield, Manchester

DRAWING TITLE:
Contour Plots
Daylight Distribution

SCALE @ A2:	DATE:	DRAWN:	PRX
NTS	07.04.2026	CHECKED:	DMH

DRAWING NUMBER:	REV:
2306_MA-26	00

REV:	NOTES:	DRWN:	DATE:

Massing Legend

- Existing
- Proposed


All heights in m AOD

DD Legend


- Room Area (Measured Layout)
- Existing NoSky Area
- Proposed NoSky Area
- Area of Loss/Gain

NOTES:
No dimensions are to be scaled from this drawing.
All dimensions are to be checked on site, where discrepancy occurs between specification and drawings the supervising officer must be notified.

The Trilogy Blocks A, B & C
Eighth Floor

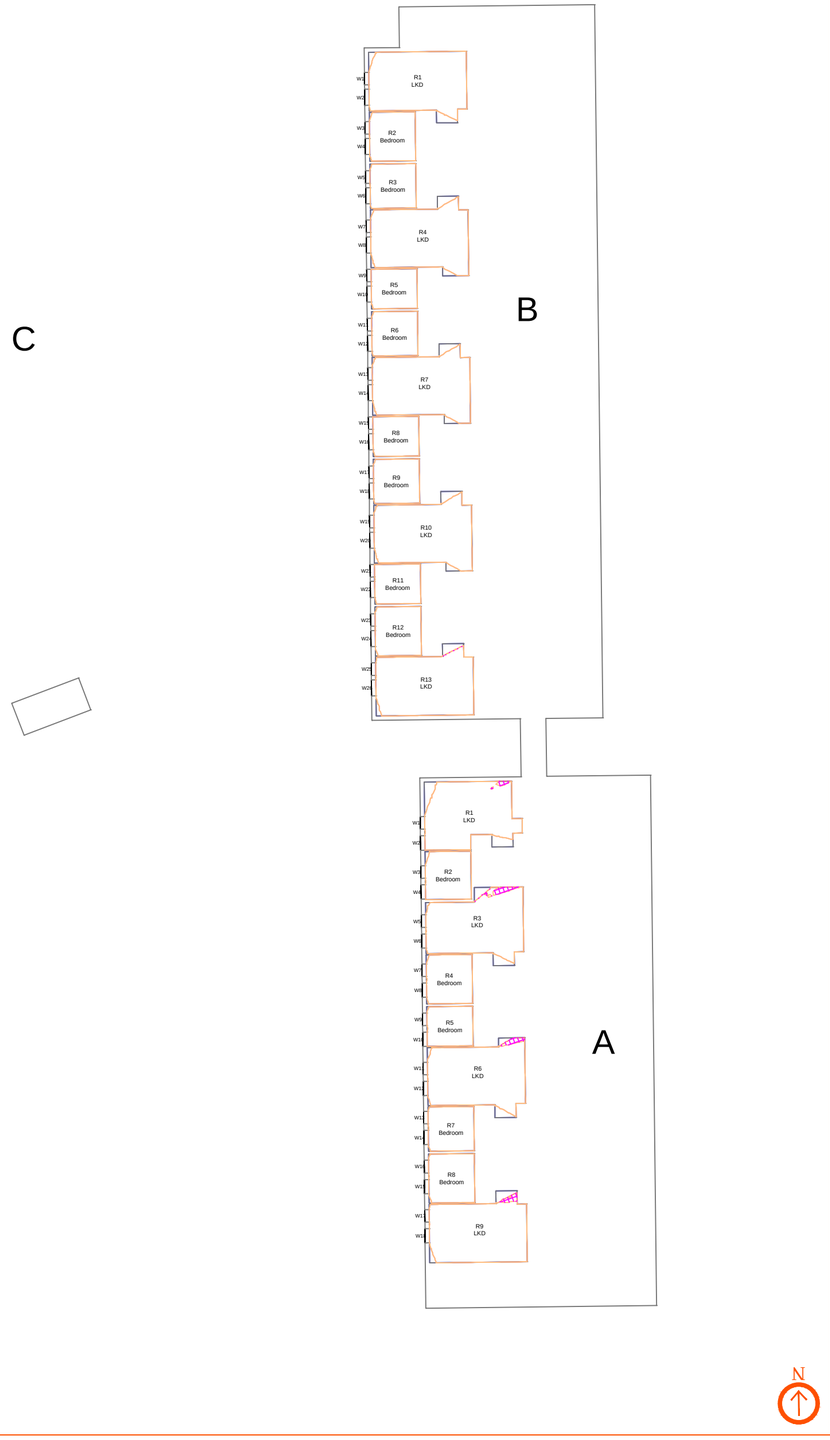

The Trilogy Blocks A, B & C
Ninth Floor

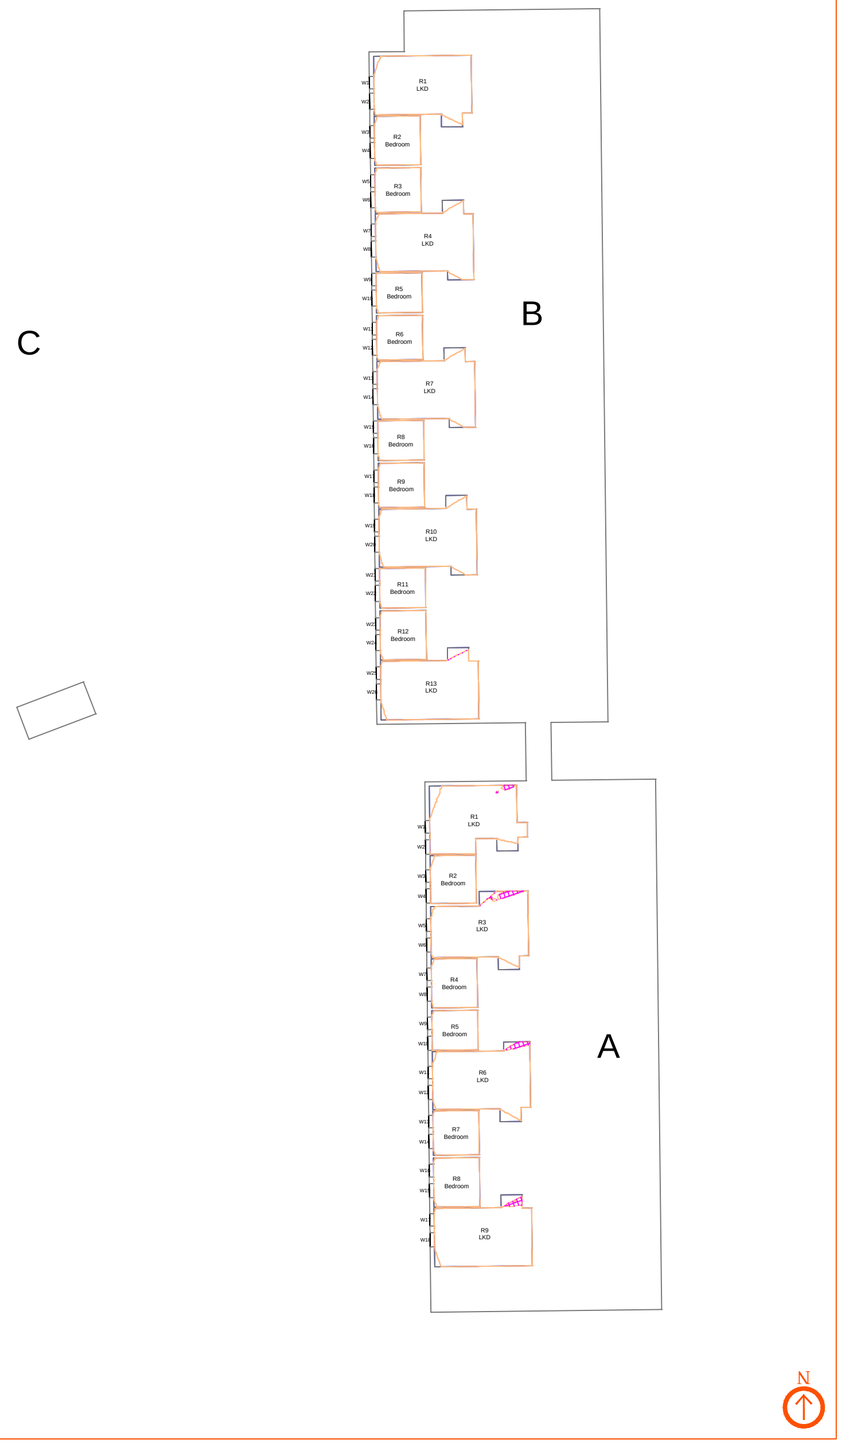

Proximity
Kennedy House. 31 Stamford Street,
Altrincham, WA14 1ES
weareproximity.co.uk
Tel: 0161 444 3950

CLIENT:
Allied London

PROJECT:
No.1 Castlefield, Manchester

DRAWING TITLE:
Contour Plots
Daylight Distribution

SCALE @ A2:	DATE:	DRAWN:	PRX
NTS	07.04.2026	CHECKED:	DMH

DRAWING NUMBER:	REV:
2306_MA-27	00

REV:	NOTES:	DRWN:	DATE:

Massing Legend


Existing
Proposed
All heights in m AOD

DD Legend


Room Area (Measured Layout)
Existing NoSky Area
Proposed NoSky Area
Area of Loss/Gain

NOTES:
No dimensions are to be scaled from this drawing.
All dimensions are to be checked on site, where discrepancy occurs between specification and drawings the supervising officer must be notified.

The Trilogy Blocks A, B & C
Tenth Floor

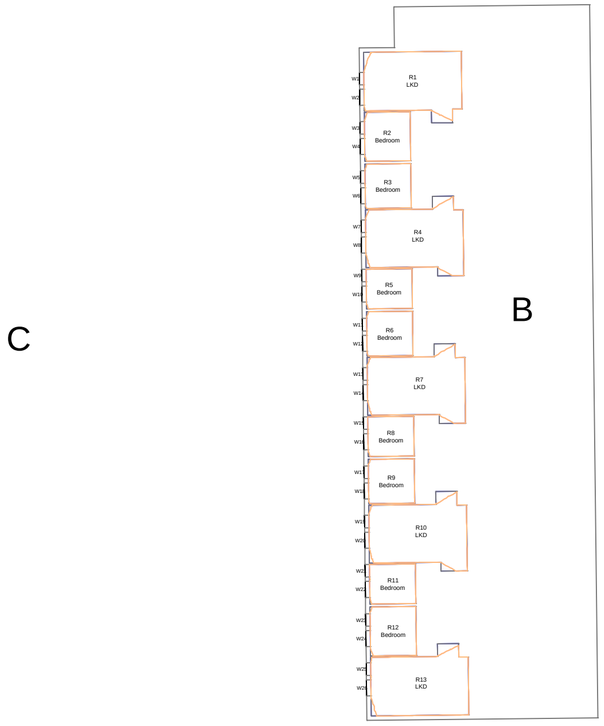

The Trilogy Blocks A, B & C
Eleventh Floor

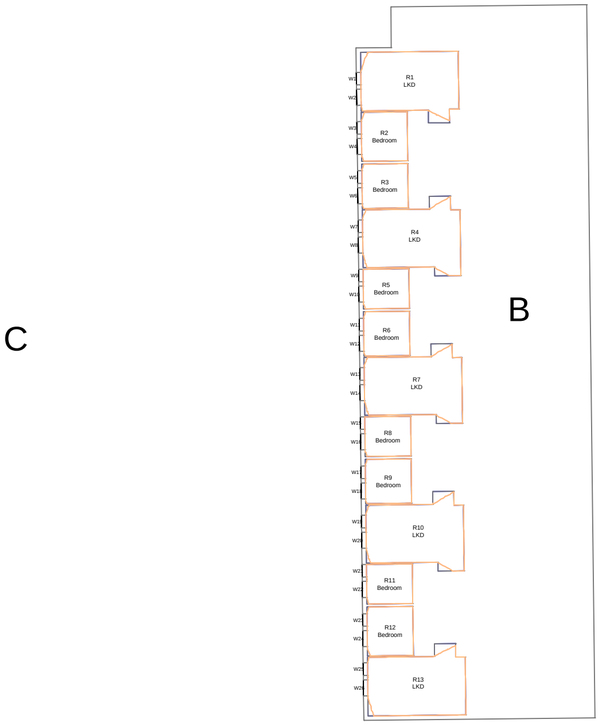

Proximity
Kennedy House. 31 Stamford Street,
Altrincham, WA14 1ES
weareproximity.co.uk
Tel: 0161 444 3950

CLIENT:
Allied London

PROJECT:
No.1 Castlefield, Manchester

DRAWING TITLE:
Contour Plots
Daylight Distribution

SCALE @ A2:	DATE:	DRAWN:	PRX
NTS	07.04.2026	CHECKED:	DMH

DRAWING NUMBER: 2306_MA-28
REV: 00

REV:	NOTES:	DRWN:	DATE:


Massing Legend
- Existing
- Proposed

All heights in m AOD


DD Legend
- Room Area (Measured Layout)
- Existing NoSky Area
- Proposed NoSky Area
- Area of Loss/Gain

NOTES:
No dimensions are to be scaled from this drawing.
All dimensions are to be checked on site, where discrepancy occurs between specification and drawings the supervising officer must be notified.


Vox Block 1 & 2
First Floor

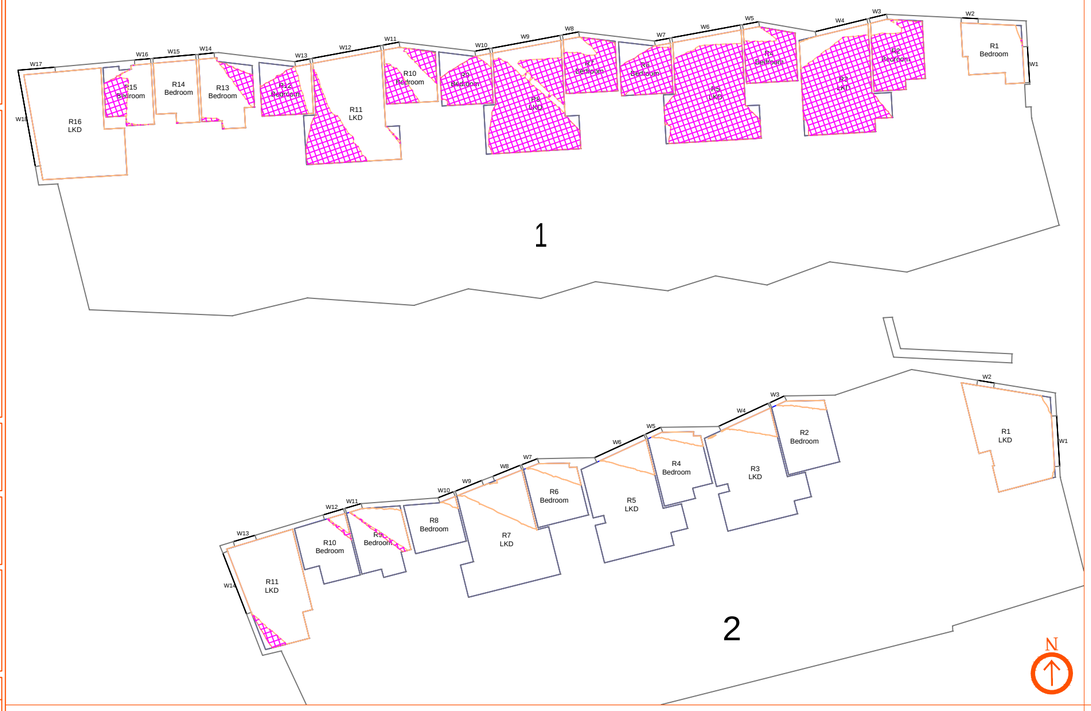


Vox Block 1 & 2
Second Floor

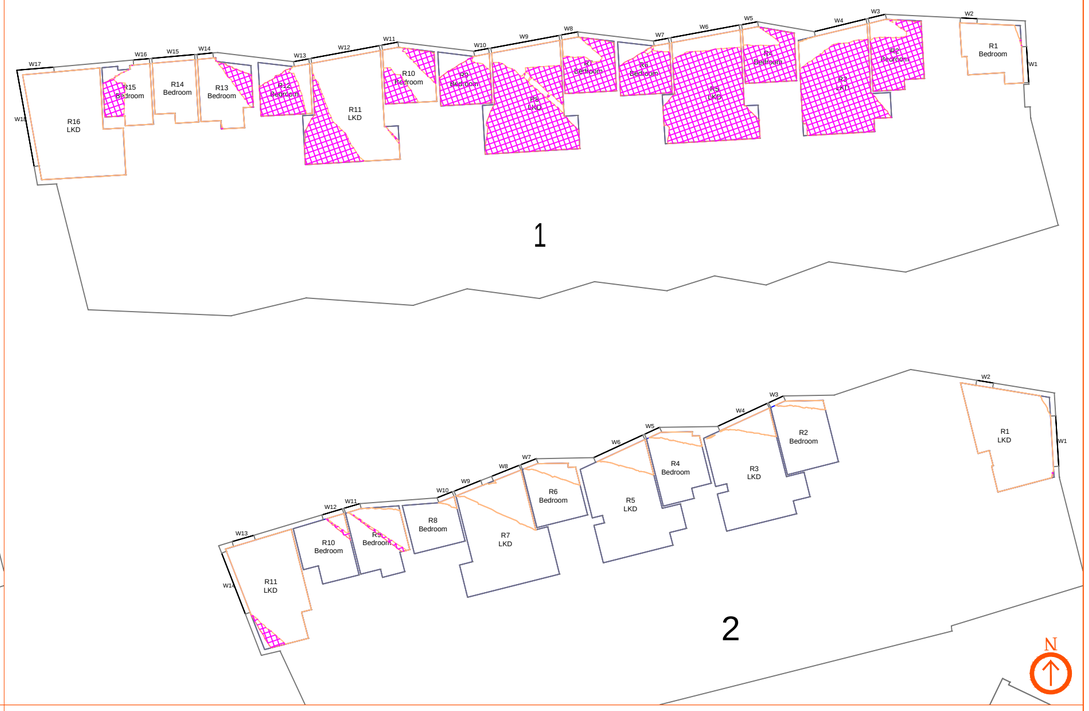

Vox Block 1 & 2
Third Floor

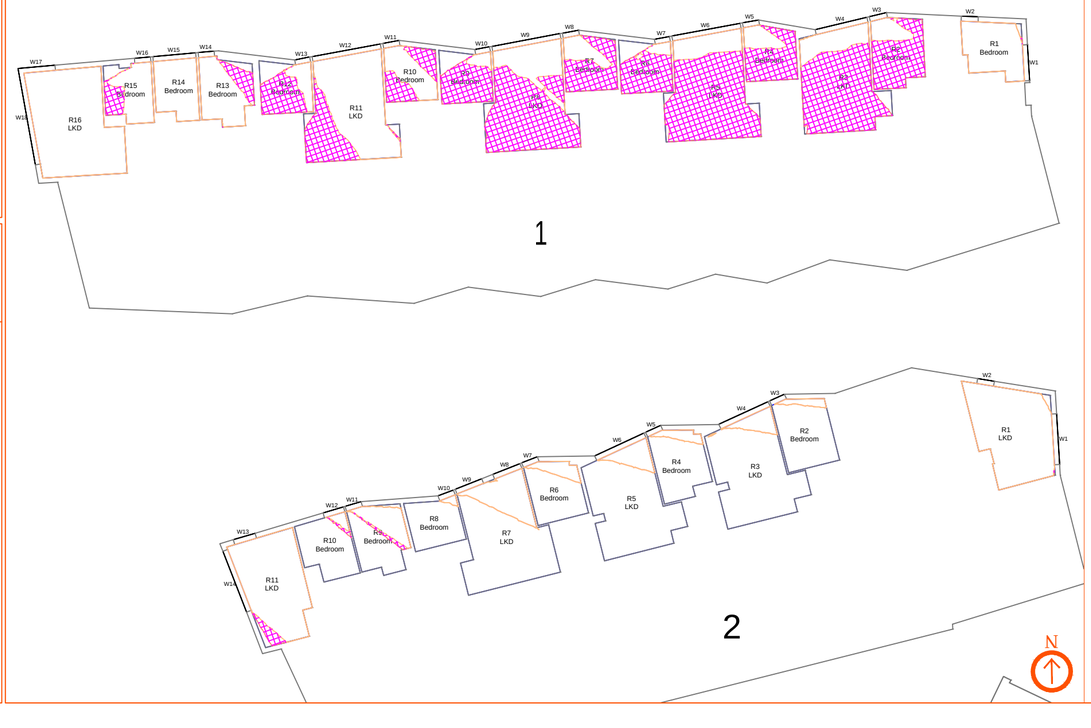

Vox Block 1 & 2
Fourth Floor

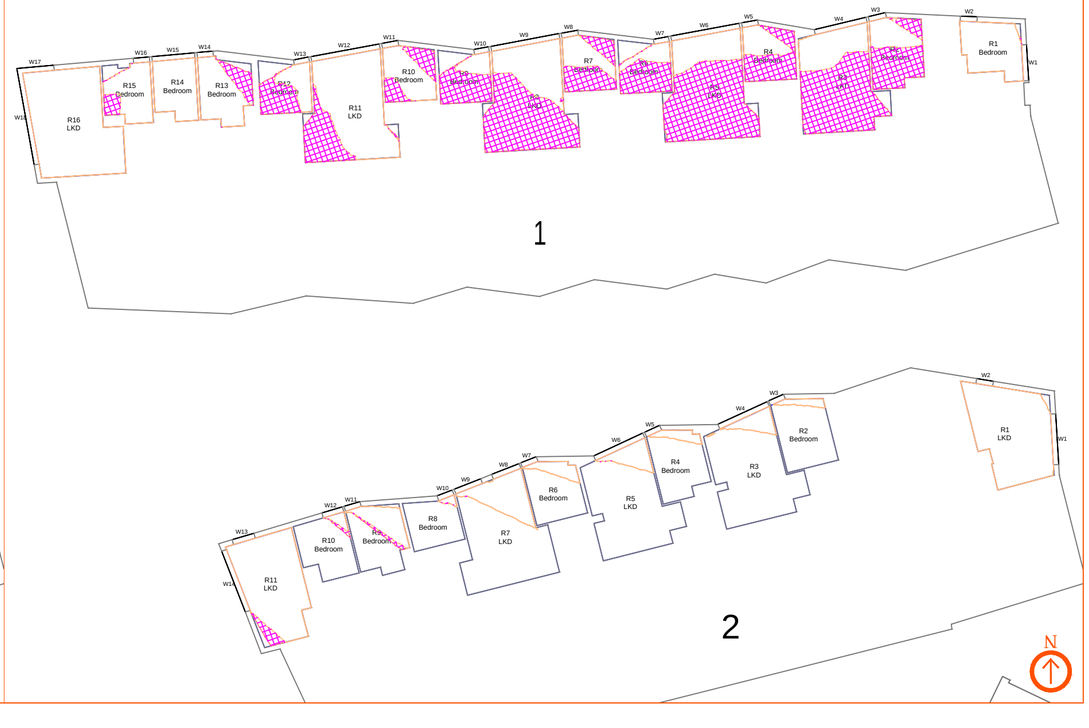

Proximity
Kennedy House. 31 Stamford Street,
Altrincham, WA14 1ES
weareproximity.co.uk
Tel: 0161 444 3950

CLIENT:
Allied London

PROJECT:
No.1 Castlefield, Manchester

DRAWING TITLE:
Contour Plots
Daylight Distribution

SCALE @ A2:	DATE:	DRAWN:	PRX
NTS	07.04.2026	CHECKED:	DMH

DRAWING NUMBER:	REV:
2306_MA-29	00

REV:	NOTES:	DRWN:	DATE:

Massing Legend

- Existing
- Proposed

All heights in m AOD

DD Legend

- Room Area (Measured Layout)
- Existing NoSky Area
- Proposed NoSky Area
- Area of Loss/Gain

NOTES:
No dimensions are to be scaled from this drawing.
All dimensions are to be checked on site, where discrepancy occurs between specification and drawings the supervising officer must be notified.


Vox Block 1 & 2
Fifth Floor




Vox Block 1 & 2
Sixth Floor



Vox Block 1 & 2
Seventh Floor

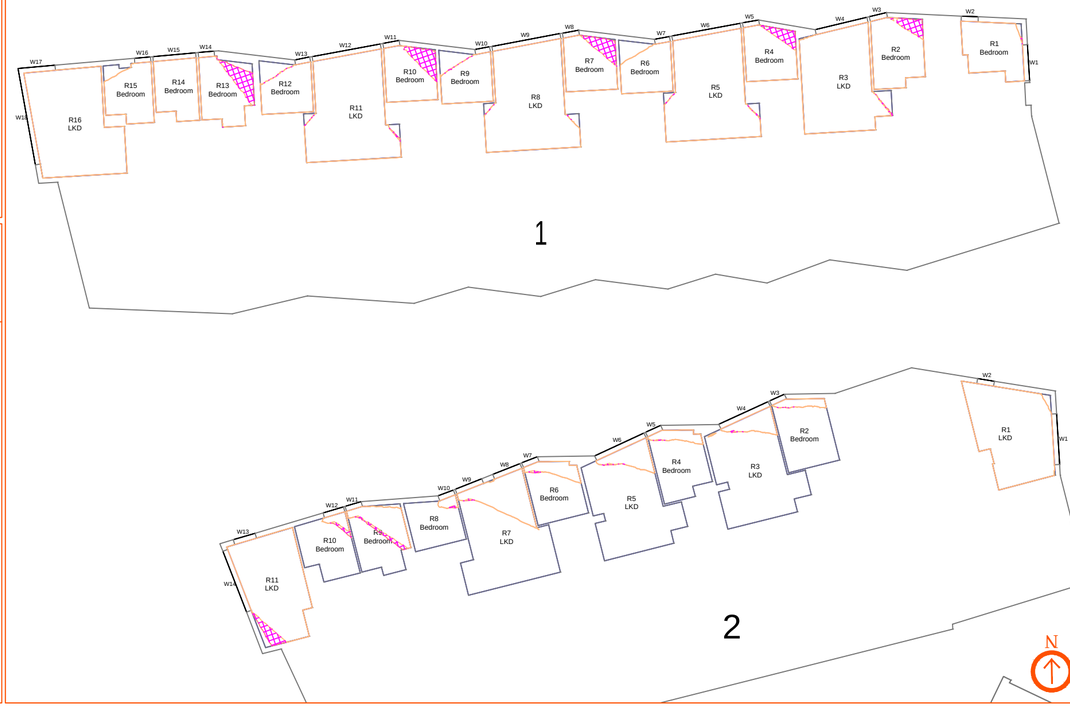

Vox Block 1 & 2
Eighth Floor

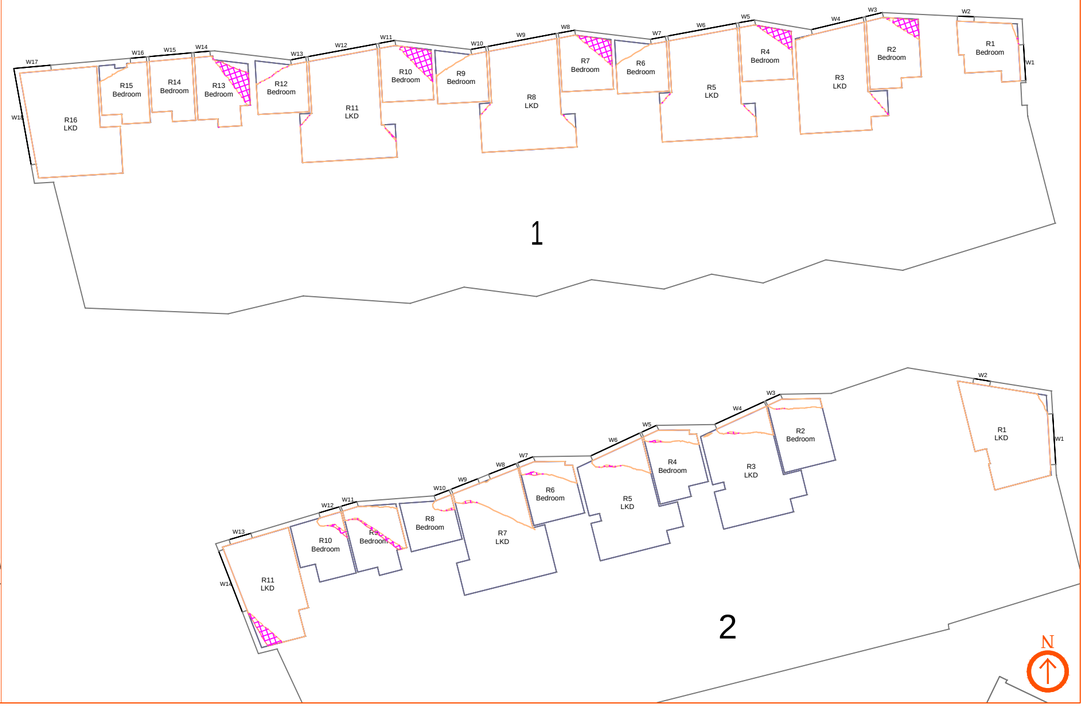

Proximity
Kennedy House. 31 Stamford Street,
Altrincham, WA14 1ES
weareproximity.co.uk
Tel: 0161 444 3950

CLIENT:
Allied London

PROJECT:
No.1 Castlefield, Manchester

DRAWING TITLE:
Contour Plots
Daylight Distribution

SCALE @ A2:	DATE:	DRAWN:	PRX
NTS	07.04.2026	CHECKED:	DMH

DRAWING NUMBER:	REV:
2306_MA-30	00

REV:	NOTES:	DRWN:	DATE:

Massing Legend

- Existing
- Proposed


All heights in m AOD

DD Legend

- Room Area (Measured Layout)
- Existing NoSky Area
- Proposed NoSky Area
- Area of Loss/Gain

NOTES:
No dimensions are to be scaled from this drawing.
All dimensions are to be checked on site, where discrepancy occurs between specification and drawings the supervising officer must be notified.


Vox Block 1 & 2
Ninth Floor

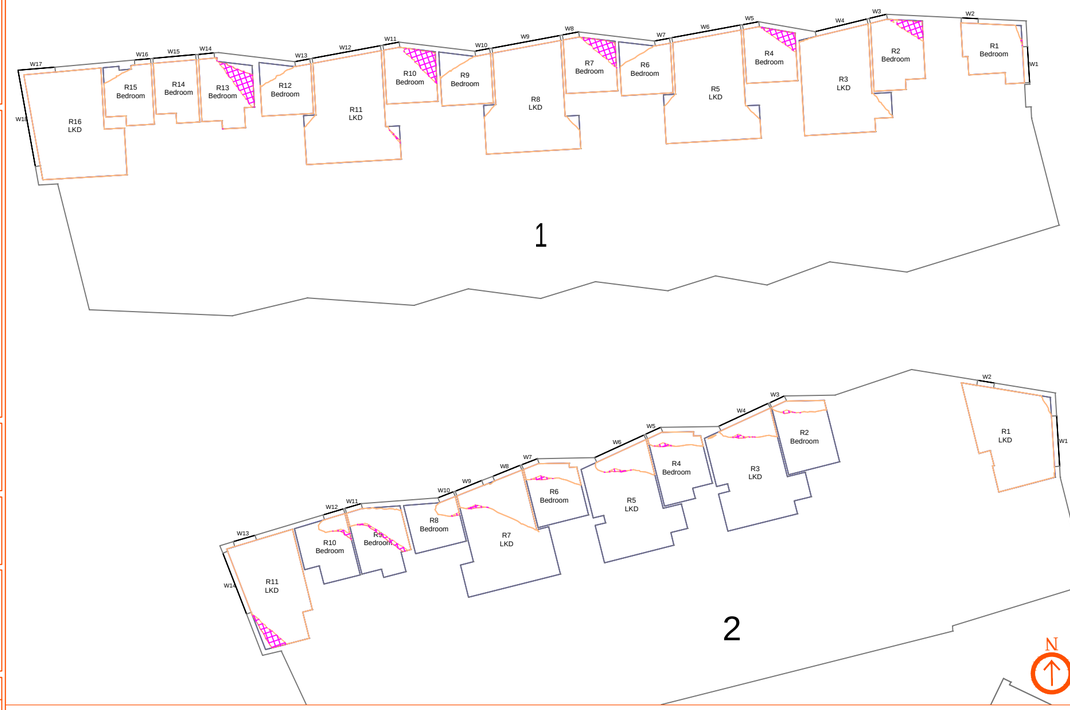


Vox Block 1 & 2
Tenth Floor



Vox Block 1 & 2
Eleventh Floor

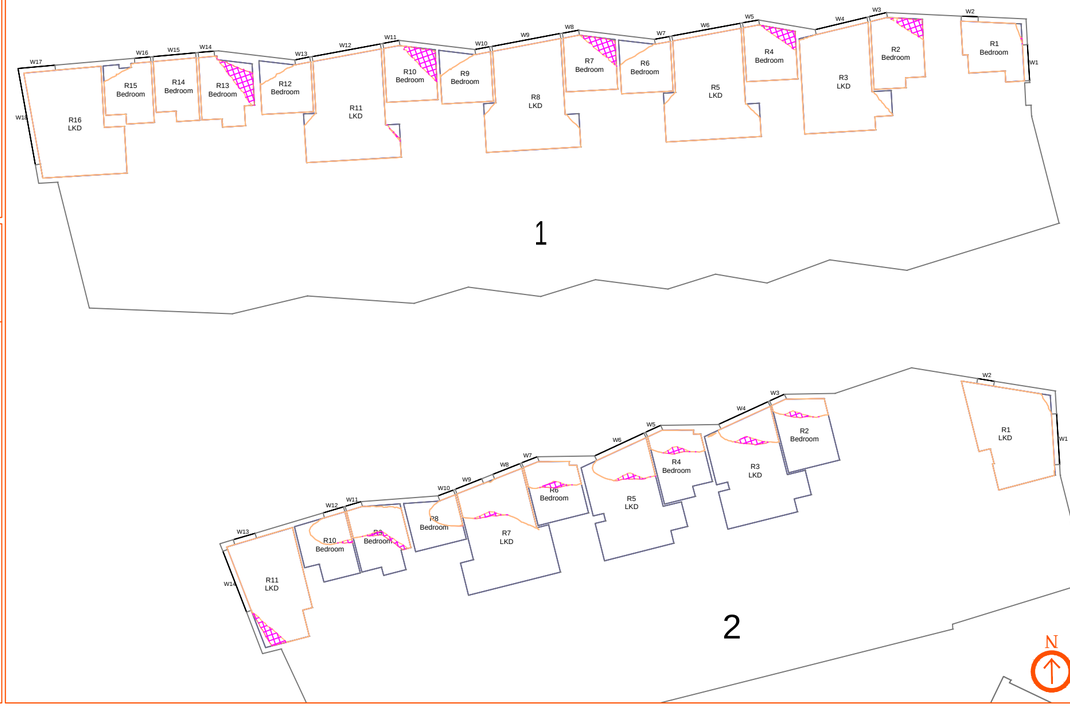

Vox Block 1 & 2
Twelfth Floor

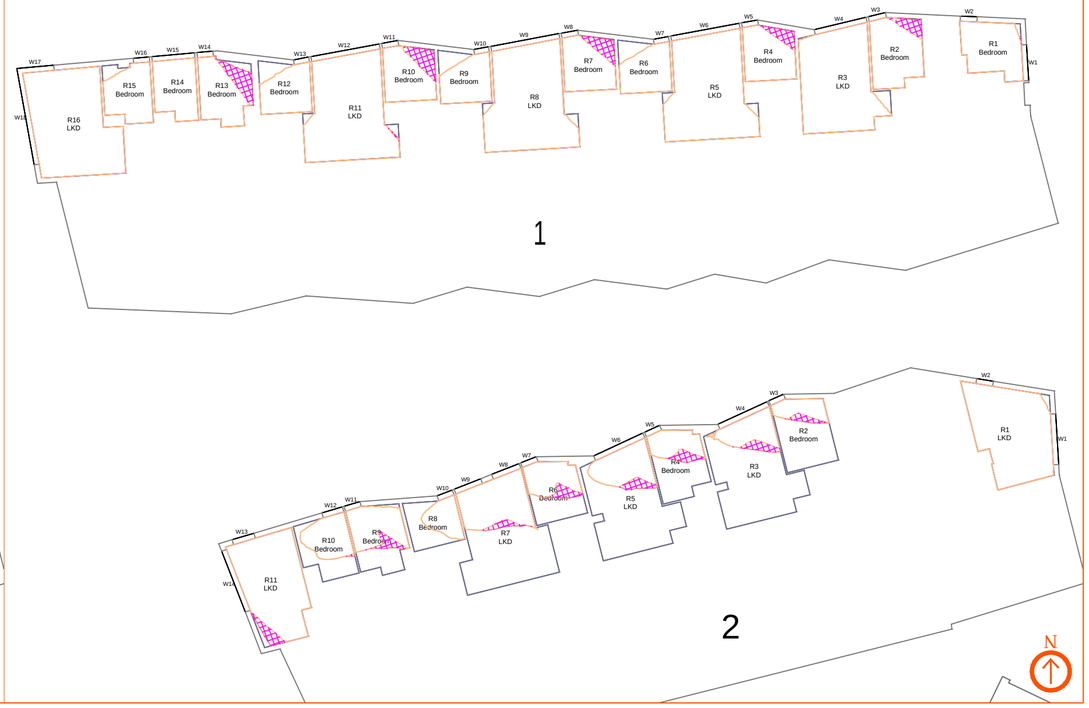

Proximity
Kennedy House. 31 Stamford Street,
Altrincham, WA14 1ES
weareproximity.co.uk
Tel: 0161 444 3950

CLIENT:
Allied London

PROJECT:
No.1 Castlefield, Manchester

DRAWING TITLE:
Contour Plots
Daylight Distribution

SCALE @ A2:	DATE:	DRAWN:	PRX
NTS	07.04.2026	CHECKED:	DMH

DRAWING NUMBER:	REV:
2306_MA-31	00

REV:	NOTES:	DRWN:	DATE:

Massing Legend

- Existing
- Proposed


All heights in m AOD

DD Legend

- Room Area (Measured Layout)
- Existing NoSky Area
- Proposed NoSky Area
- Area of Loss/Gain

NOTES:
No dimensions are to be scaled from this drawing.
All dimensions are to be checked on site, where discrepancy occurs between specification and drawings the supervising officer must be notified.

Vox Block 1 & 2
Thirteenth Floor

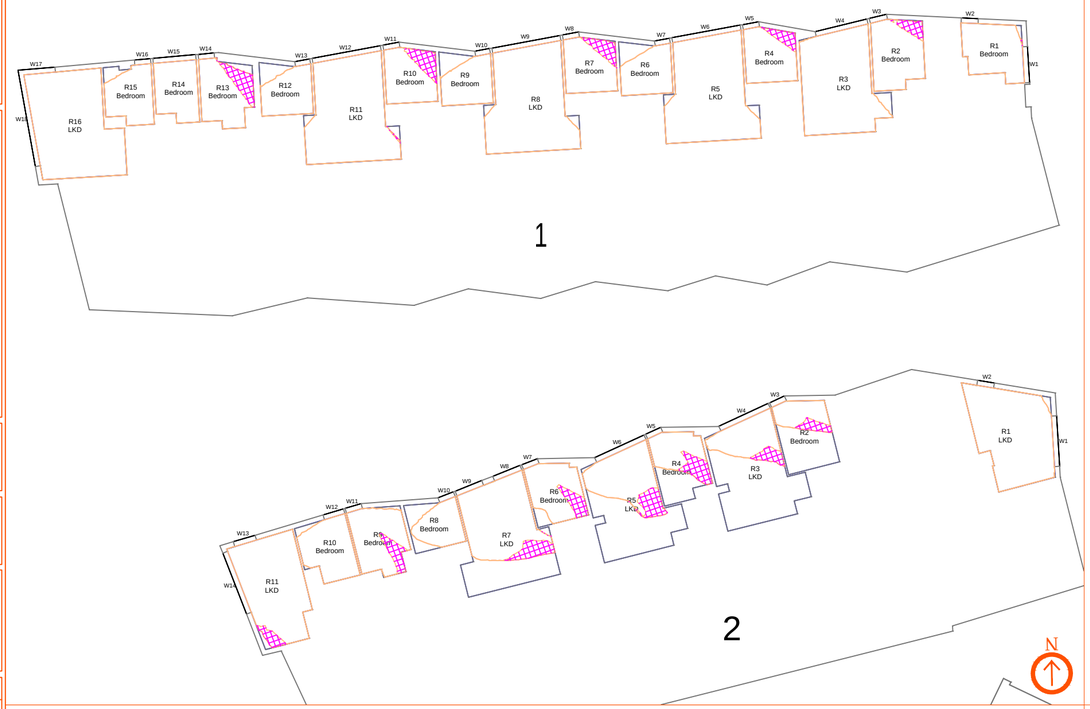

Vox Block 1 & 2
Fourteenth Floor



Vox Block 1 & 2
Fifteenth Floor





Proximity
Kennedy House, 31 Stamford Street,
Altrincham, WA14 1ES
weareproximity.co.uk
Tel: 0161 444 3950

CLIENT:
Allied London

PROJECT:
No.1 Castlefield, Manchester

DRAWING TITLE:
Contour Plots
Daylight Distribution

SCALE @ A2:	DATE:	DRAWN:	PRX
NTS	07.04.2026	CHECKED:	DMH

DRAWING NUMBER:	REV:
2306_MA-32	00

REV:	NOTES:	DRWN:	DATE:

Massing Legend

- Existing
- Proposed


All heights in m AOD

DD Legend

- Room Area (Measured Layout)
- Existing NoSky Area
- Proposed NoSky Area
- Area of Loss/Gain

NOTES:
No dimensions are to be scaled from this drawing.
All dimensions are to be checked on site, where discrepancy occurs between specification and drawings the supervising officer must be notified.

Cornbrook
Second Floor

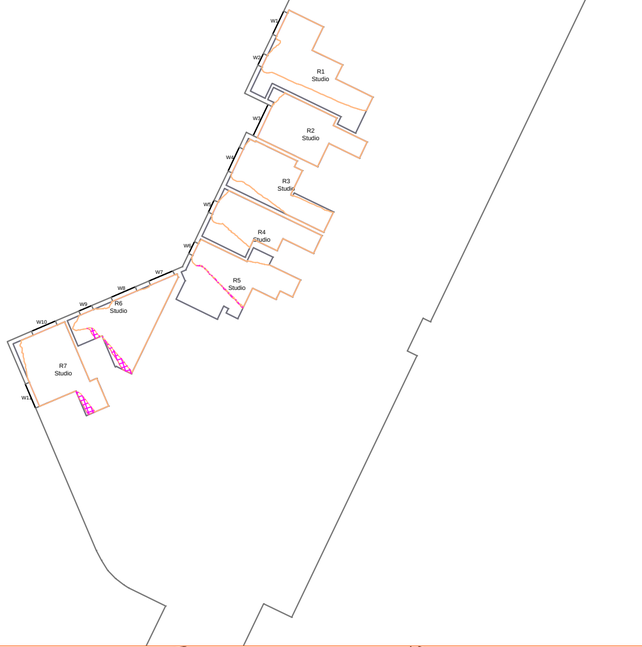

Cornbrook
Third Floor



Cornbrook
Fourth Floor



Cornbrook
Fifth Floor



Proximity
Kennedy House. 31 Stamford Street,
Altrincham, WA14 1ES
weareproximity.co.uk
Tel: 0161 444 3950

CLIENT:
Allied London

PROJECT:
No.1 Castlefield, Manchester

DRAWING TITLE:
Contour Plots
Daylight Distribution

SCALE @ A2:	DATE:	DRAWN:	PRX
NTS	07.04.2026	CHECKED:	DMH

DRAWING NUMBER:	REV:
2306_MA-33	00

REV:	NOTES:	DRWN:	DATE:

Massing Legend

- Existing
- Proposed


All heights in m AOD

DD Legend

- Room Area (Measured Layout)
- Existing NoSky Area
- Proposed NoSky Area
- Area of Loss/Gain

NOTES:
No dimensions are to be scaled from this drawing.
All dimensions are to be checked on site, where discrepancy occurs between specification and drawings the supervising officer must be notified.


Cornbrook
Sixth Floor

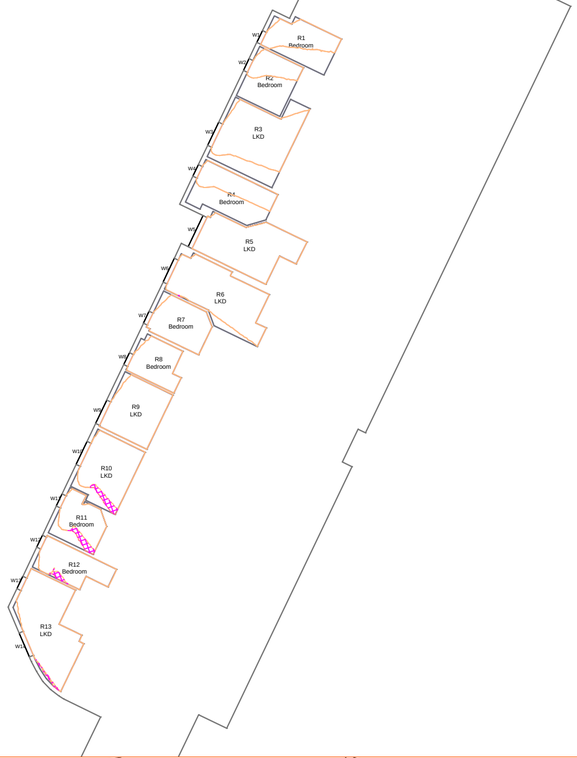


Cornbrook
Seventh Floor



Cornbrook
Eighth Floor

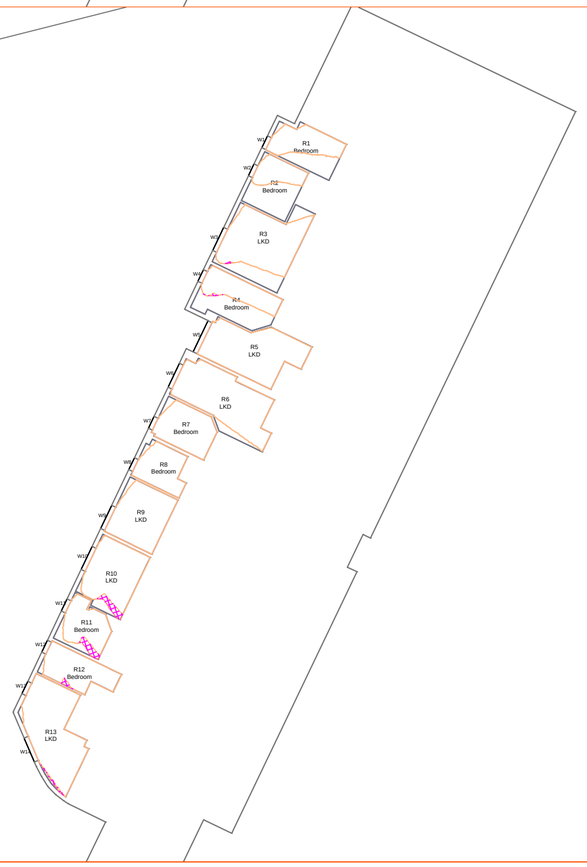

Cornbrook
Ninth Floor

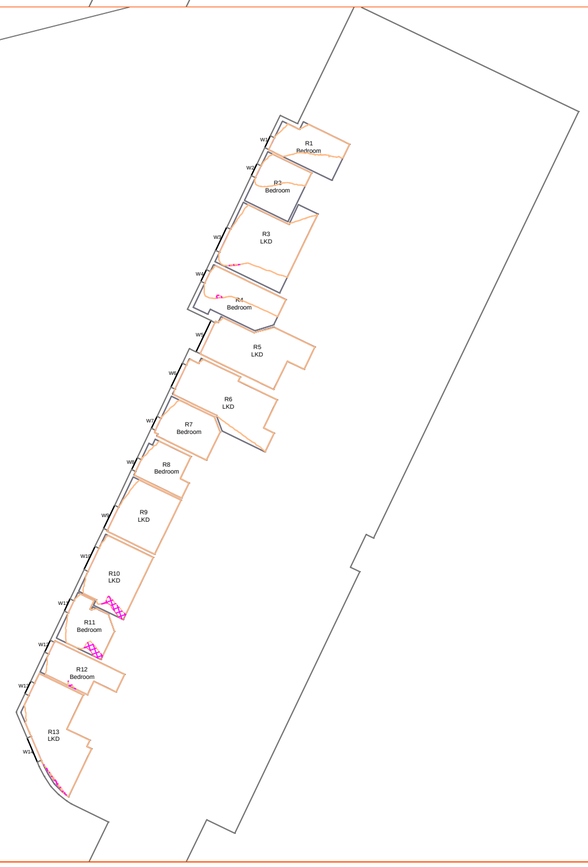

Proximity
Kennedy House, 31 Stamford Street,
Altrincham, WA14 1ES
weareproximity.co.uk
Tel: 0161 444 3950

CLIENT:
Allied London

PROJECT:
No.1 Castlefield, Manchester

DRAWING TITLE:
Contour Plots
Daylight Distribution

SCALE @ A2:	DATE:	DRAWN:	PRX
NTS	07.04.2026	CHECKED:	DMH

DRAWING NUMBER:	REV:
2306_MA-34	00

REV:	NOTES:	DRWN:	DATE:

Massing Legend

- Existing
- Proposed


All heights in m AOD

DD Legend

- Room Area (Measured Layout)
- Existing NoSky Area
- Proposed NoSky Area
- Area of Loss/Gain

NOTES:
No dimensions are to be scaled from this drawing.
All dimensions are to be checked on site, where discrepancy occurs between specification and drawings the supervising officer must be notified.


Cornbrook
Tenth Floor

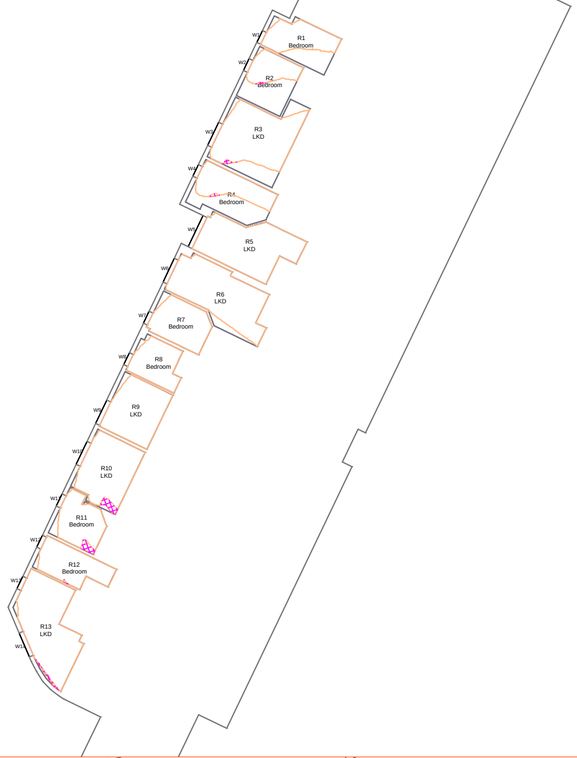


Cornbrook
Eleventh Floor



Cornbrook
Twelfth Floor

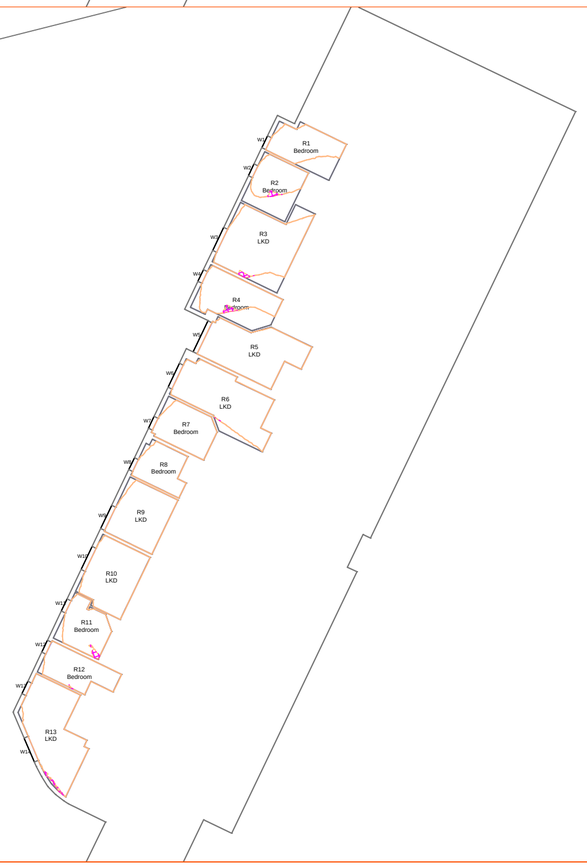

Cornbrook
Thirteenth Floor

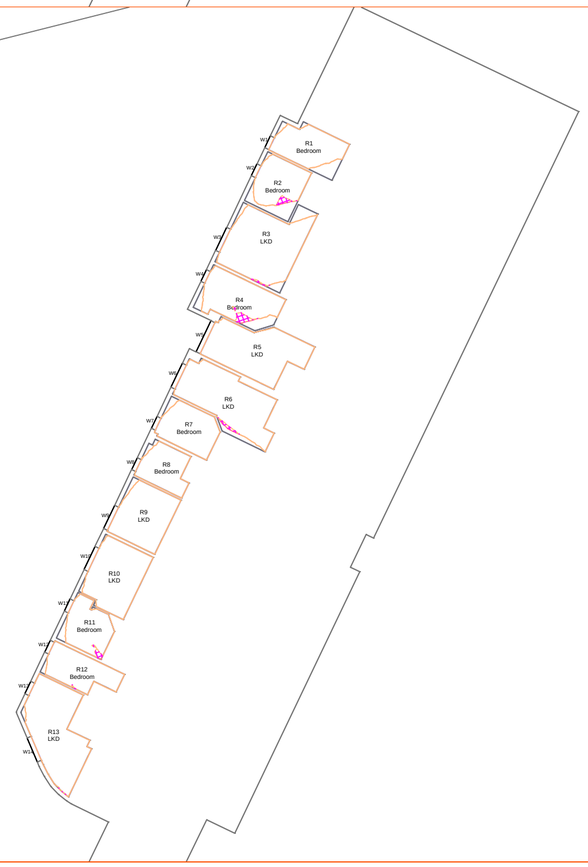

Proximity
Kennedy House, 31 Stamford Street,
Altrincham, WA14 1ES
weareproximity.co.uk
Tel: 0161 444 3950

CLIENT:
Allied London

PROJECT:
No.1 Castlefield, Manchester

DRAWING TITLE:
Contour Plots
Daylight Distribution

SCALE @ A2:	DATE:	DRAWN:	PRX
NTS	07.04.2026	CHECKED:	DMH

DRAWING NUMBER:	REV:
2306_MA-35	00

REV:	NOTES:	DRWN:	DATE:

Massing Legend

Existing
Proposed


All heights in m AOD

DD Legend


Room Area (Measured Layout)
Existing NoSky Area
Proposed NoSky Area
Area of Loss/Gain

NOTES:
No dimensions are to be scaled from this drawing.
All dimensions are to be checked on site, where discrepancy occurs between specification and drawings the supervising officer must be notified.


Cornbrook
Fourteenth Floor

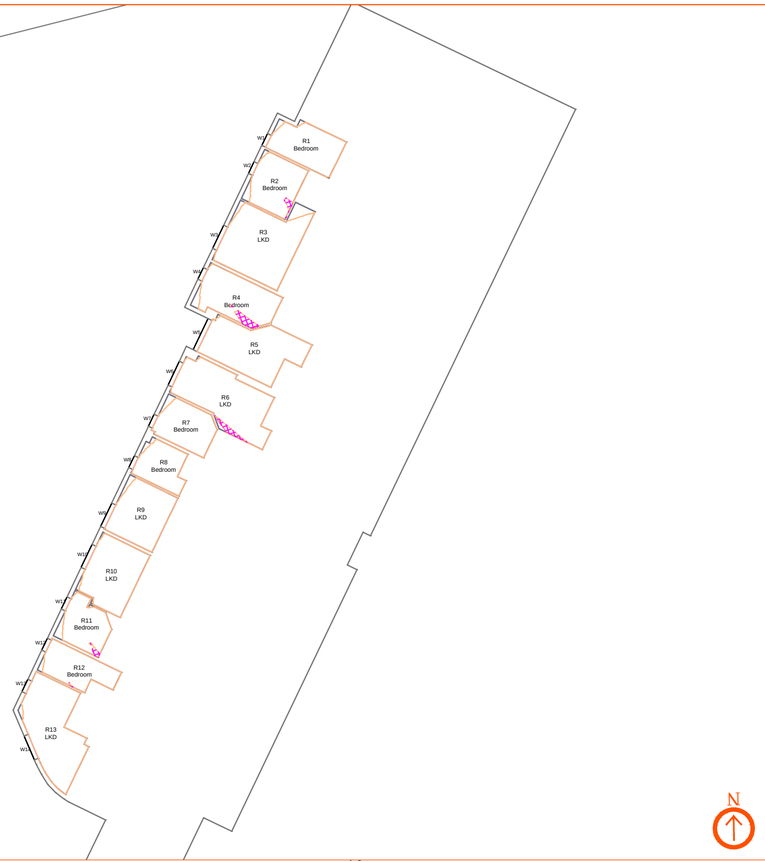


Cornbrook
Fifteenth Floor

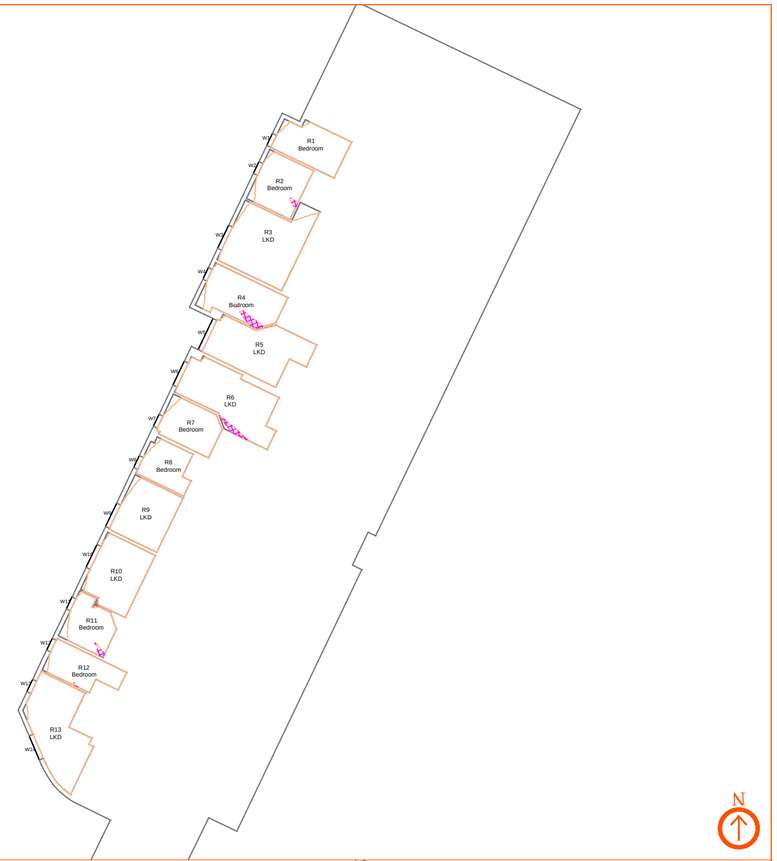

Cornbrook
Sixteenth Floor

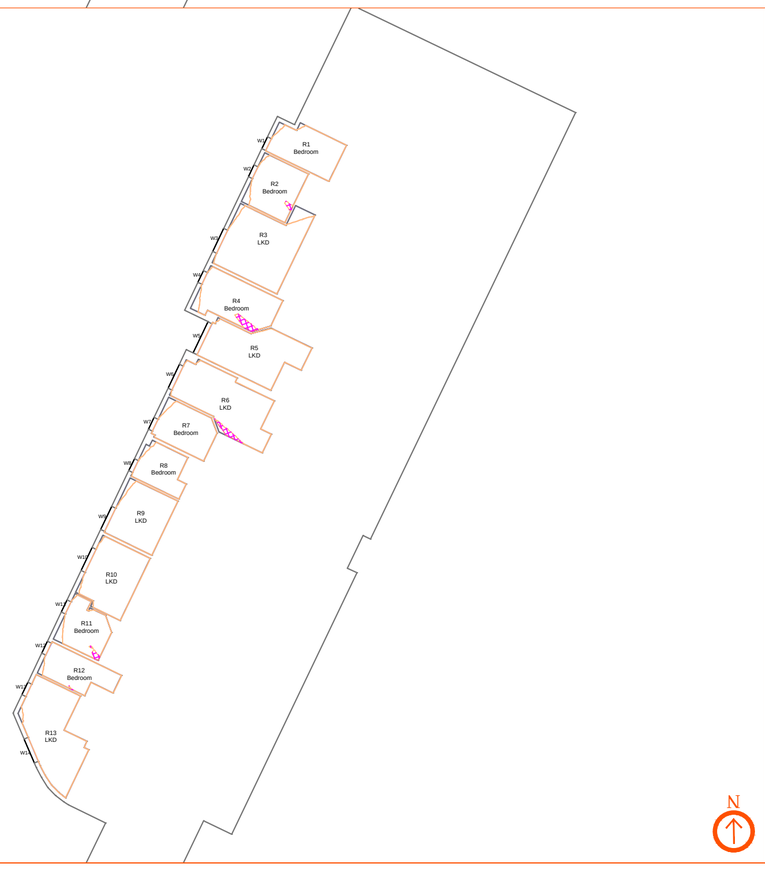

Cornbrook
Seventeenth Floor

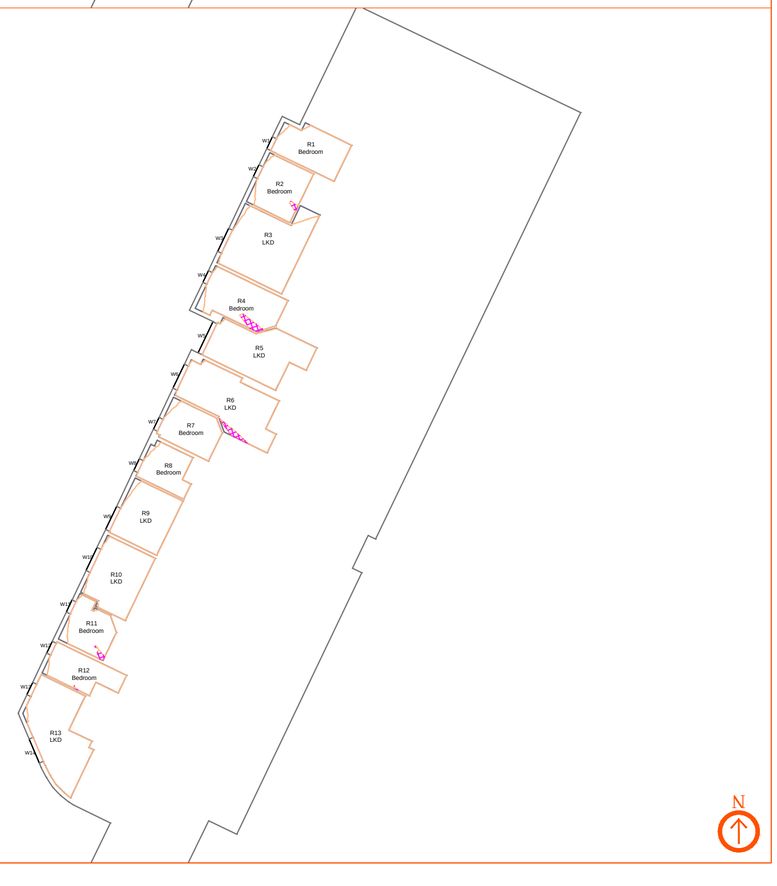

Proximity
Kennedy House, 31 Stamford Street,
Altrincham, WA14 1ES
weareproximity.co.uk
Tel: 0161 444 3950

CLIENT:
Allied London

PROJECT:
No.1 Castlefield, Manchester

DRAWING TITLE:
Contour Plots
Daylight Distribution

SCALE @ A2:	DATE:	DRAWN:	PRX
NTS	07.04.2026	CHECKED:	DMH

DRAWING NUMBER:	REV:
2306_MA-36	00

REV:	NOTES:	DRWN:	DATE:

Massing Legend

- Existing
- Proposed


All heights in m AOD

DD Legend


- Room Area (Measured Layout)
- Existing NoSky Area
- Proposed NoSky Area
- Area of Loss/Gain

NOTES:
No dimensions are to be scaled from this drawing.
All dimensions are to be checked on site, where discrepancy occurs between specification and drawings the supervising officer must be notified.


Cornbrook
Eighteenth Floor

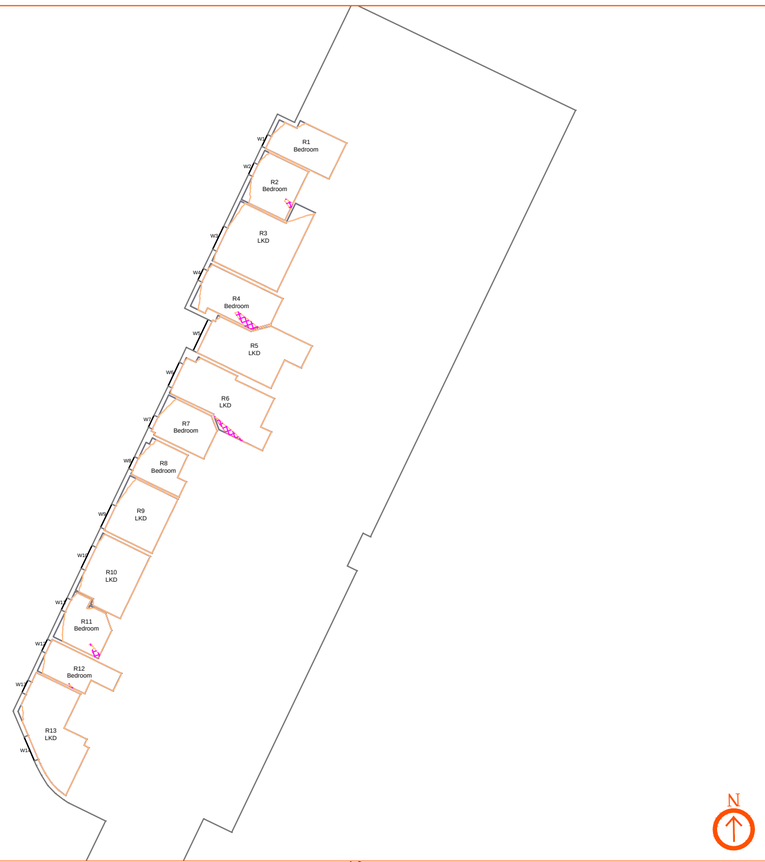


Cornbrook
Nineteenth Floor

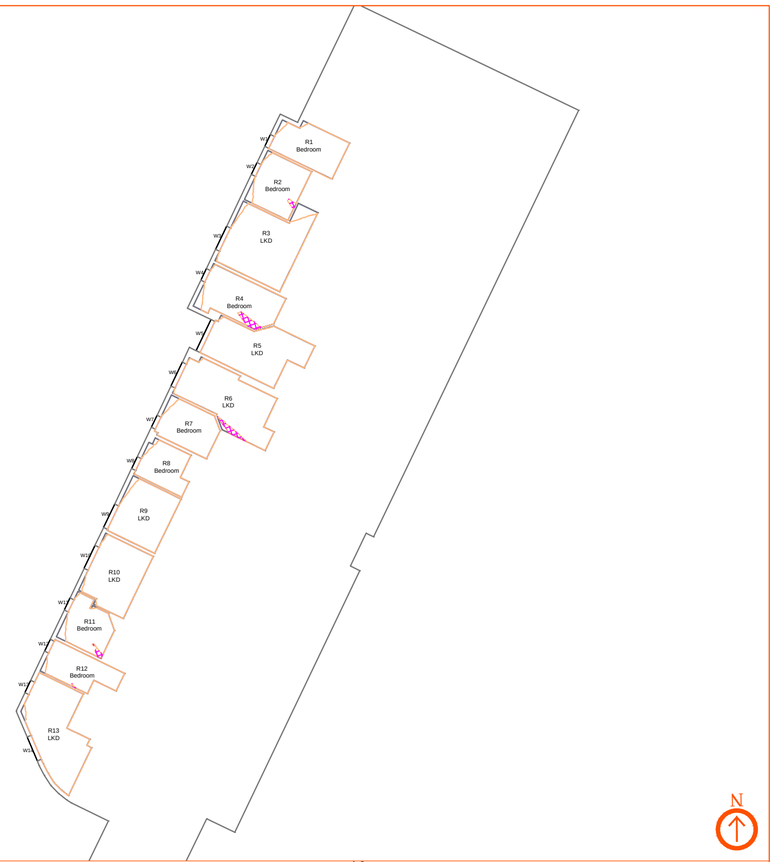

Cornbrook
Twentieth Floor

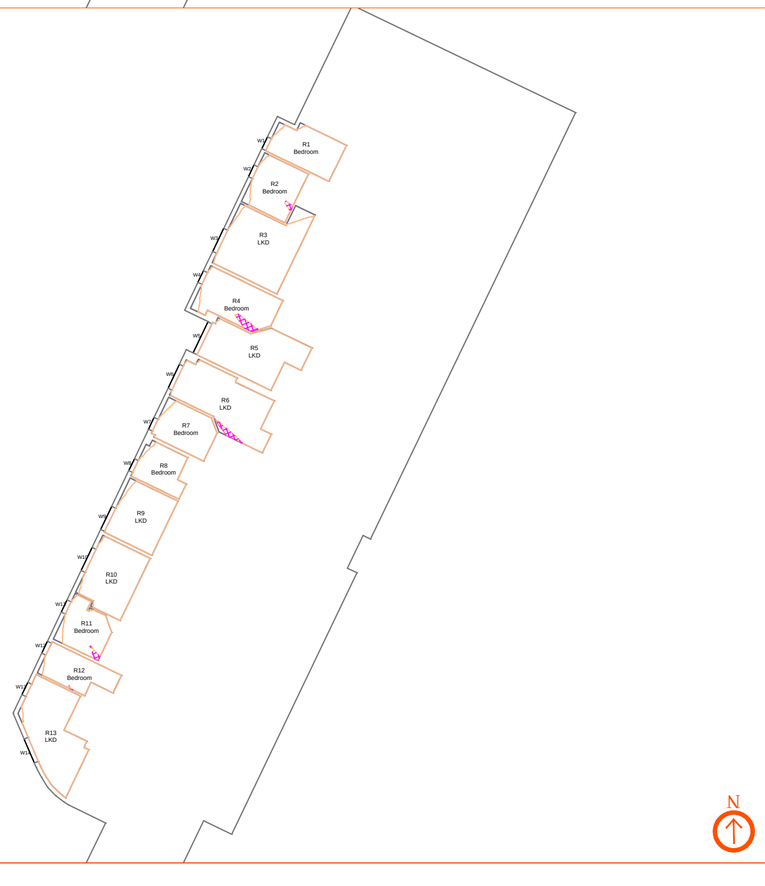

Cornbrook
Twenty-First Floor

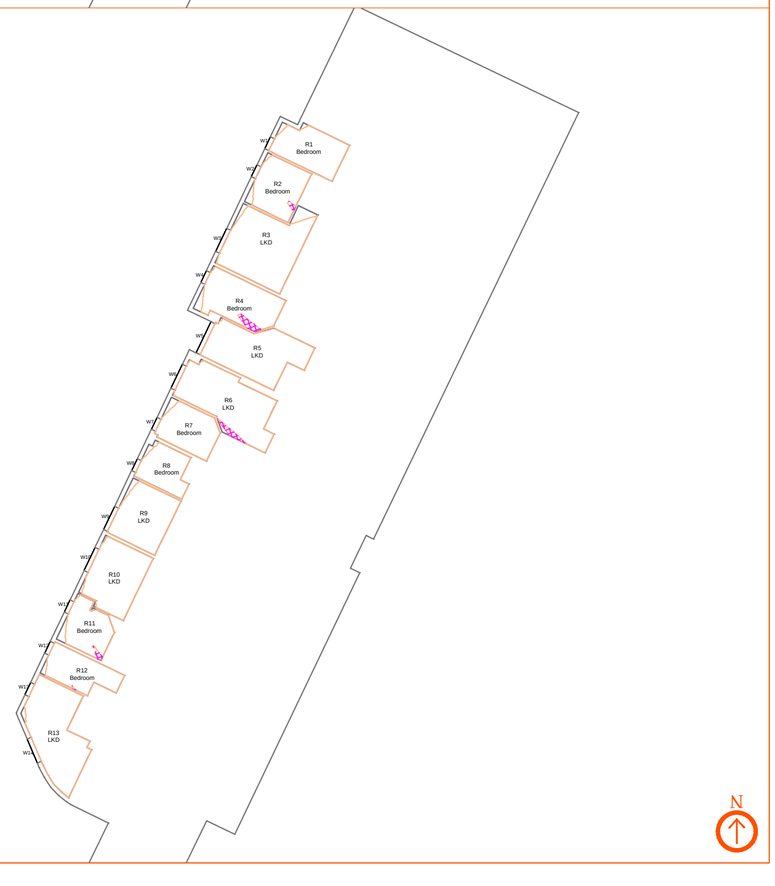

Proximity
Kennedy House. 31 Stamford Street,
Altrincham, WA14 1ES
weareproximity.co.uk
Tel: 0161 444 3950

CLIENT:
Allied London

PROJECT:
No.1 Castlefield, Manchester

DRAWING TITLE:
Contour Plots
Daylight Distribution

SCALE @ A2:	DATE:	DRAWN:	PRX
NTS	07.04.2026	CHECKED:	DMH

DRAWING NUMBER:	REV:
2306_MA-37	00

REV:	NOTES:	DRWN:	DATE:

Massing Legend

- Existing
- Proposed


All heights in m AOD

DD Legend

- Room Area (Measured Layout)
- Existing NoSky Area
- Proposed NoSky Area
- Area of Loss/Gain

NOTES:
No dimensions are to be scaled from this drawing.
All dimensions are to be checked on site, where discrepancy occurs between specification and drawings the supervising officer must be notified.


Cornbrook
Twenty-Second Floor

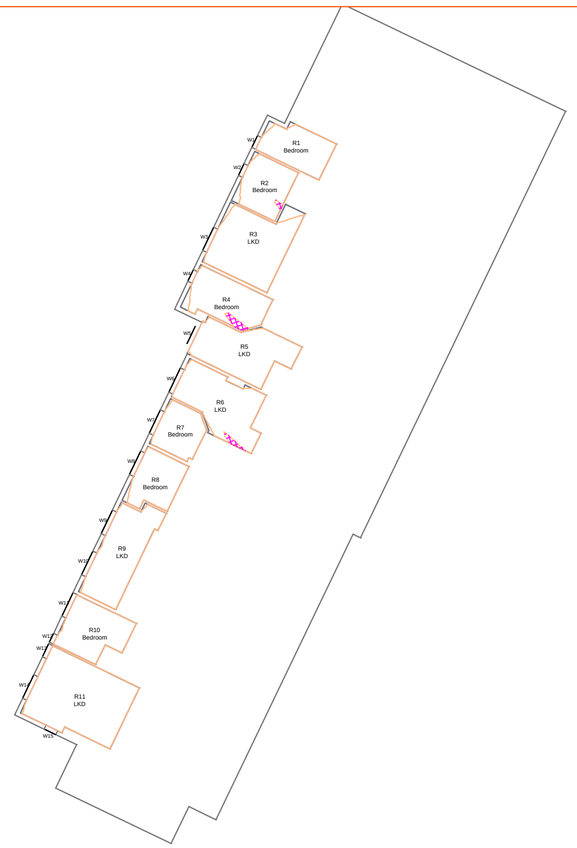


Cornbrook
Twenty-Third Floor



Cornbrook
Twenty-Fourth Floor

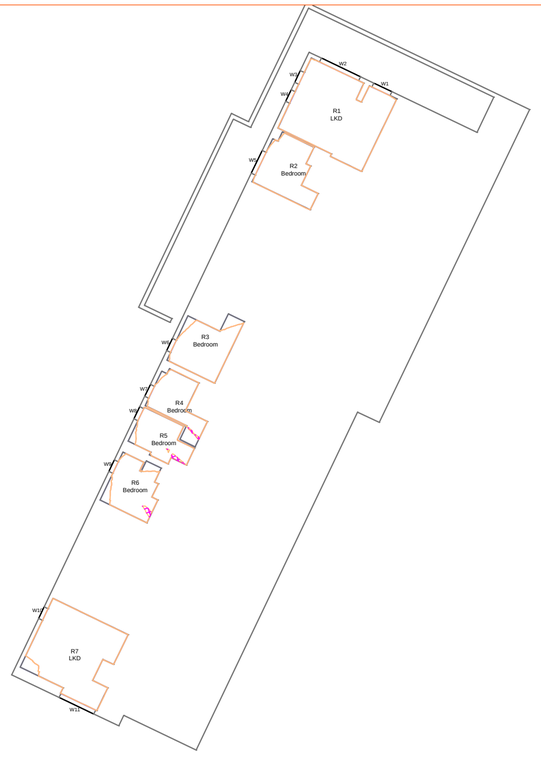

Cornbrook
Twenty-Fifth Floor

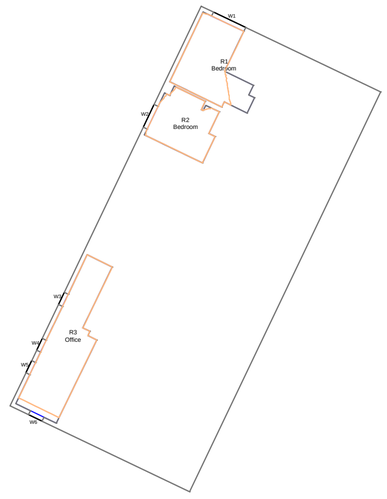

Proximity
Kennedy House. 31 Stamford Street,
Altrincham, WA14 1ES
weareproximity.co.uk
Tel: 0161 444 3950

CLIENT:
Allied London

PROJECT:
No.1 Castlefield, Manchester

DRAWING TITLE:
Contour Plots
Daylight Distribution

SCALE @ A2:	DATE:	DRAWN:	PRX
NTS	07.04.2026	CHECKED:	DMH

DRAWING NUMBER:	REV:
2306_MA-38	00

REV:	NOTES:	DRWN:	DATE:

Massing Legend

- Existing
- Proposed


All heights in m AOD

DD Legend


- Room Area (Measured Layout)
- Existing NoSky Area
- Proposed NoSky Area
- Area of Loss/Gain

NOTES:
No dimensions are to be scaled from this drawing.
All dimensions are to be checked on site, where discrepancy occurs between specification and drawings the supervising officer must be notified.


252 Chester Road
Ground Floor

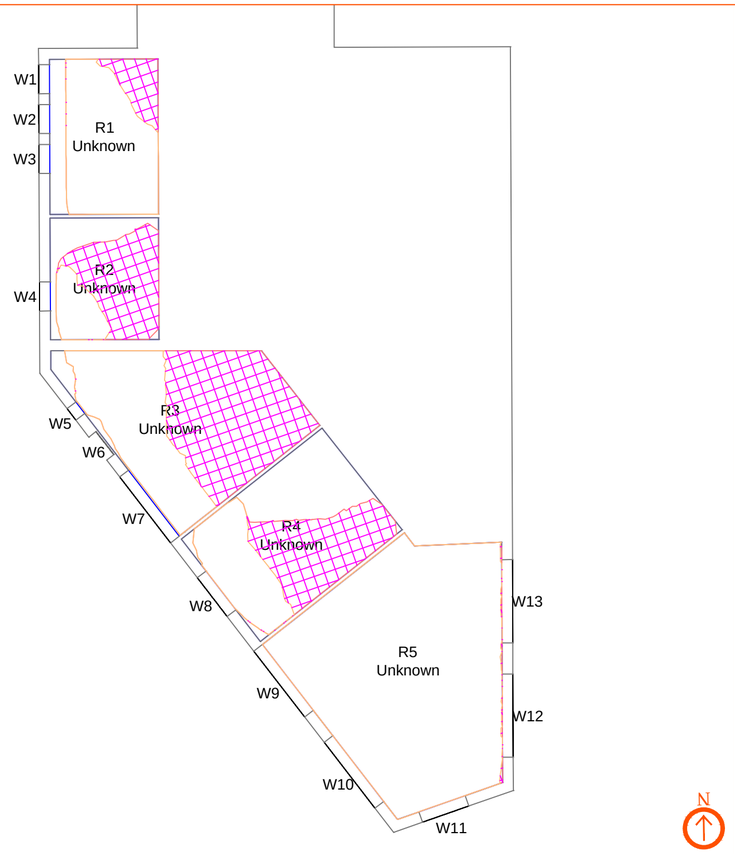

252 Chester Road
First Floor

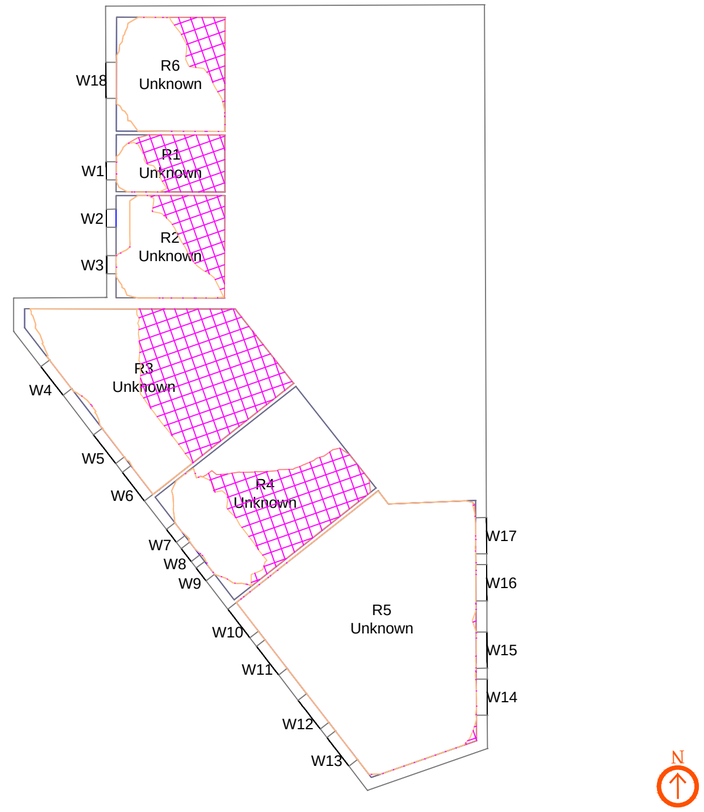

252 Chester Road
Second Floor

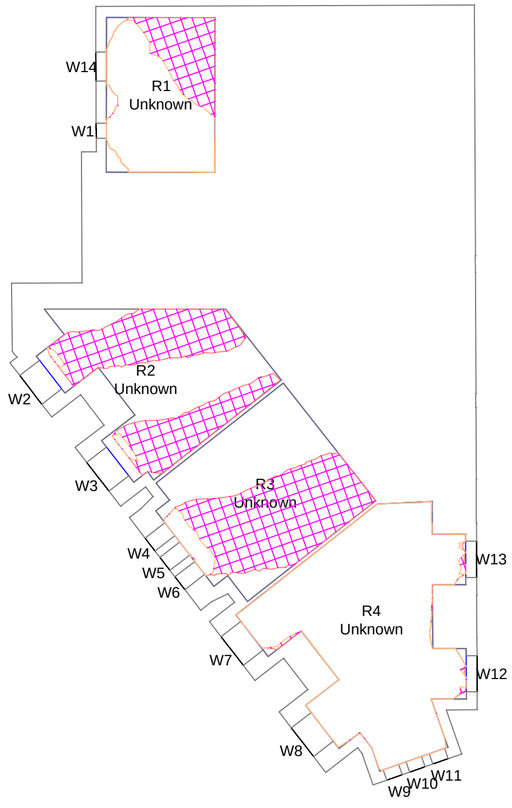

Proximity
Kennedy House. 31 Stamford Street,
Altrincham, WA14 1ES
weareproximity.co.uk
Tel: 0161 444 3950

CLIENT:
Allied London

PROJECT:
No.1 Castlefield, Manchester

DRAWING TITLE:
Contour Plots
Daylight Distribution

SCALE @ A2:	DATE:	DRAWN:	PRX
NTS	07.04.2026	CHECKED:	DMH

DRAWING NUMBER:	REV:
2306_MA-39	00

REV:	NOTES:	DRWN:	DATE:

Massing Legend

Existing
Proposed


All heights in m AOD

DD Legend

Room Area (Measured Layout)
Existing NoSky Area
Proposed NoSky Area
Area of Loss/Gain

NOTES:
No dimensions are to be scaled from this drawing.
All dimensions are to be checked on site, where discrepancy occurs between specification and drawings the supervising officer must be notified.

303-309 Chester Road
First Floor

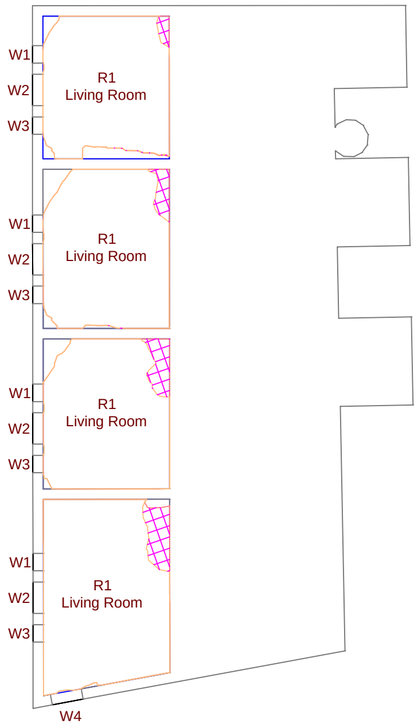

303-309 Chester Road
Second Floor

