
NOTES


1. On no account may this drawing be scaled.
2. Any discrepancy to be reported to the Contract Administrator immediately
3. The Contractor must check all dimensions on site prior to placing work in hand and/or ordering any materials or work.
4. This drawing is copyright of propertysign ltd t/a studio_neo
   it may not be reproduced, or part reproduced without the express consent of propertysign

Drawing Status

- ☐ PRELIMINARY FOR APPROVAL
- ☐ AGREED LAYOUT -SIGNED OFF
- ■ PLANNING DRAWING
- ☐ BUILDING CONTROL DRAWING
- ☐ TENDER DRAWING
- ☐ CONTRACT DRAWING
- ☐ CONSTRUCTION DRAWING
- ☐ AS-BUILT DRAWING

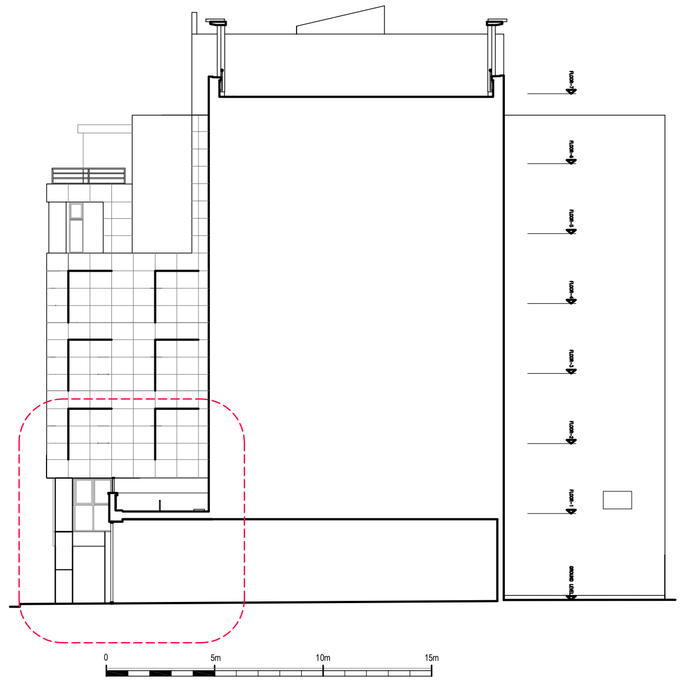


EXISTING PETER STREET CROSS SECTION A-A _scale 1:200

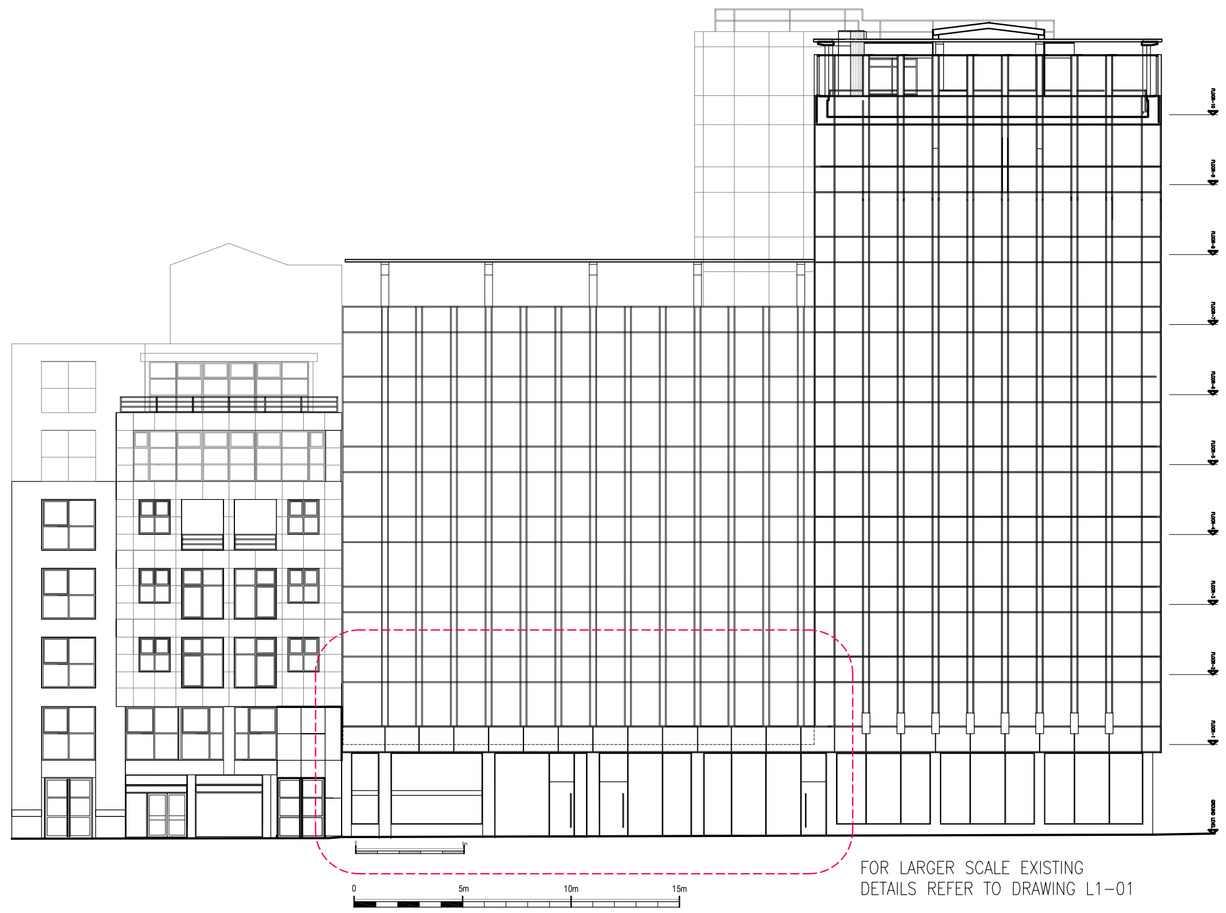


FOR LARGER SCALE EXISTING DETAILS REFER TO DRAWING L1-01


EXISTING PETER STREET ELEVATION_scale 1:200

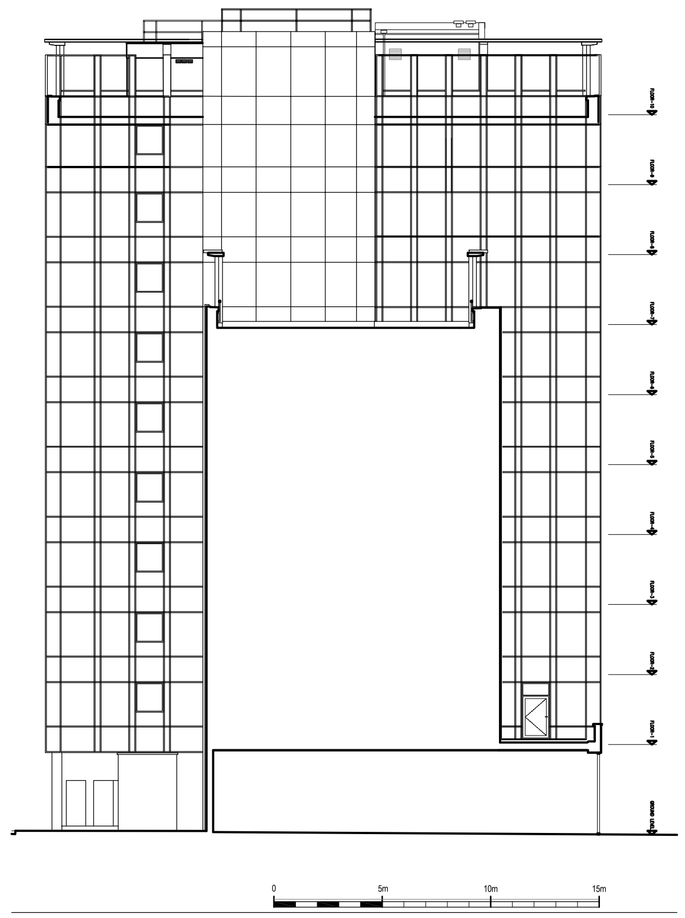


EXISTING PETER STREET CROSS SECTION B-B _scale 1:200

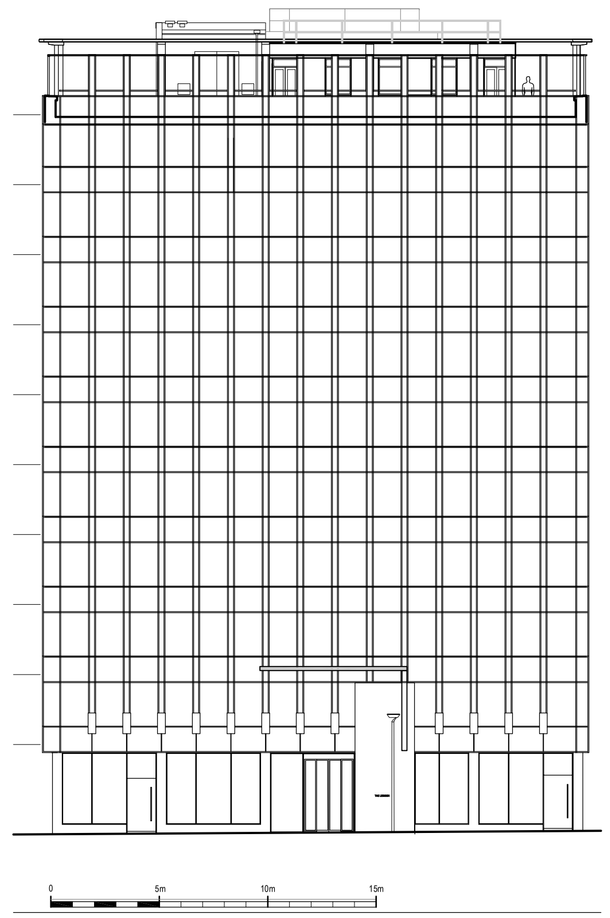


EXISTING MOUNT STREET ELEVATION _scale 1:200

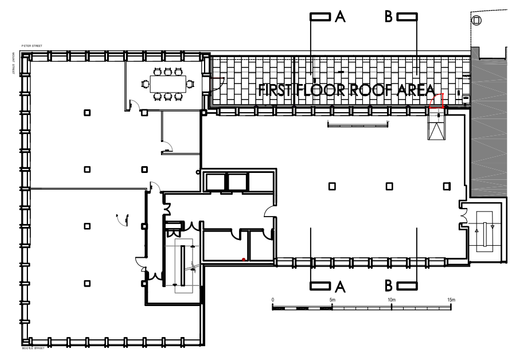

KEY PLAN(not to scale)

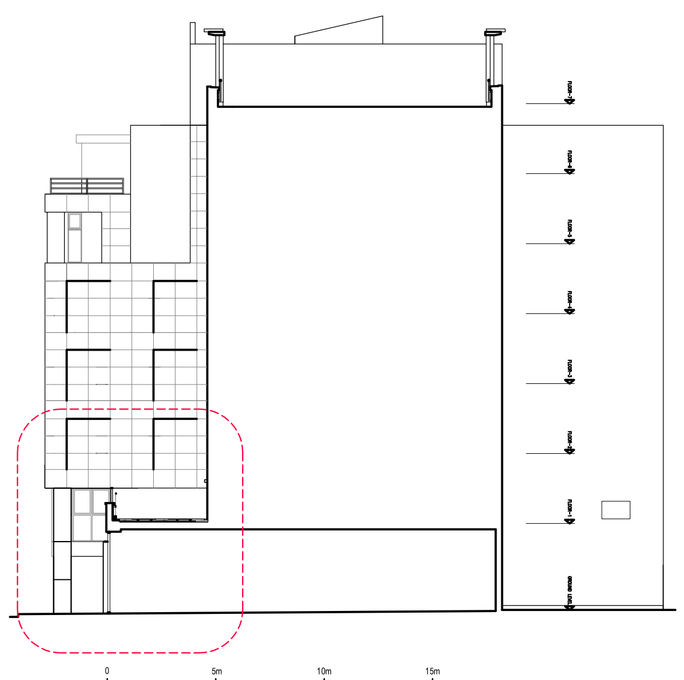


PROPOSED PETER STREET CROSS SECTION A-A _scale 1:200

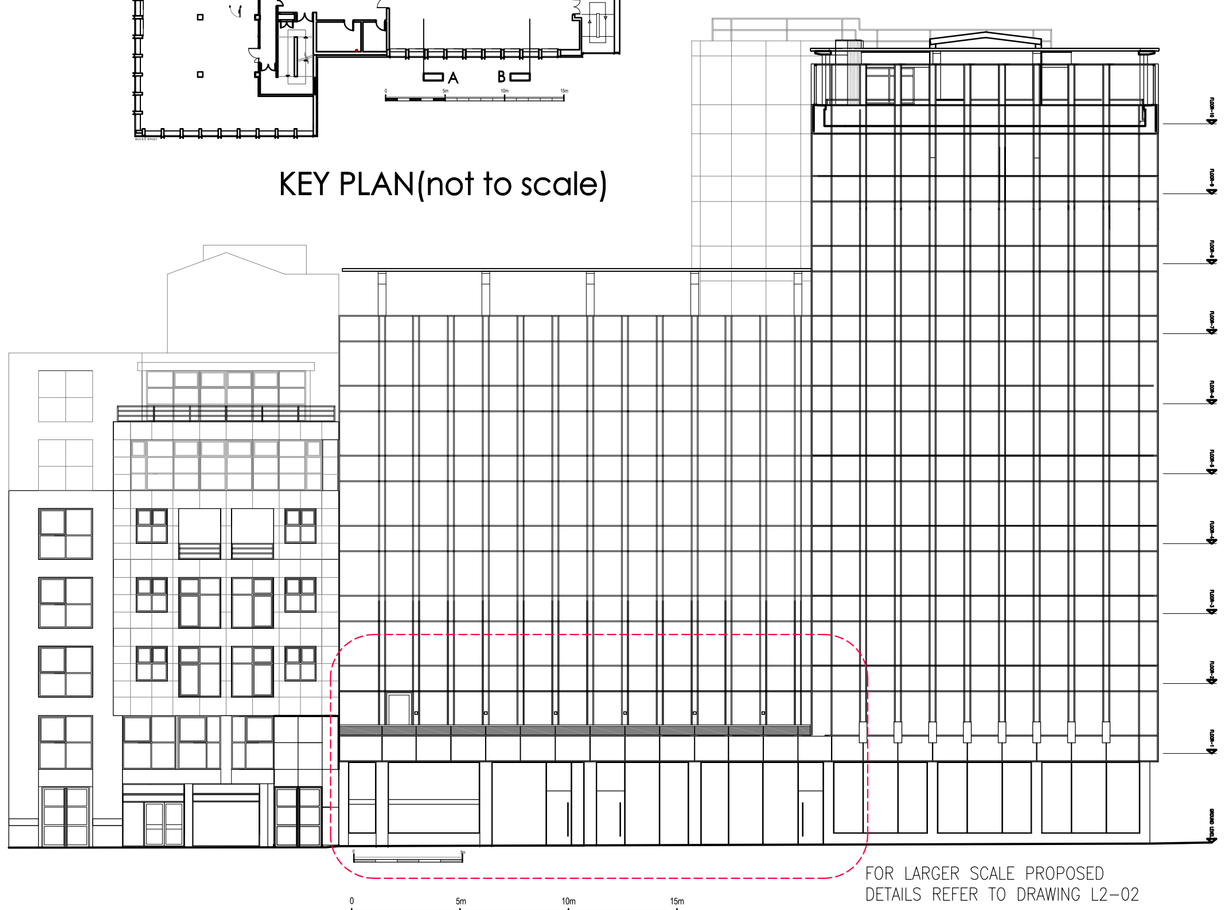


FOR LARGER SCALE PROPOSED DETAILS REFER TO DRAWING L2-02

PROPOSED PETER STREET ELEVATION_scale 1:200

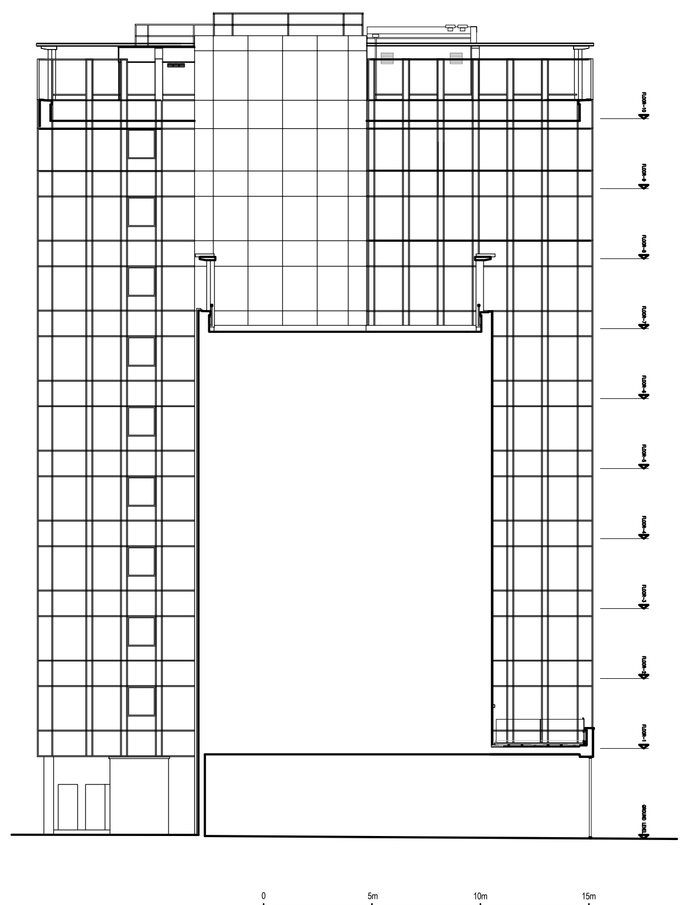

PROPOSED PETER STREET CROSS SECTION B-B _scale 1:200

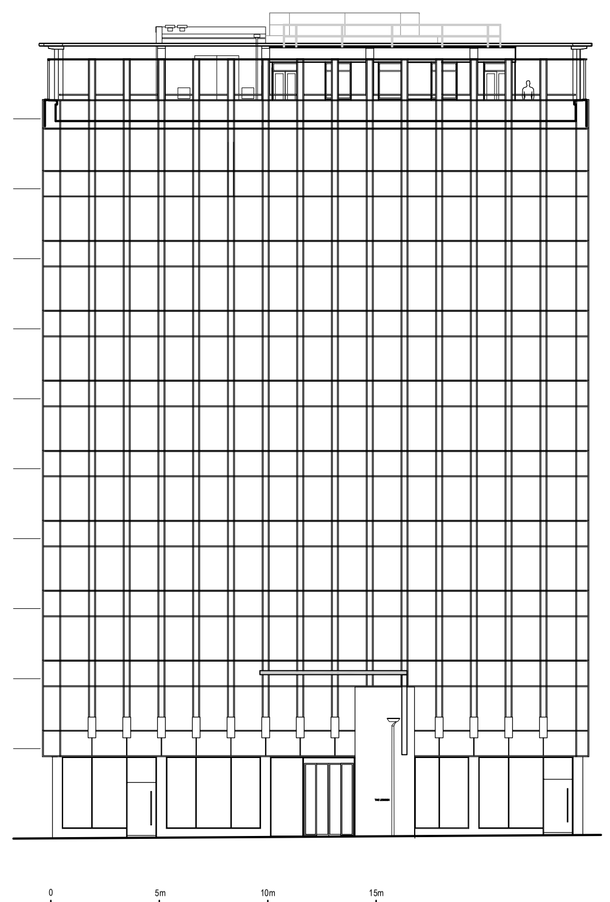

PROPOSED MOUNT STREET ELEVATION (no change)_scale 1:200

Project

THE LEXICON, MOUNT STREET, MANCHESTER
FIRST FLOOR ROOF TERRACE

Drawing Title

EXISTING AND PROPOSED FULL ELEVATIONS AND CROSS SECTIONS

Scale	Date
as noted @ A1	14.09.26.
Drawing No.	Revision
2396/L2-03	

Rev.	Date	Description
.	00.00.26	.

studio_neo
Architects

3 Bridgewater Street
Lymm
Cheshire
WA13 0AB

t. +44(0)1925 752225
e. steve@studio-neo.co.uk
www.studio-neo.co.uk