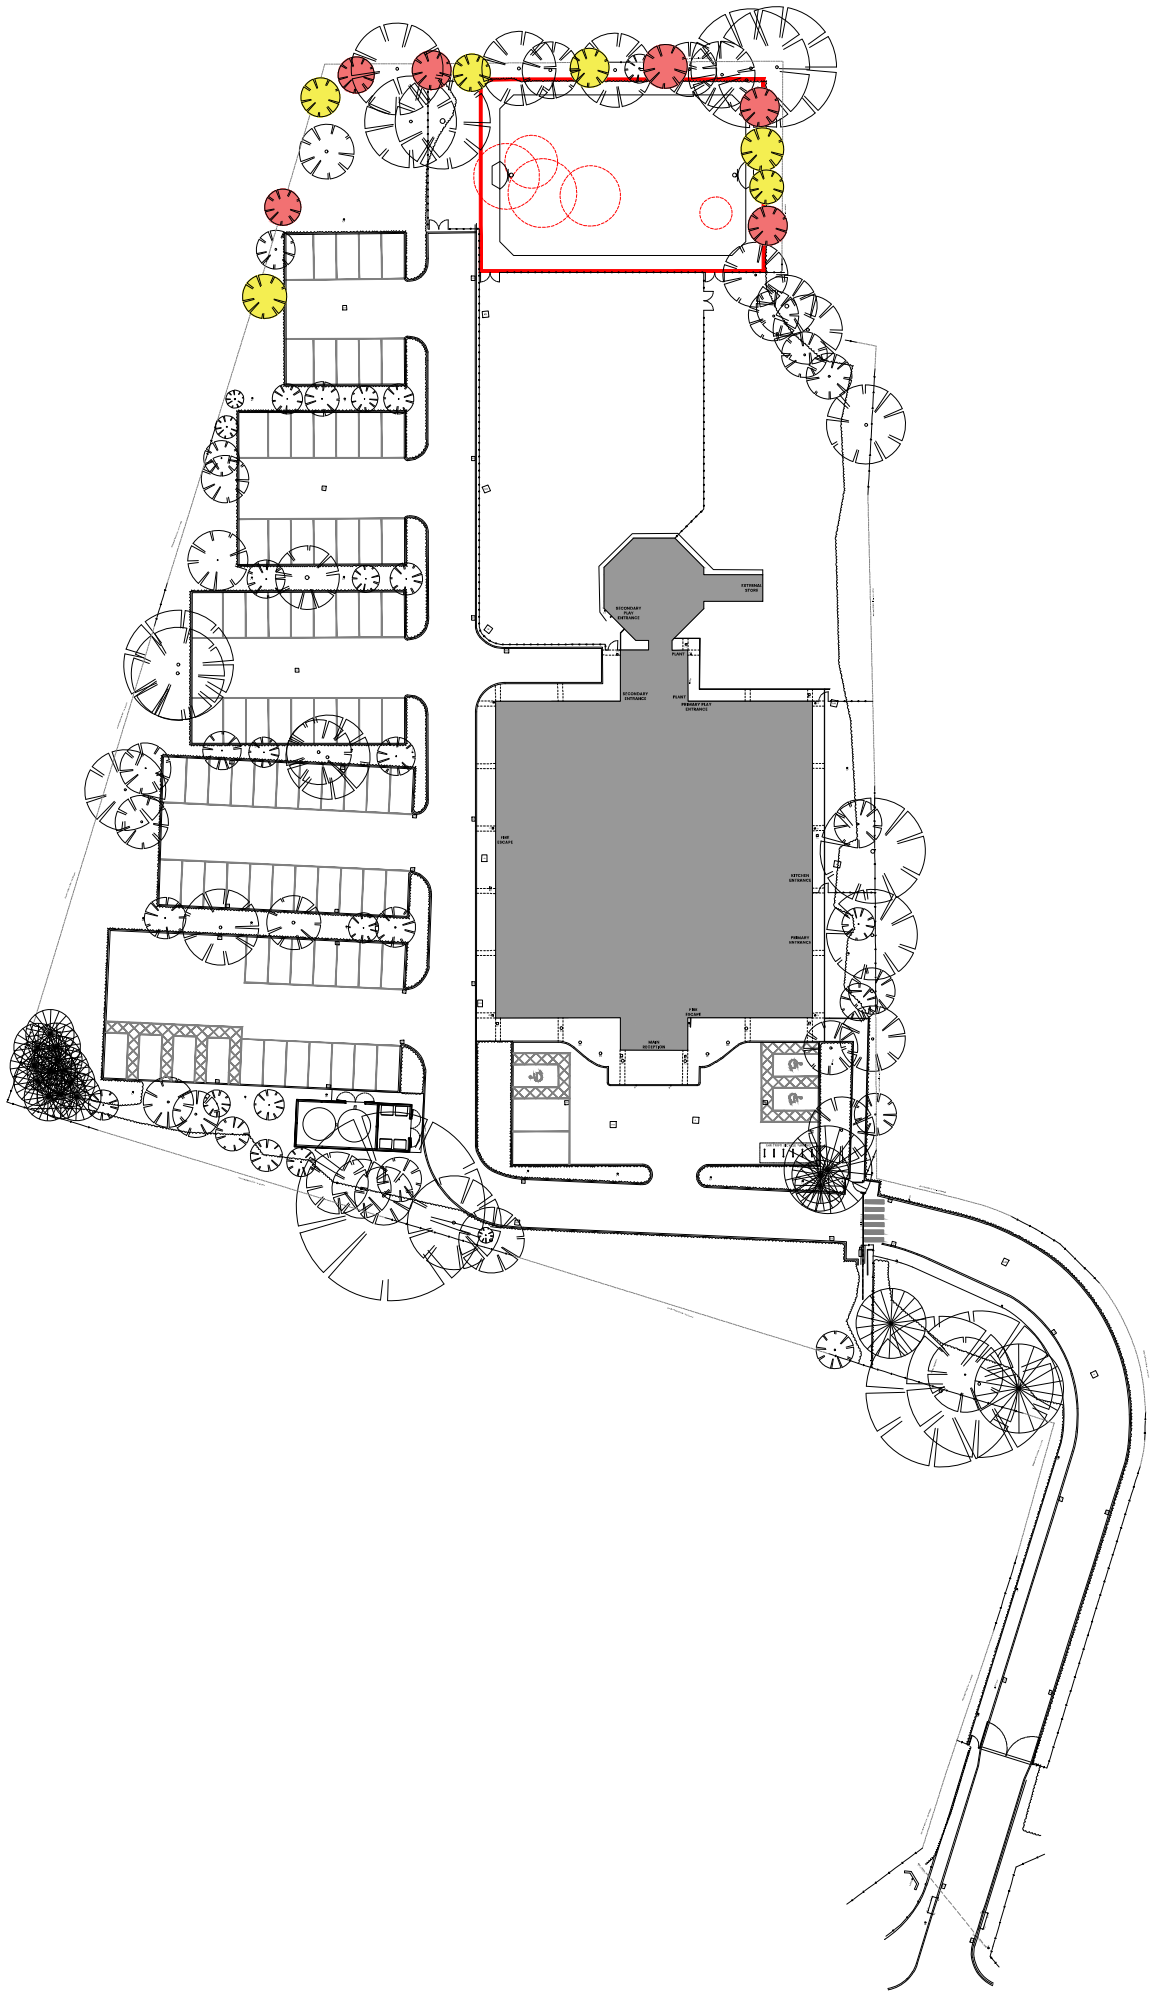


NOTES:
This drawing is Copyright of Anderson Bobbin
No scaling, dimensions, areas, etc. other than those figured are to be taken from this drawing. All dimensions to be checked on site by the contractor and such dimensions are his responsibility.
This drawing is for use of the named Bobbin and for the stated purposes only and as such should not be used at any other location or for any other purposes.
All work must comply with relevant British Standards and Building Regulation requirements.
Any drawing errors and/or omissions are to be reported to the designer.
This drawing is to be read in conjunction with any other Designers or other Consultants information.

LEGEND

- EXISTING HEDGES
- ELEMENTS REMOVED
- NON TREE TYPE 1: ACER'S TBC PINUS SYLVESTRIS
- NON TREE TYPE 2: SILVER BIRCH BETULA PENDULA

TREE PLANTING SPECIFICATION:

ALL TREES ARE TO BE STAKED AND SECURED AS FOLLOWS:

- ALL TREES ARE TO BE DOUBLE STAKED TO 750MM ABOVE GROUND AND SECURED USING A SINGLE RUBBER TIE AND SPACER.
- ONE BARROW (0.125M3) OF TREE PLANTING COMPOST (NON PEAT BASED) IS TO BE INCORPORATED INTO THE TREE PITS. COMPOST TO BE MIXED IN BACKFILL MIXED WITH EXCAVATED (OR IMPORTED) TOPSOIL.
- ALL TREES PLANTED IN GRASS ARE TO HAVE A 1M DIAMETER CLEAR ZONE TO THE BASE AND ARE TO BE MULCHED TO A DEPTH OF 50MM WITH APPROVED MEDIUM GRADE TREE BARK.
- ALL PLANTING IS TO BE IN GENERAL COMPLIANCE WITH BS4428: 1989 'CODE OF PRACTICE FOR GENERAL LANDSCAPE OPERATIONS (EXCLUDING HARD SURFACES)'.

Manchester
Ingress Corner House, 482 Cross Street, Preston, Lancashire, PR1 3LT
Newcastle upon Tyne
Dantelle House, Suite G, Chapman Street, Manchester, M1 5FW
Liverpool
Avenue HQ, Floor 2, 1 St. Paul's Square, Liverpool, L3 9SJ
enquiries@agdesign.uk
info@agdesign.uk

BOWERSGATE SCHOOL
FLOATS ROAD
WYTHENSHAWE
MANCHESTER
M23 9PL

PROPOSED LANDSCAPING PLAN

PLANNING PERMISSION

Scale	Size	Drawn	Checked
1:200	A0	09/25	AW

AG25/0475 38 .