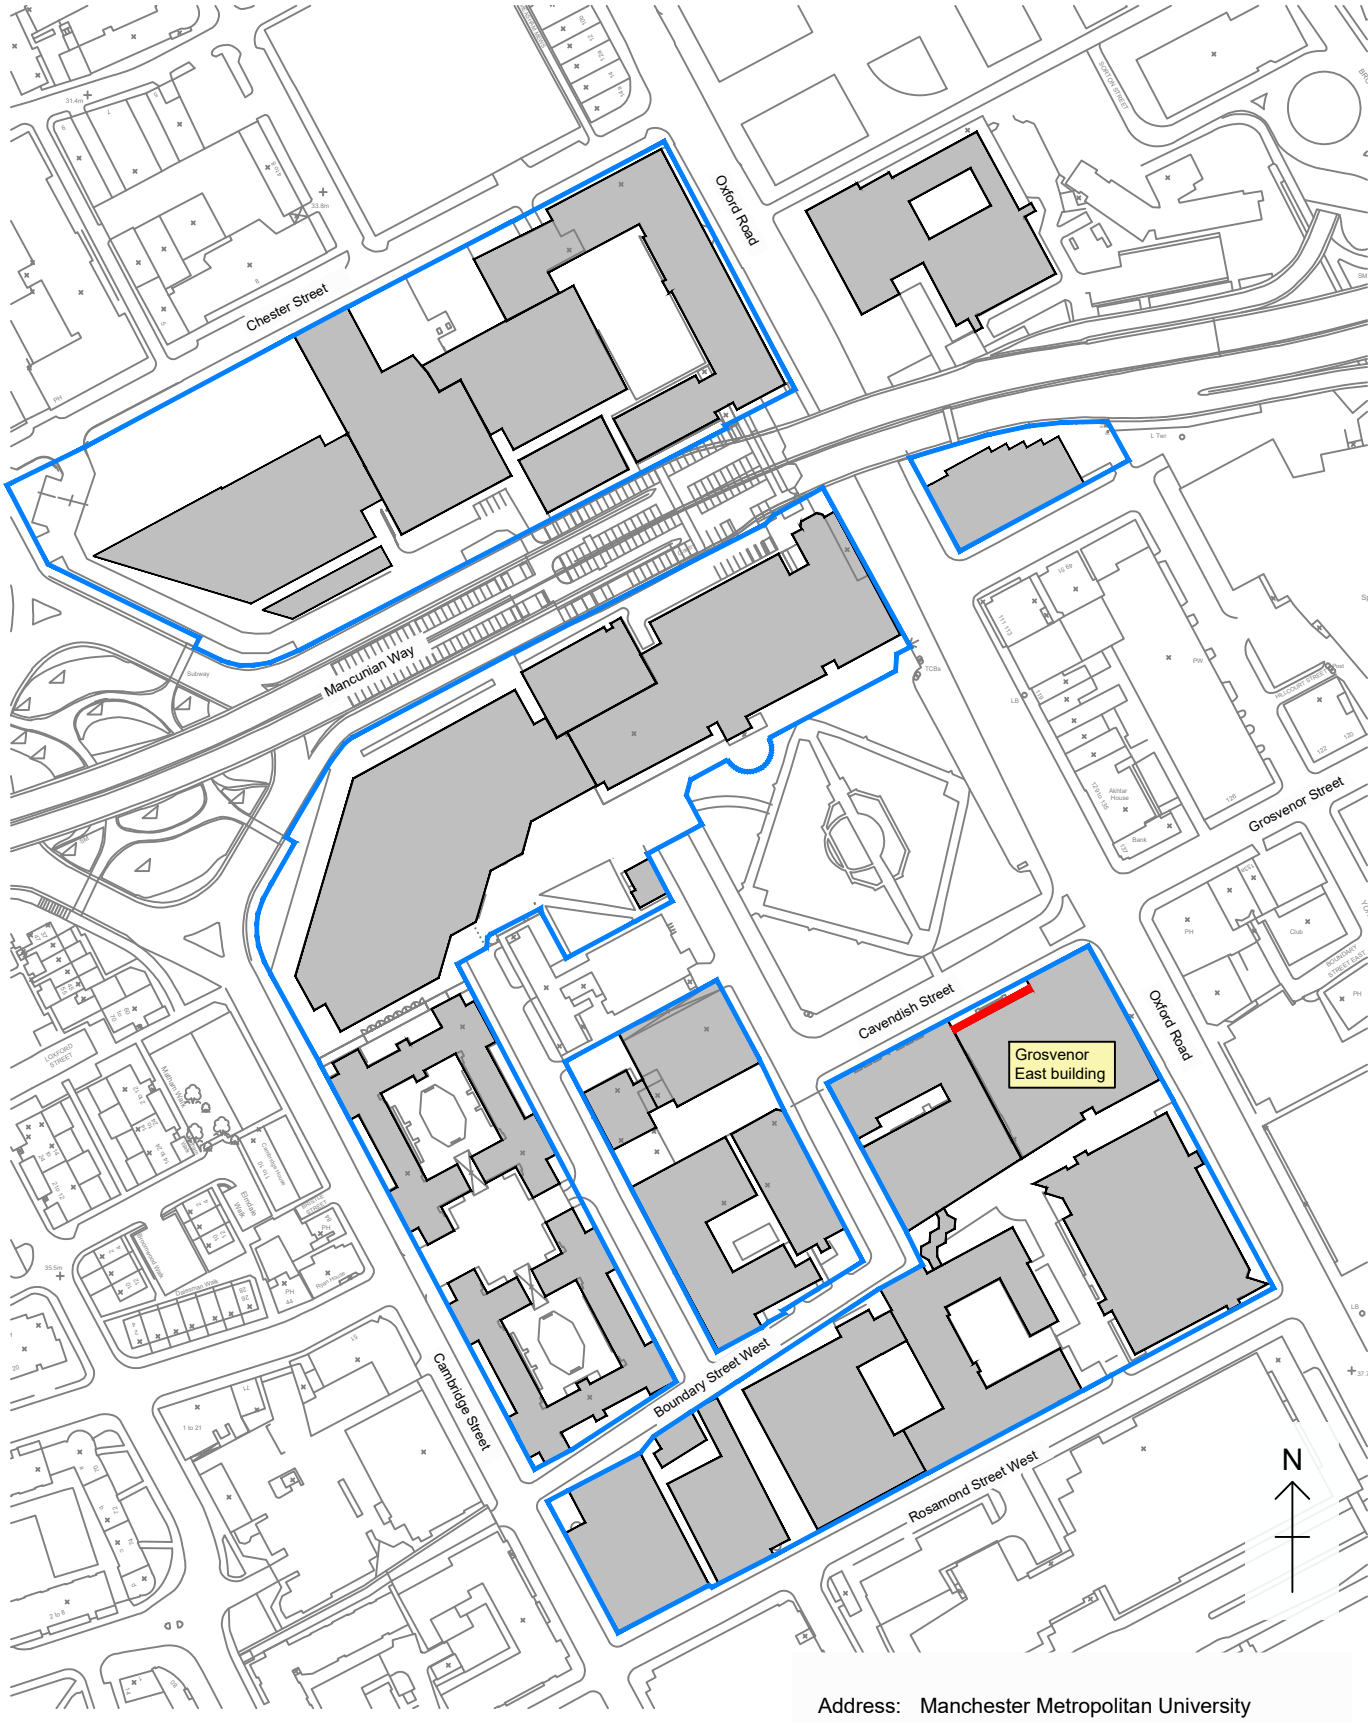


Address: Manchester Metropolitan University
Grosvenor East building
Oxford Road, Manchester, M15 6BG

Manchester Metropolitan University

Site: All Saints Campus			Title: Location Plan	
Property: Grosvenor East			File: 5th PAC plaque	
drawn: CAS	scale: 1:1250 @ A4 (portrait)	date: Aug 2026	project number: Planon request ID: 687364	revision: -