
Do not scale. All dimensions to be checked on site.



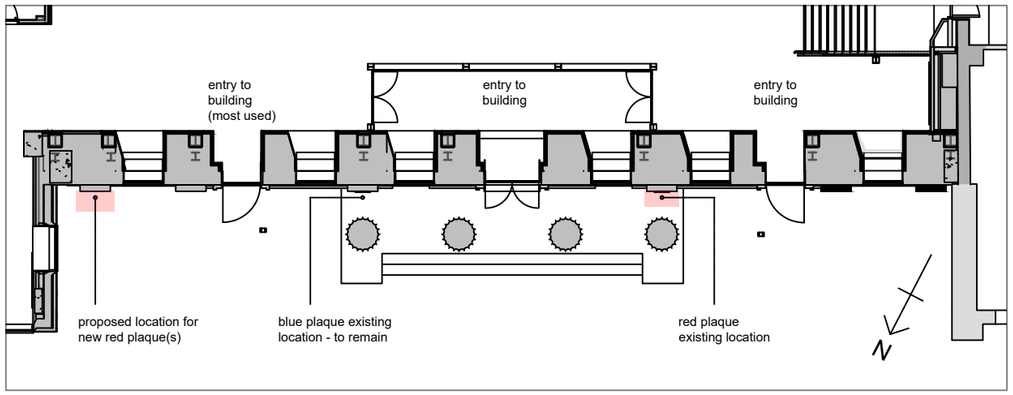

EXISTING GRADE 2 (Cavendish St) SECTIONAL ELEVATION scale 1:200

Columns removed for clarity on existing red and blue plaque positions


The existing plaques will be carefully removed by a qualified contractor to ensure any damage to the underlying stonework is avoided. Following removal, the stonework will be assessed, and any holes exposed as a result of removing the existing fixings will be repaired using an appropriate limestone based mortar mix. Subject to the condition of the revealed stonework, a localised DOFF cleaning will bee undertaken by a qualified contractor to reduce any visual disparities to the stone resulting from weathering and staining. The repair and cleaning will ensure a visually cohesive appearance of the stonework surrounding the removed plaque location and preserve the character of the facade.

(1) Circular red plaque, to be 20" (508mm) diameter, with top of plaque 2750 above external floor.
(2) Associated names information rectangular plaque, 410 x 150mm, top 2150 above floor.
(3) QR code and description rectangular plaque, 410 x 100mm, top 1850 above floor.

Proposed replacement plaque(s) to consist of, 20" cast aluminium circular plaque, background colour red, with black text & boarder, and full colour crest (120 x 125mm) fixed using rear hidden lugs. Including replacement 'participants' plaque and additional new QR code plaque relating to the proposed digital content being co-produced.

Repositioning will provide more visibility for the historic event, and access to the QR code plaque for further digital information.




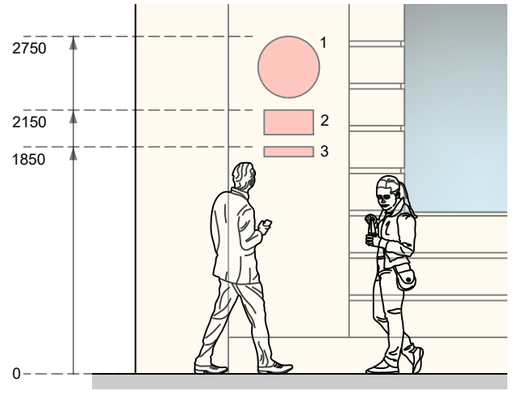


PART ELEVATION scale 1:50



EXISTING RED PLAQUE

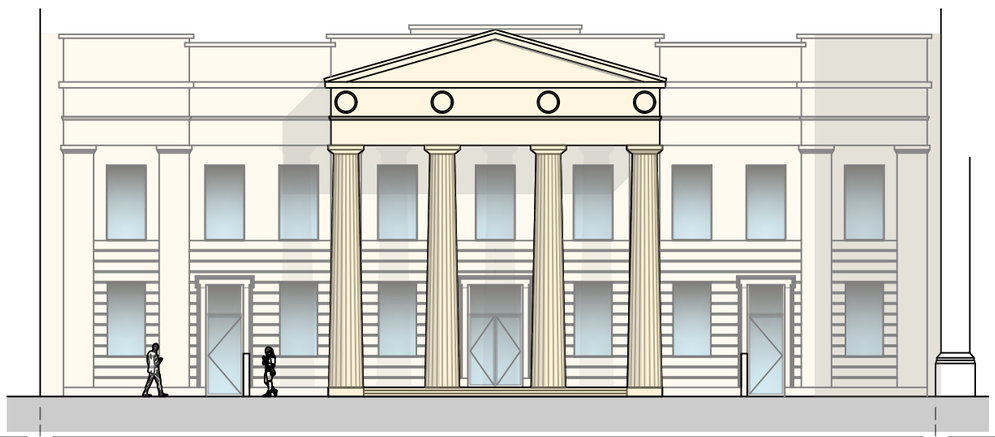

Grosvenor East — EXISTING GRADE 2 (Cavendish St) ELEVATION scale 1:200 — Grosvenor West

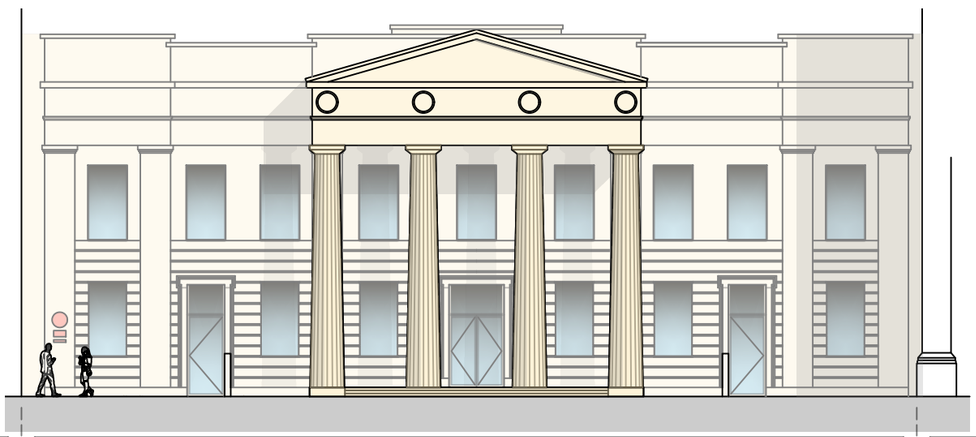

Grosvenor East — PROPOSED GRADE 2 (Cavendish St) ELEVATION scale 1:200 — Grosvenor West

PLANNING DRAWING

Manchester Metropolitan University

Rev.	Description	Check	Drawn	Date	Rev.	Description	Check	Drawn	Date
00					00				
00					00				
00					00				
00					00				

Notes:

Site: All Saints campus
Property: Grosvenor East
Title: Planning - External Plaque(s)
Filename: 5th PAC plaque
Drawn: CAS
Scale: 1:200 @ A3
Date: Mar 2026
Project No.: Planon Request ID: 687364
Revision: -