**Copyright. All Rights Reserved.**
This work is copyright and cannot be re-produced or copied in any form or by any means (graphic, electronic or mechanical including photocopying) without the written permission of the originator. Any license, express or implied, to use this document for any purpose whatsoever is restricted to the terms of the agreement or implied agreement between the originator and the instructing party.

Unless otherwise stated all dimensions are in millimeters. Where dimensions are not given, drawings must not be scaled and the matter must be referred to the Landscape Architect. If the drawing includes conflicting details/dimensions the matter must be referred to the Landscape Architect. All dimensions must be checked on site. The Landscape Architect must be informed, by the Contractor, of any discrepancies before work proceeds.

THIS DRAWING IS TO BE READ IN CONJUNCTION WITH RELEVANT CONSULTANT'S DRAWINGS.

## Legend

Proposed Application Boundary

## Hardworks Legend

PAV01 - PC Concrete Paving to MCC Standard
Paving Works to Public Footpath in Accordance with MCC

PAV02 - Permeable PC Concrete Paving

PAV03 - Natural Stone Paving Setts To Building

Existing Paving Setts To Be Retained

KED01 - Concrete Kerb
Paving Works to Public Footpath in Accordance with MCC

KED02 - Concrete Edging to Planting
Material: Sandblasted Ribbed Concrete
Size: 250mm Above Finished Ground Level


FCS01 - Cycle Stand

Fence and Gate Access
Refer to Architect's Plans & Details

## Softworks Legend

Low Hedge Planting
Refer to Design and Access Statement for Planting Schedule

Ornamental Shrubs & Perennial Planting -
Refer to Design and Access Statment for Planting Schedule

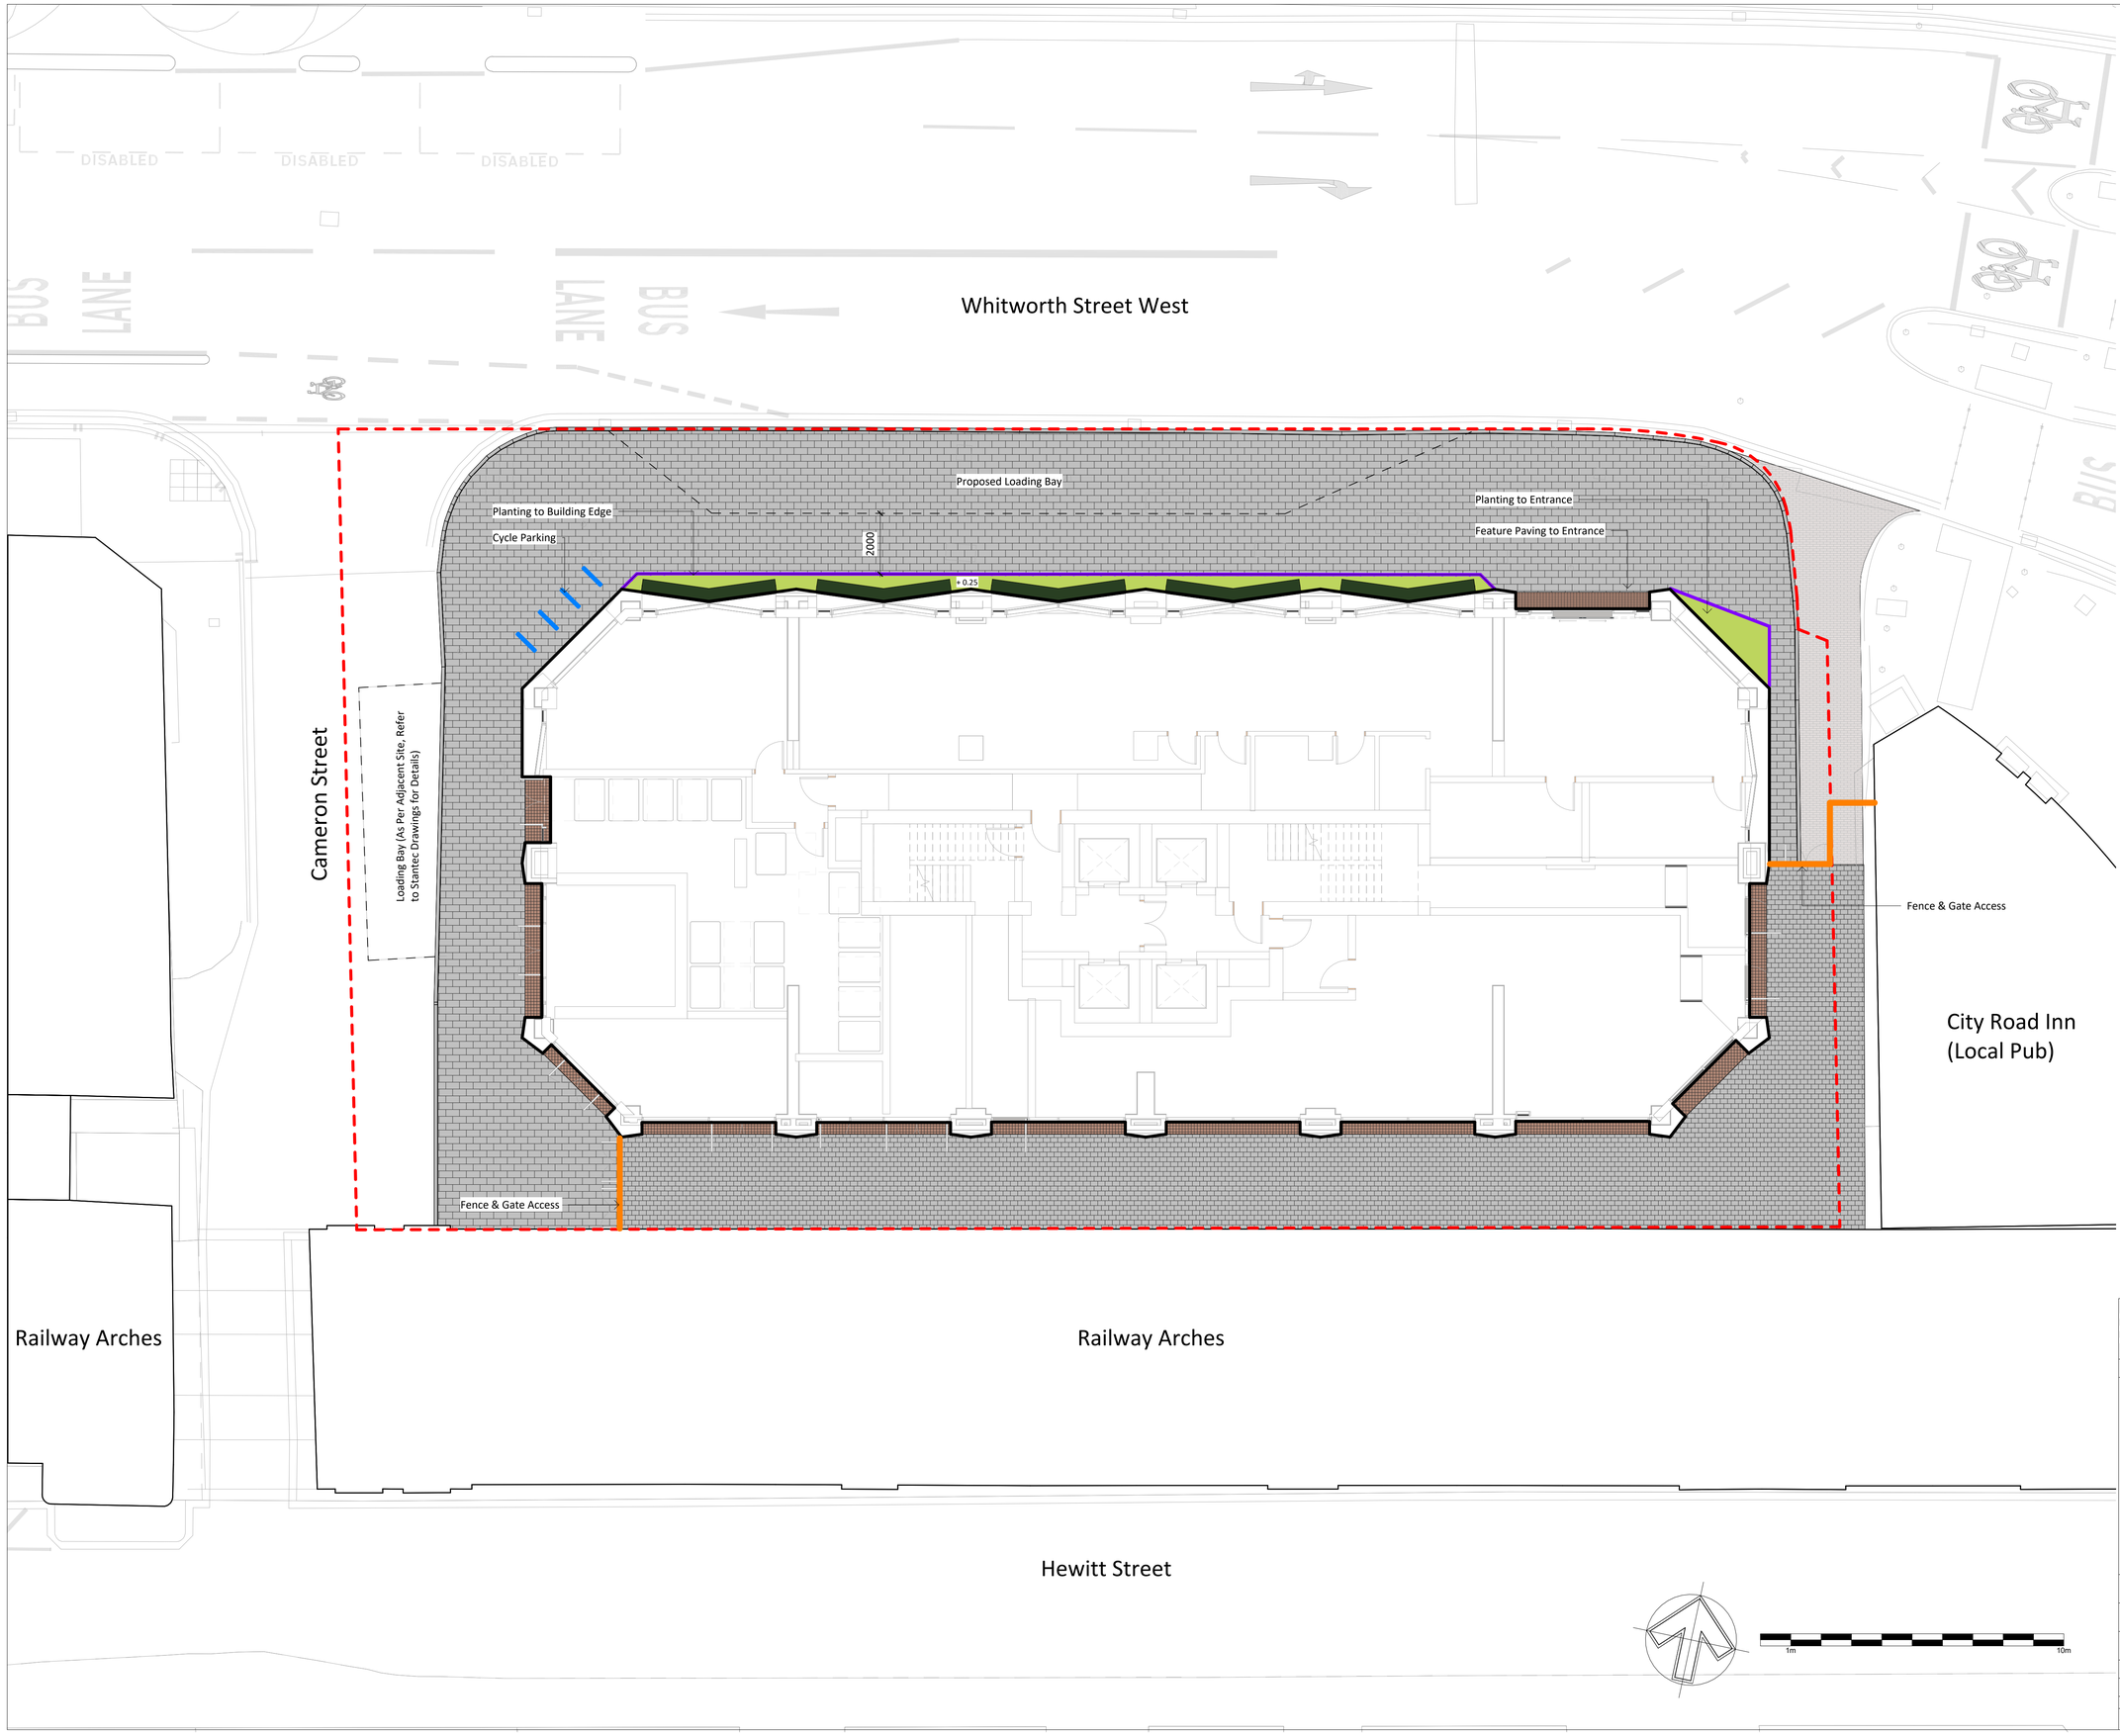


| Revision Notes | By/Chk | Date | Rev |
|---|---|---|---|
| Landscape Adjusted to Loading Bay | MP/AM | 08/09/26 | P09 |
| Issue for planning | MP/AM | 19/05/26 | P08 |
| Issue for planning | MP/AM | 13/05/26 | P07 |

**Status:** PLANNING

Park Hood
Chartered Landscape Architects
Hawarden House, 163 Upper Newtownards Road, Belfast, BT4 3HZ
**T:** +44 (0) 28 9029 8020 **E:** info@parkhood.com **parkhood.com**

**Client:** FUSION

**Project:** Whitworth Street
2-4 Whitworth Street, Manchester

**Title:** Ground Floor Landscape Plan

**Job No:** 8585 | **Scale@A1:** 1 : 100 | **Date:** October 2025

**Drawing Number**

| Project | Originator | Volume | Level | Type | Role | Number | Revision |
|---|---|---|---|---|---|---|---|
| 8585 | PHL | XX | 00 | DR | L | 2000 | P09 |