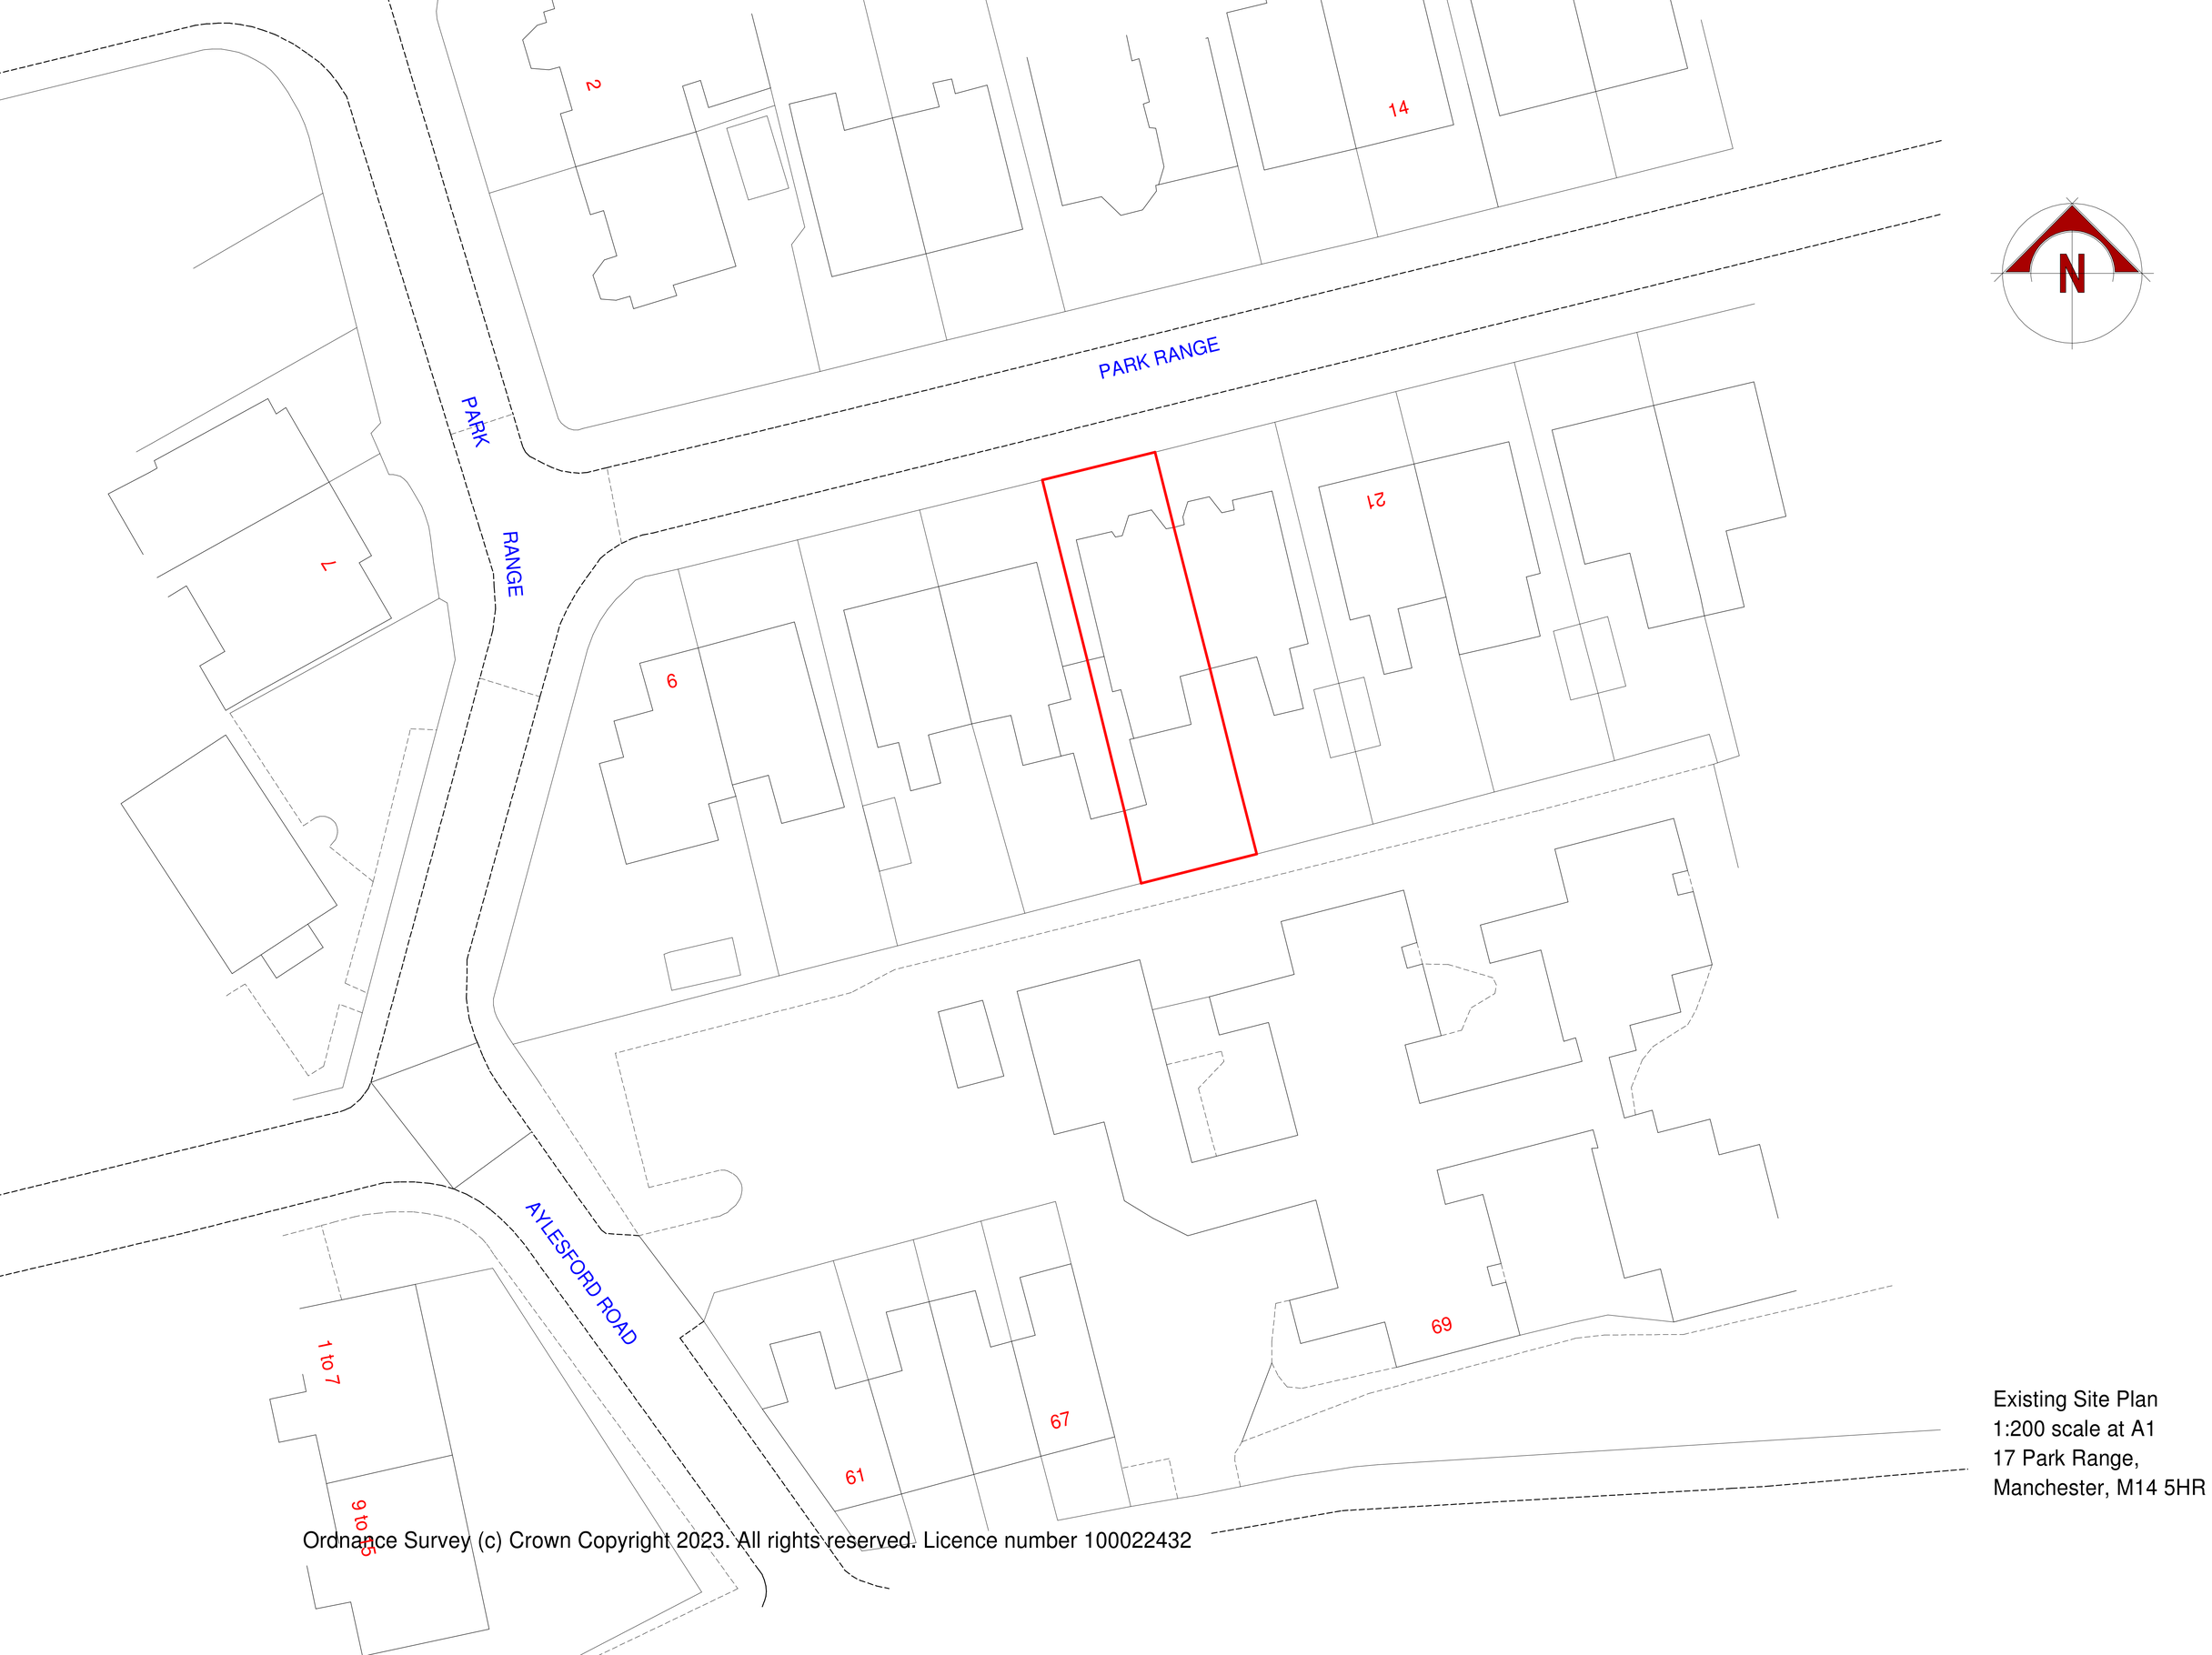



Existing Site Plan
1:200 scale at A1
17 Park Range,
Manchester, M14 5HR

Ordnance Survey (c) Crown Copyright 2023. All rights reserved. Licence number 100022432