



COPYRIGHT in the contents of this drawing is the property of HALL CONSERVATION LTD. It must not be loaned, copied or transmitted to others, in any form or by any means, without our written permission. Use of this drawing for any purpose other than that for which it was supplied by HCL will be at the user's own risk and HCL will not be responsible for damages.
DIMENSIONS: Do not scale from this drawing. Work to figured dimensions only. All dimensions must be checked on site before any work is put in hand. Any discrepancies must be reported to HCL before proceeding. Any variations from the dimensions shown must be approved by HCL before proceeding.

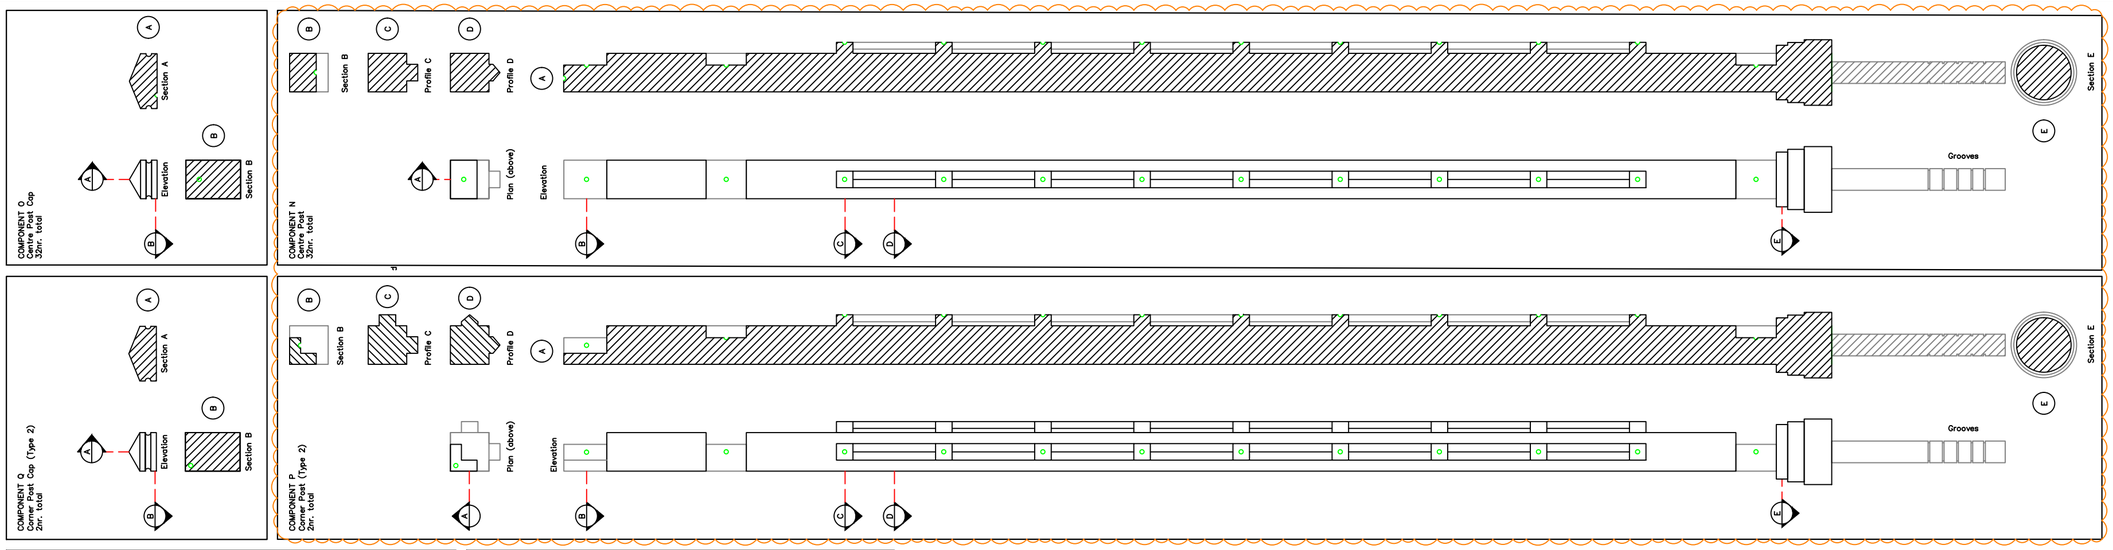

POSTS - 1:5 @ A2

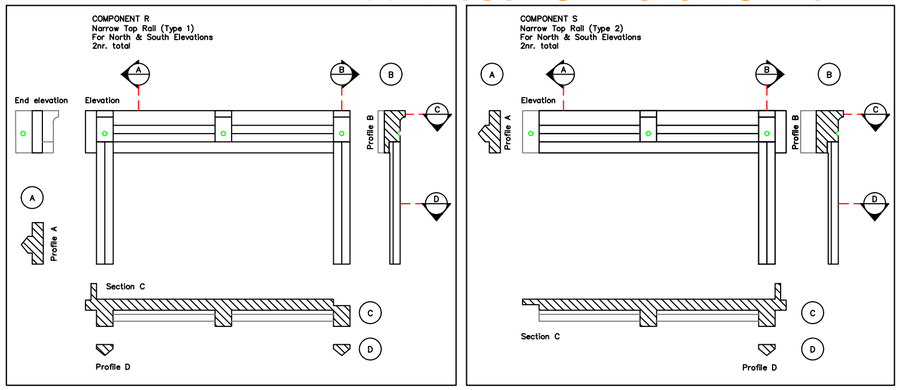


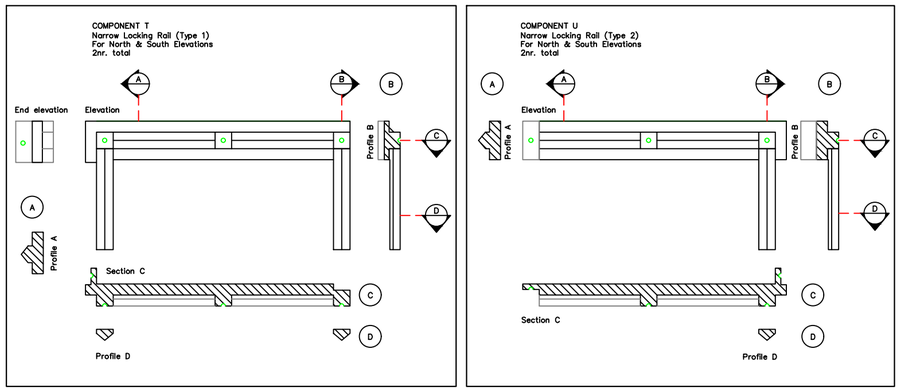

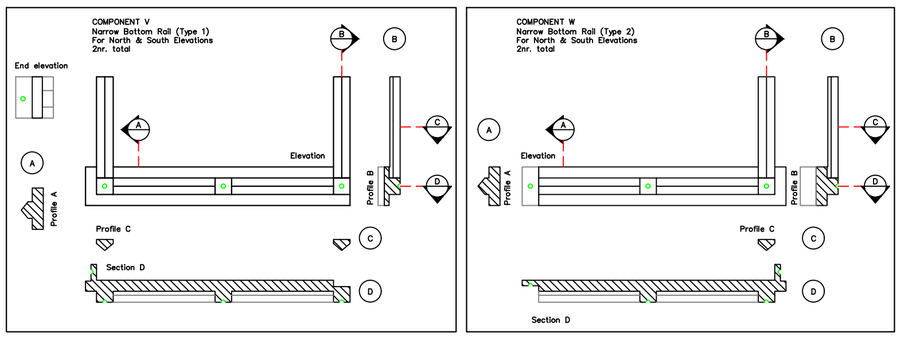

RAILS - 1:5 @ A2

Rev	Date	Issue
P01	24/05/2023	Issued for design review
P02	09/06/2023	Issued for design review
P03	20/11/2023	Updated after samples

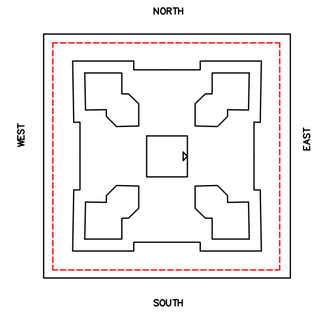

KEY PLAN - NTS @ A2

GENERAL NOTES:
1. All dimensions in mm unless specified.
2. All material to be grey cast iron unless specified.
3. Structure to be galvanized and painted/coated in selected colour TBC.
4. Fixing holes to be drilled and tapped after casting.

KEY:
Dimples (shown in green) to be cast into the structure to locate fixing points.

Project	Manchester Town Hall
Title	Albert Memorial Railings Details - Cast Iron Components 2 of 2
Document No.	OTH-HCT-EE-ES-DWG-X-0003
Status	S3 (Suitable for Review & Comment)
Revision	P03
Document Type	DWG
Date	20/11/2023
Drawn	NY
Scale	1:5 @ A2

HALL CONSERVATION LTD
EXPERTS IN CONSERVATION AND RESTORATION
www.hallconservation.com 0208 855 8567

ALBERT MEMORIAL RAILINGS DETAILS - CAST IRON COMPONENTS 2 of 2