
DISCLAIMER OF WARRANTY: The data supplied "as is". Hall's warrant and liability for damage, direct or indirect, however caused, and resulting in any way by use of the supplied data is the full and final responsibility of the user.


COPYRIGHT: All rights are reserved. No part of the supplied data may be transmitted to others, in any form or by any means, without the prior written permission of Hall Conservation Ltd.

Rev	Date	Issue
P01	09/06/2023	Issued for design review
P02	20/11/2023	Updated after samples

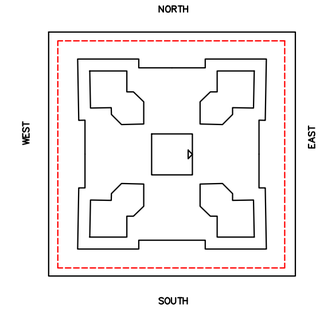

KEY PLAN - NTS @ A2

SAMPLE MAQUETTES - COMPONENTS TO BE MODELLED HIGHLIGHTED IN BLUE

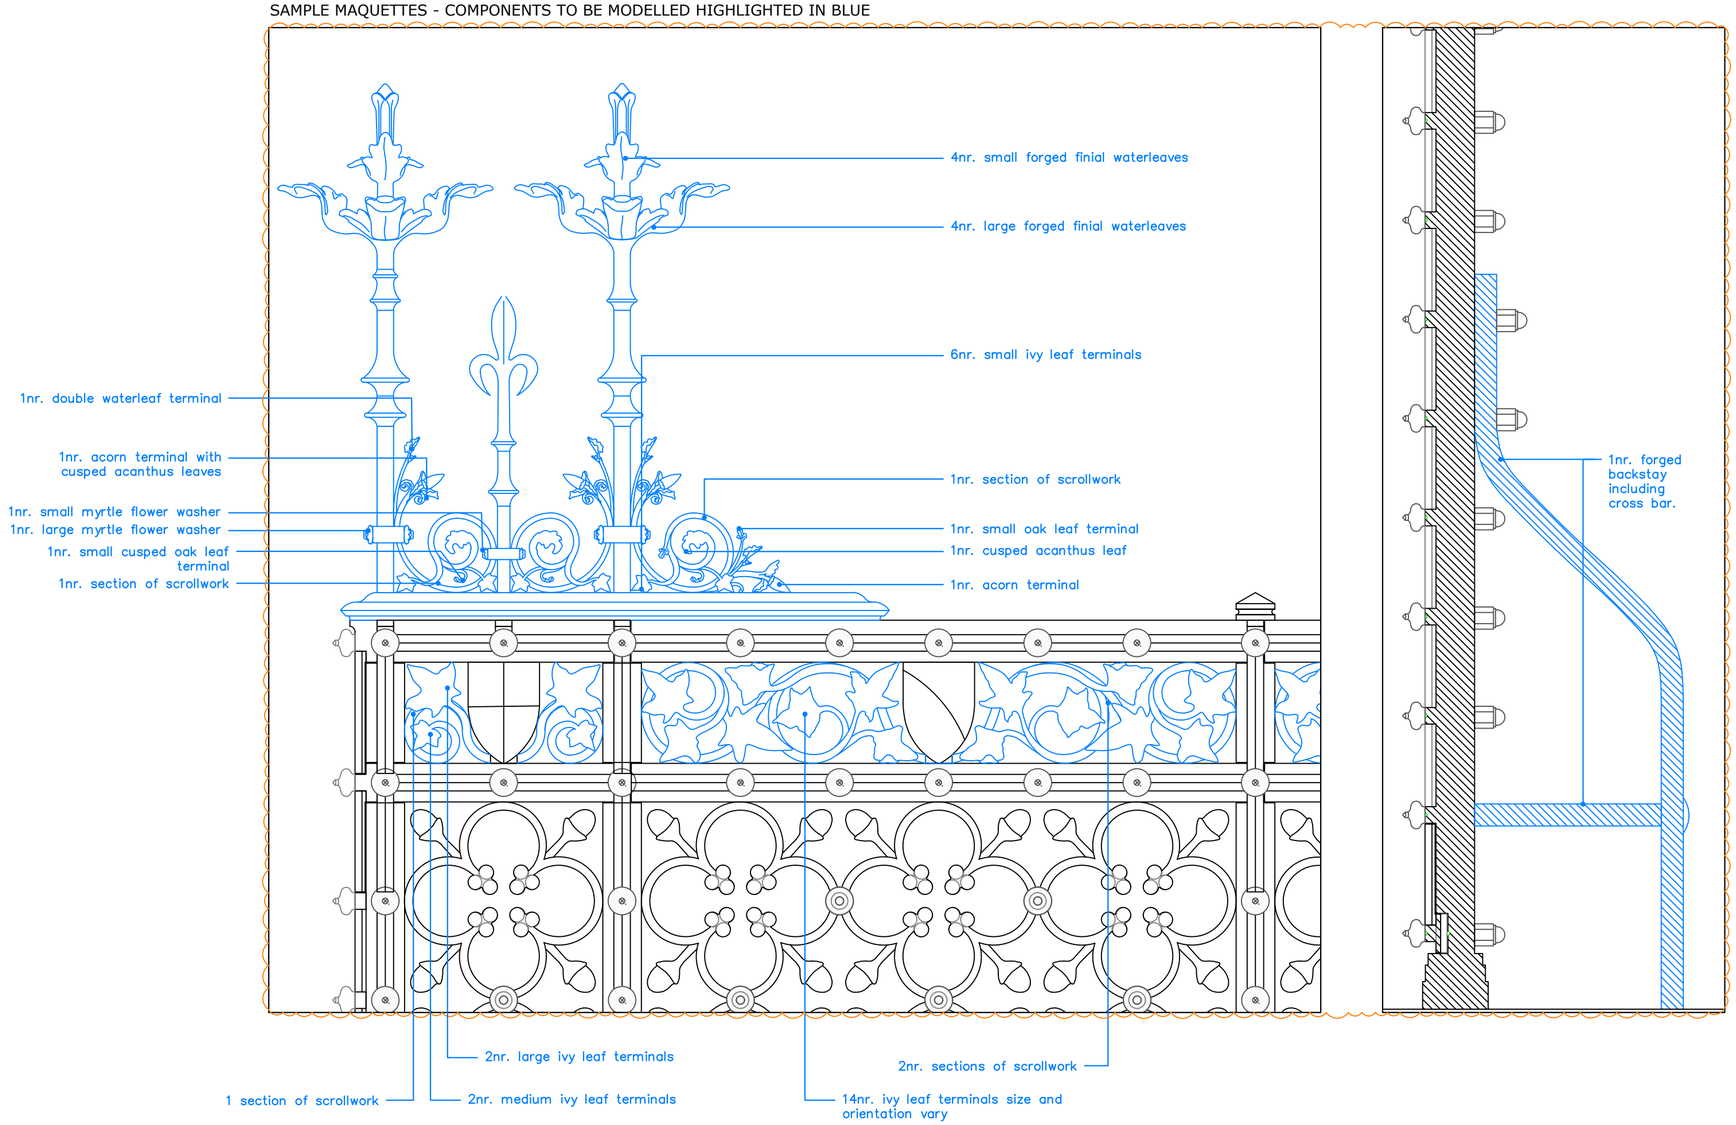

GENERAL NOTES:
1. All dimensions in mm unless specified.
2. All material to be pure iron unless specified.
3. Finish TBC

SAMPLE MAQUETTE NOTES:
1. As part of the design process for the forged decorative pieces, maquettes will be developed in Hall Conservation Ltd's workshop. Each element will be modelled, nominally in mild steel or lead and drawings revised on the outcome of the sample process.
2. This drawing sets out the expected components to be modelled, it is subject to change.
3. For a record of maquettes and samples see Ironwork Sample Record Report OTH-HCT-EE-ES-RPT-X-0010.

KEY:

Components (shown in blue) to be forged.

Project	Manchester Town Hall
Title	Albert Memorial Railings Details - Decorative Forged Components
Document No.	OTH-HCT-EE-ES-DWG-X-0005
Status	S3 (Suitable for Review & Comment)
Revision	P02
Document Type	DWG
Date	20/11/2023
Drawn	NY
Scale	1:5 @ A2

HALL CONSERVATION LTD
EXPERTS IN CONSERVATION AND RESTORATION
www.hallconservation.com 0208 855 8567

ALBERT MEMORIAL RAILINGS DETAILS - DECORATIVE FORGED COMPONENTS