Doc Name: **Cable route to Albert Memorial**

Doc Reference: **OTH-PUR-TH-ZZ-SKE-A-3901**


Status: **S4 Suitable for Construction**

Document Type: Sketch

Purpose:	*To show proposed power cable route to Albert memorial*
Location:	*External – Albert Square*
Documents affected:	*N/A*
WP's affected:	*External*
Co-ordinated with: Purcell Ramboll Arup Planit	 *Yes* *No* *Yes* *No*

Revision History:

REV.	DATE	DESCRIPTION OF CHANGE
-	20/12/2024	First Issue For Construction

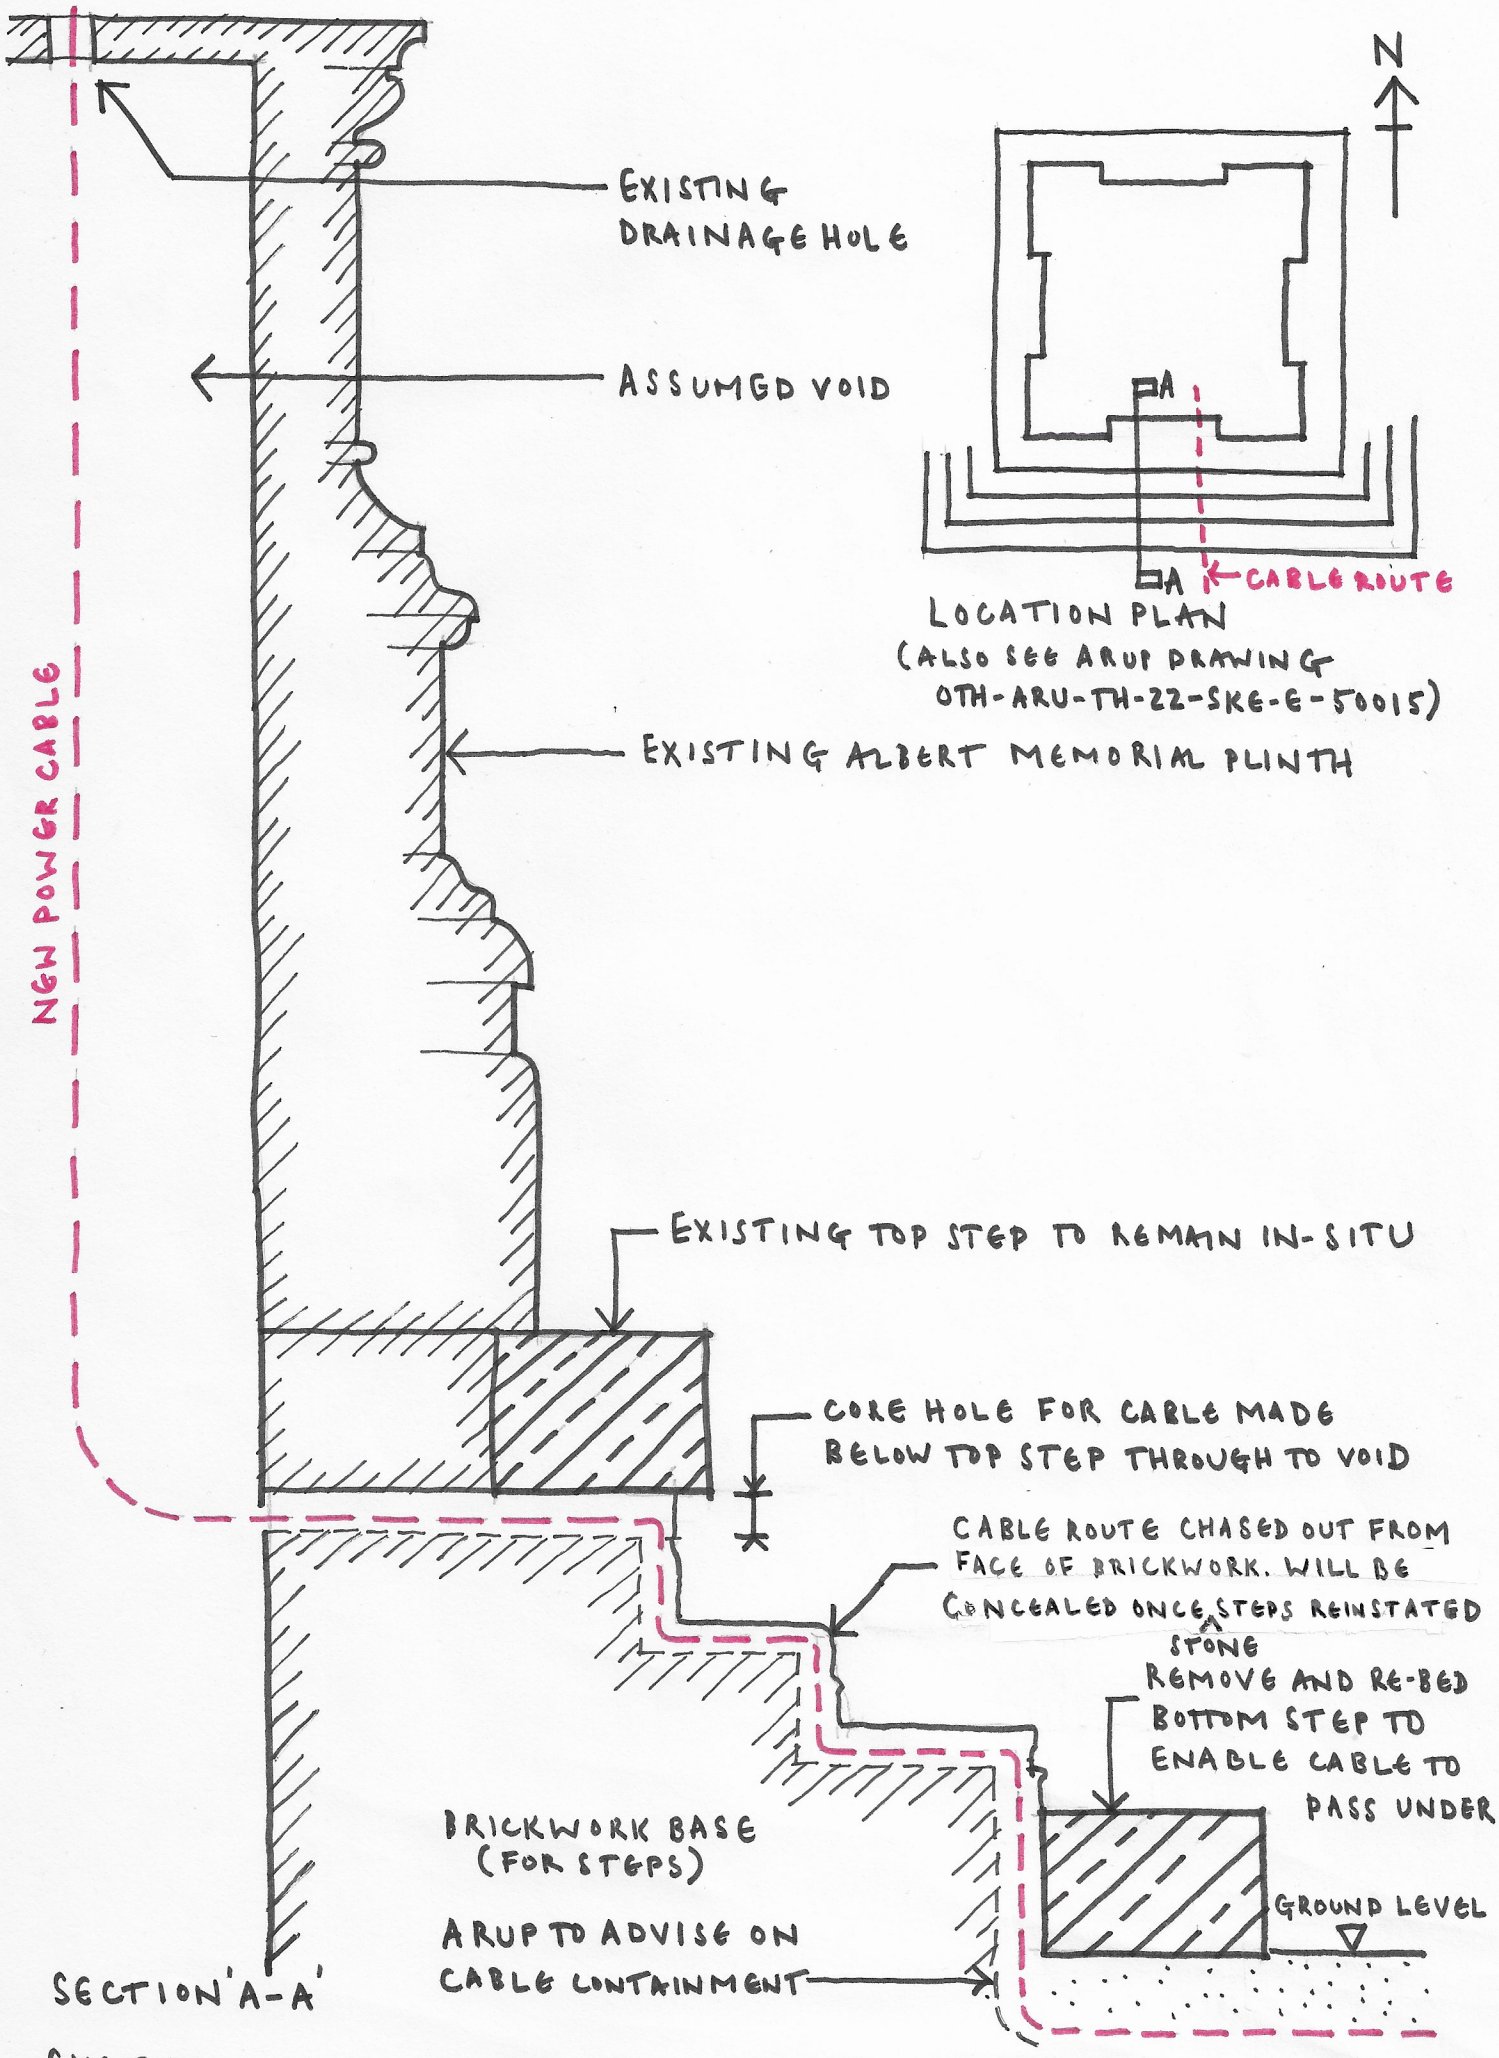

SKETCH NO : OTH-PUR-TH-22-SKE-A-3901

TITLE : CABLE ROUTE TO ALBERT MEMORIAL

SCALE : NTS

DATE : 20.12.24