Doc Name: **Albert Memorial Railings Fixing Detail**

Doc Reference: OTH-PUR-EE-ZZ-SKE-A-4142

Status: S4 Suitable for Construction


Document Type: Sketch

OUR TOWN HALL PROJECT

Purpose:	*To provide fixing detail for new Albert Memorial railings*
Location:	*Albert Memorial*
Documents affected:	*None*
WP's affected:	*41111.07 External Stone Works (Albert Memorial)*
Co-ordinated with: Purcell Ramboll Arup Planit	 N/A N/A N/A N/A


Revision History:

REV.	DATE	DESCRIPTION OF CHANGE
-	**07/08/2025**	**First formal Issue**
01	**04/11/2025**	**Fixing Detail generally updated. Plan now included.**

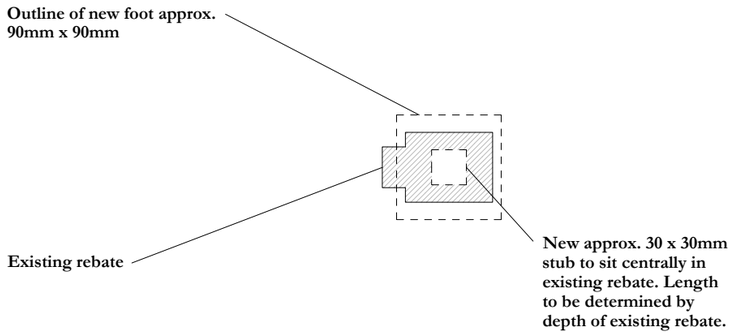


Detail A: Plan (standard post)

Not to scale

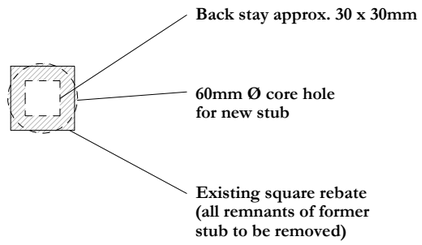


Detail B: Plan (back-stay)

Not to scale

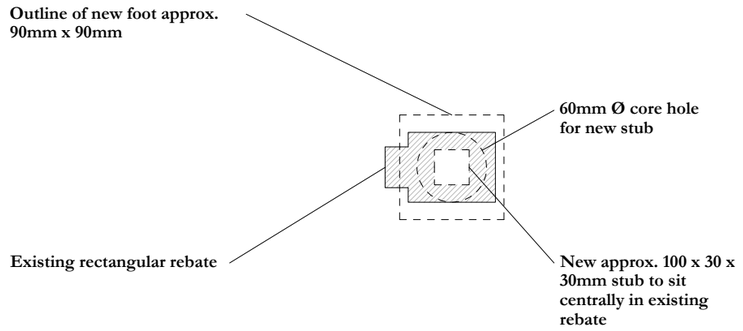

Detail C: Plan (corner post)

Not to scale

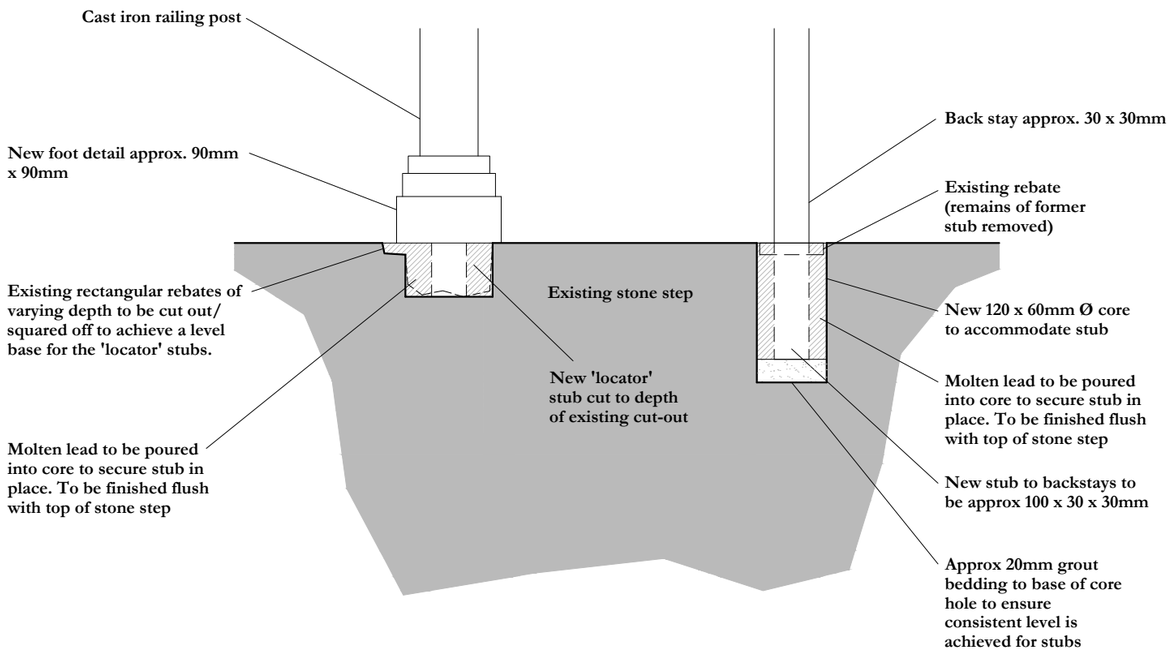


Detail A: Cross Section (standard post)

Not to scale

Detail B: Cross Section (back-stay)


Not to scale

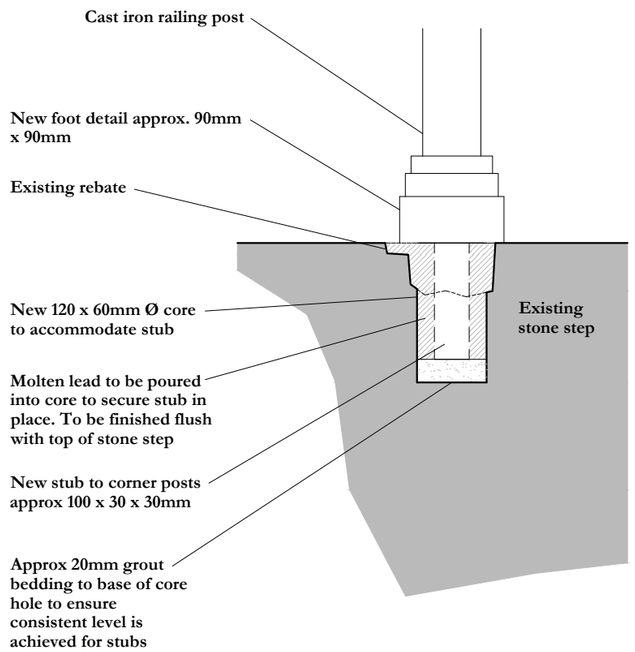

Detail C: Cross Section (corner post)

Not to scale

Albert Memorial railings fixing details

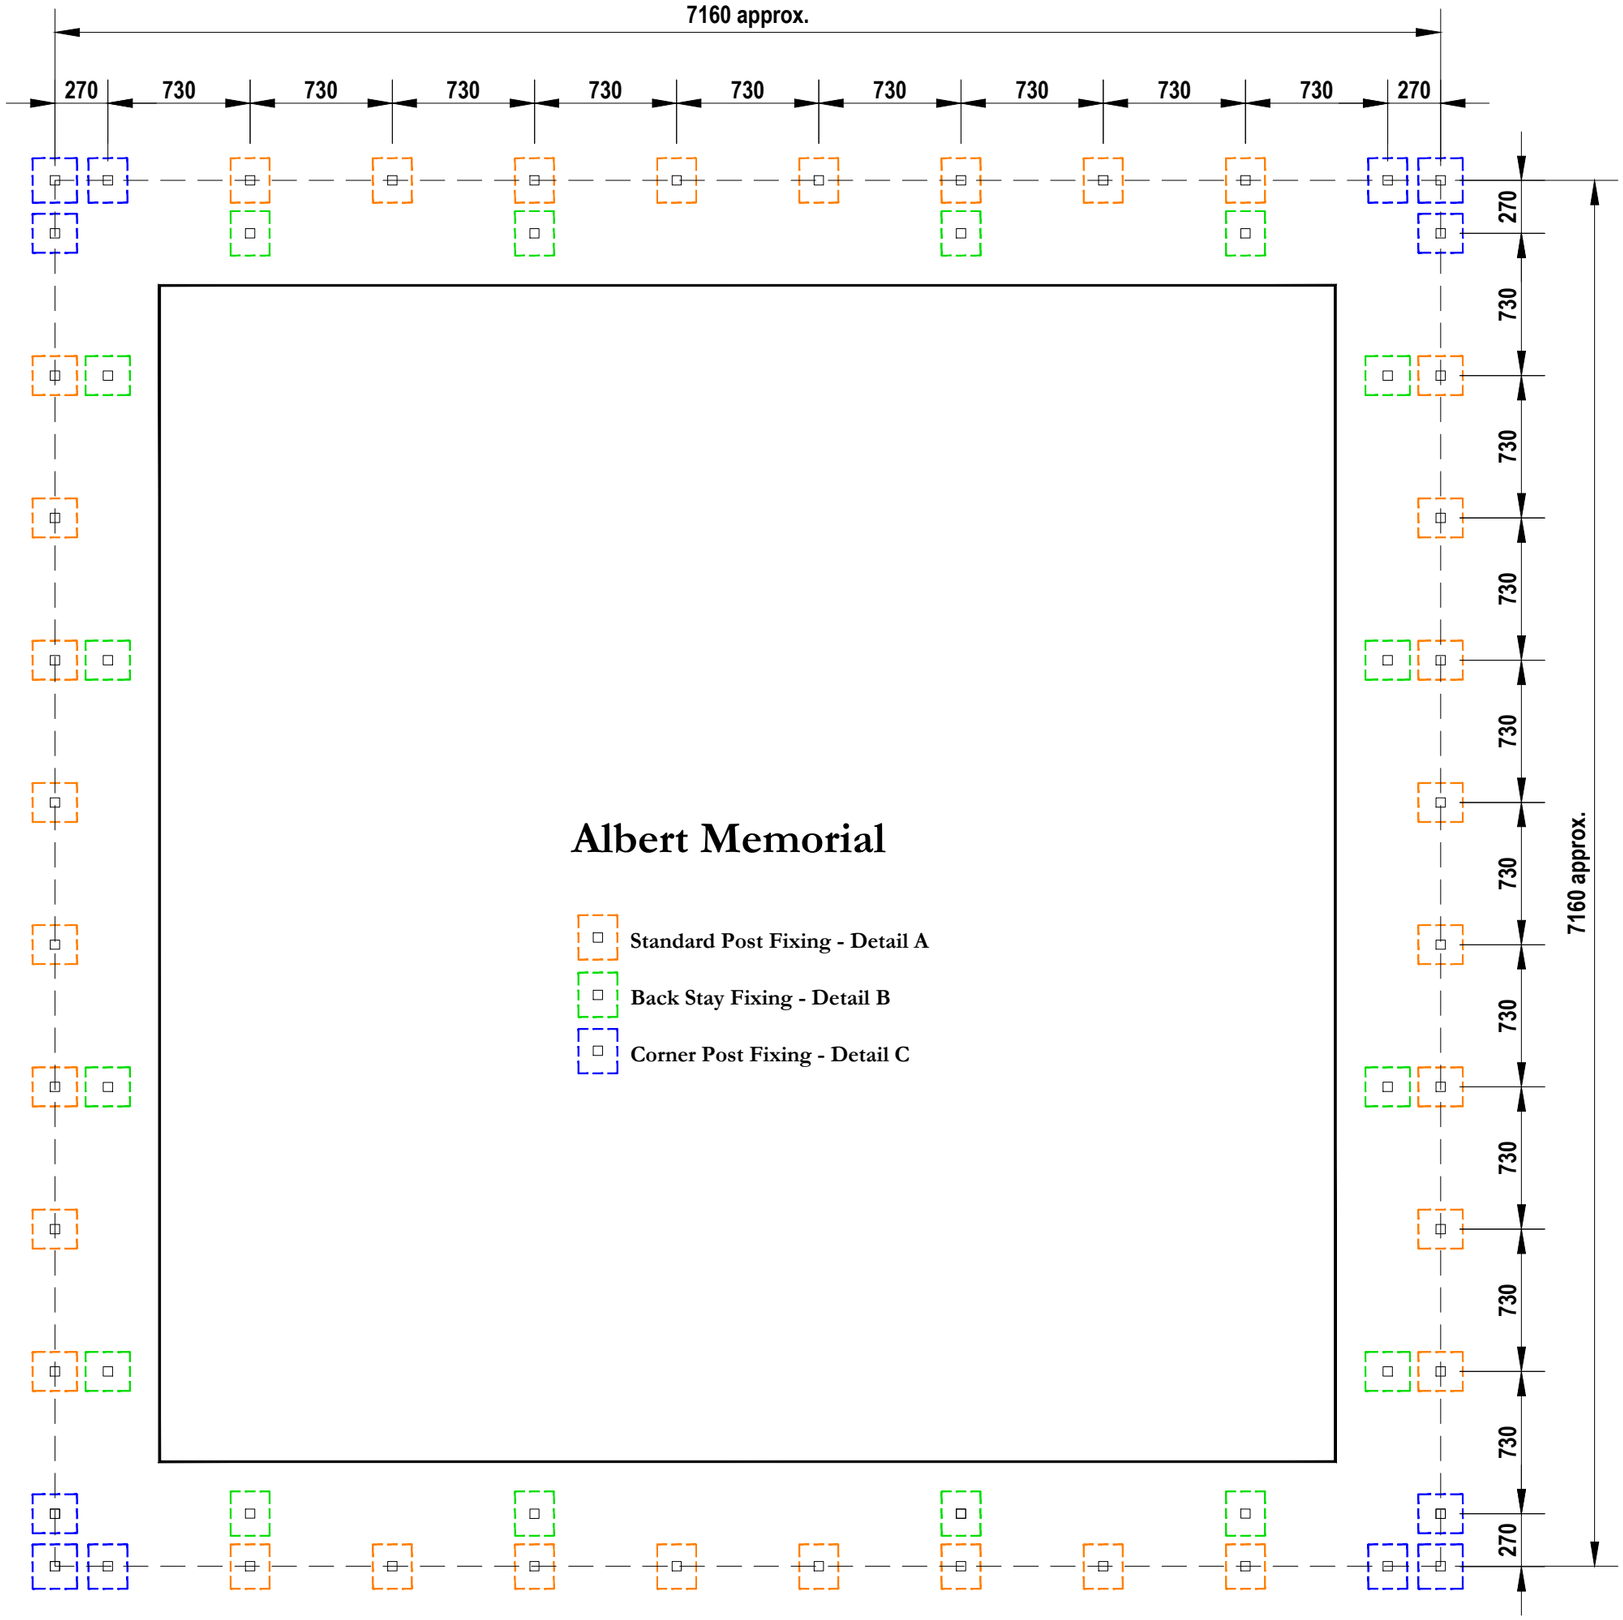

Albert Memorial Railings - Fixings Plan