


DO NOT SCALE FROM THIS DRAWING - USE FIGURED DIMENSIONS ONLY. ALL DIMENSIONS ARE TO BE CHECKED ON SITE BEFORE WORK COMMENCES. COPYRIGHT OF KEPCZYK SANDERSON + ASSOCIATES LTD.

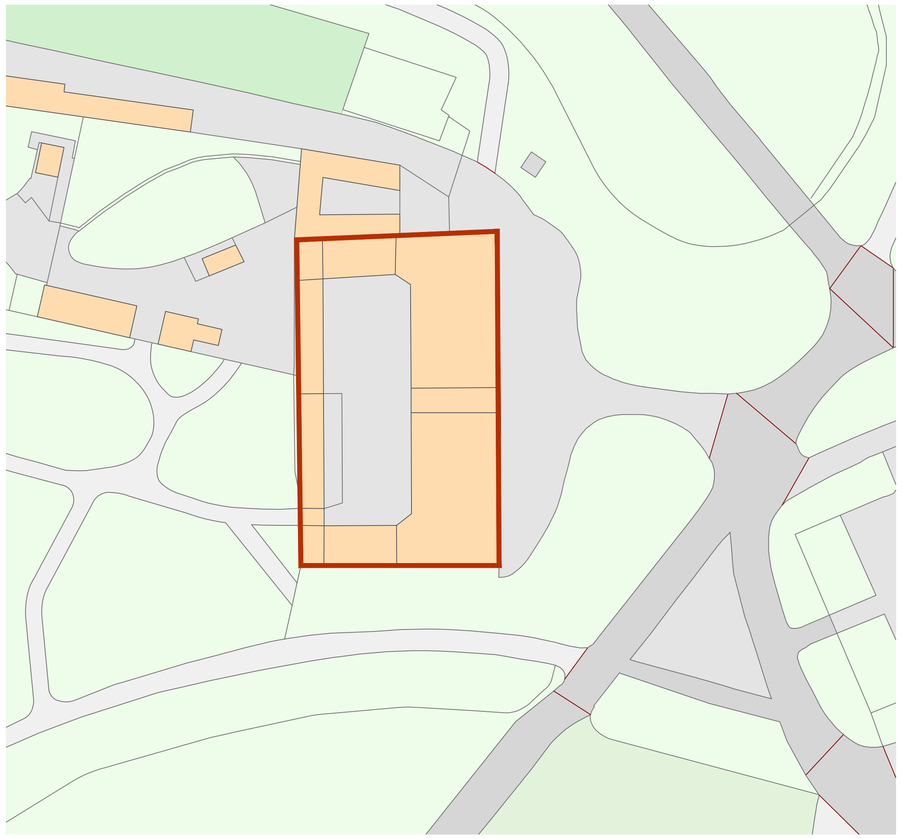

SITE LOCATION PLAN
SCALE 1:500 @A1
1:500

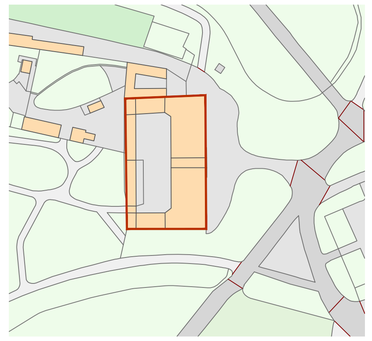

SITE LOCATION PLAN
1:1250

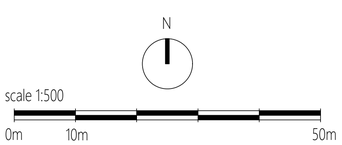

KEPCZYK SANDERSON + ASSOCIATES
ARCHITECTS I SURVEYORS I HISTORIC BUILDING CONSULTANTS
15 Wilmslow Road, Handforth SK9 3EN T: 01625 400503 W: www.ks-a.co.uk

Project:	Heaton Park Farm Centre: Fabric Repairs			Project No:	
Client:	Manchester City Council - Heaton Estate			2225	
Drawing Title:	Site Location Plan			Drawing No:	Rev.
Date:	Sep 2026	Drawn By:	FDS/DK	Scale: 1:500 @ A1	01 /