

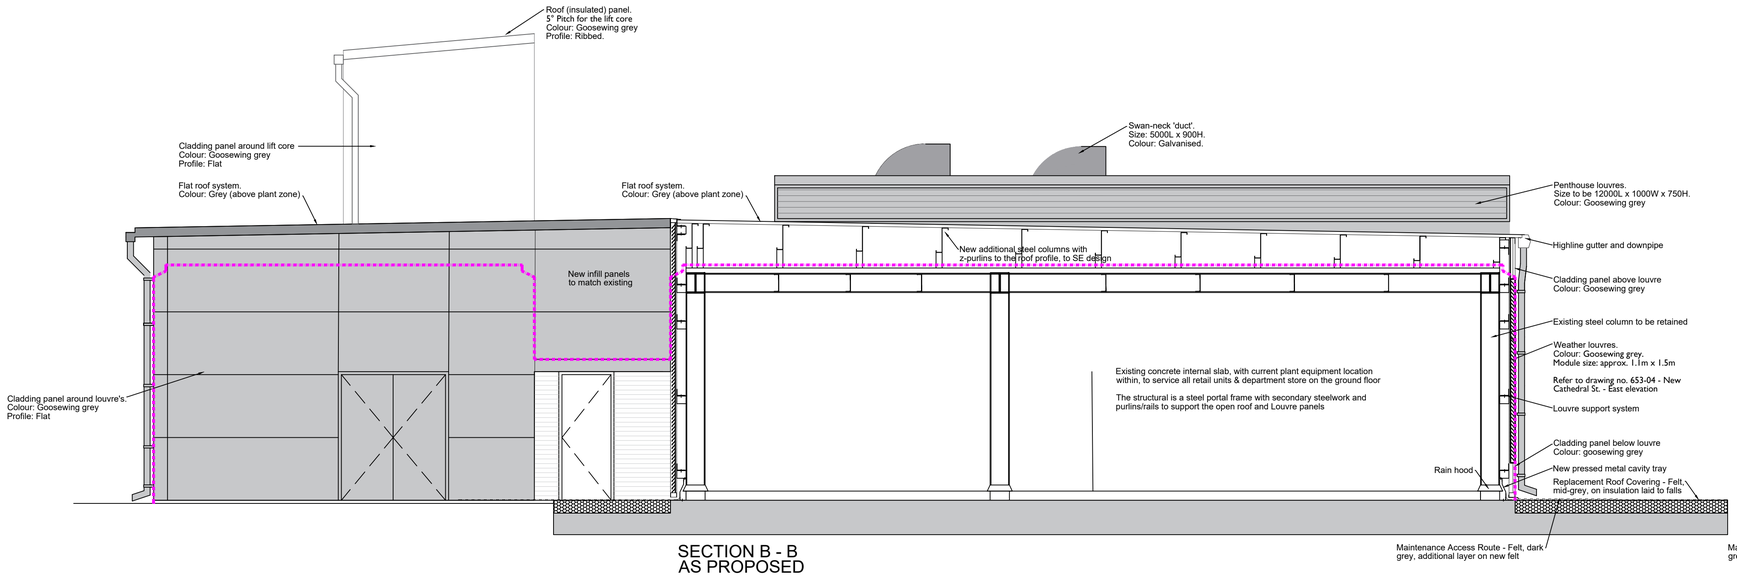



SECTION B - B
AS PROPOSED

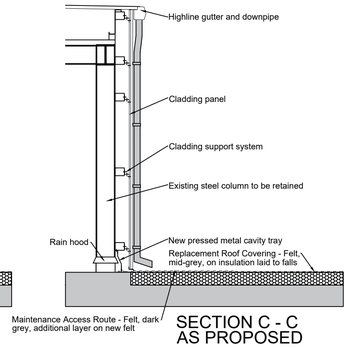

SECTION C - C
AS PROPOSED

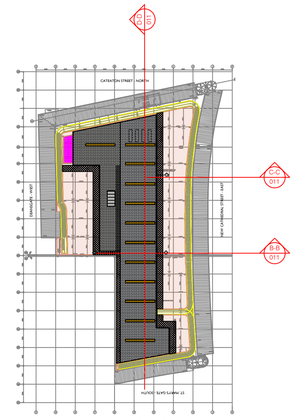


KEY PLAN - PROPOSED

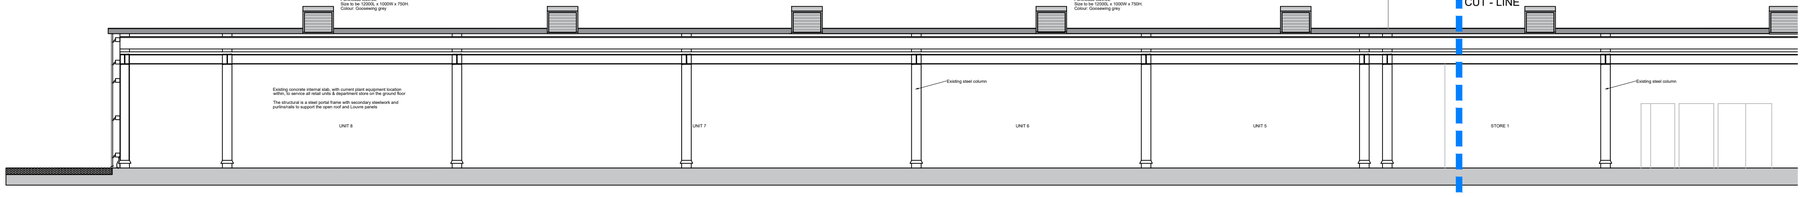

SECTION D - D
AS PROPOSED

1:100

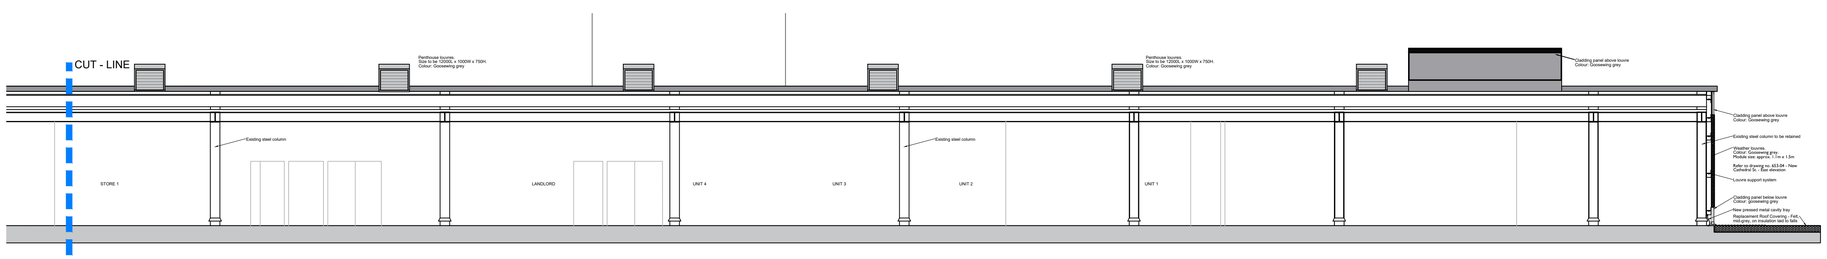

SECTION D - D
AS PROPOSED

1:100

KEY:

Original height of plant area

0.5
1 2 3 4 5 metres

Rev	Description	Date	By	Checked

Jones Lang laSalle Ltd
Landmark St. Peter's Square
1 Oxford Street
Manchester M1 4PB
+44 (0)161 828 6440
jll.co.uk/manchester

Client
M&G REAL ESTATE & GLOBAL MUTUAL

Project
NEW CATHEDRAL STREET

Description
LOUVRE & RAINSCREEN SECTIONS
AS PROPOSED

Scale
1:50 & 1:100

Date
11/12/2025

By
TRP

Checked

Job
653

Drg
653 - 011

Rev

DO NOT SCALE THIS DRAWING. CHECK ALL DIMENSIONS ON SITE

THIS DRAWING IS PROTECTED BY COPYRIGHT. IT MAY NOT BE REPRODUCED IN ANY FORM BY ANY MEANS FOR ANY PURPOSE, WITHOUT GAINING PRIOR WRITTEN PERMISSION FROM JLL