
Notes




1 **North EXISTING**
1 : 50



2 **East EXISTING**
1 : 50

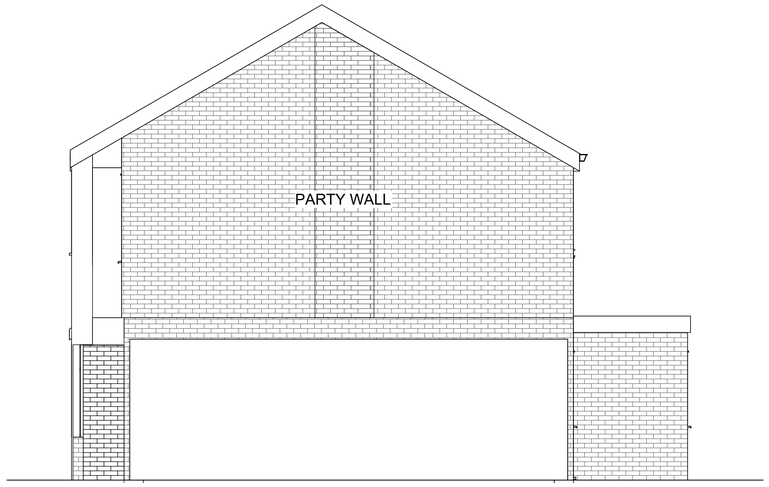

4 **South EXISTING 01**
1 : 50

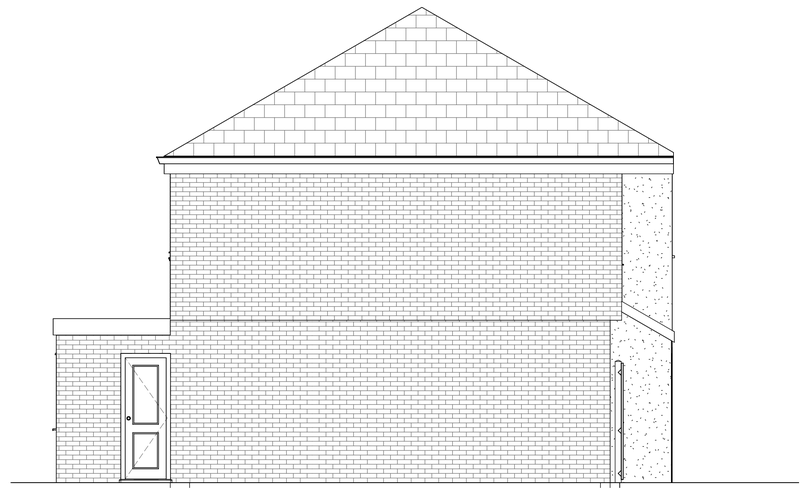

5 **West EXISTING**
1 : 50

1m 5m

Rev	Description	Date	Dr by	App by

original by	date created	approved by
NK	01/09/26	NK

NK Architectural
Enquiries@nkarchitectural.co.uk
0161 726 5240
www.NKARCHITECTURAL.co.uk

client name
OWNER - 226 Brantingham road, M21 0TX

project
SIDE AND REAR SINGLE STOREY EXTENSION

drawing
EXISTING ELEVATIONS

computer file	plot date
C:\Users\NKARC\OneDrive\Documents\Revit Projects\226 Brantingham road, M21 0TX\226 Brantingham road, M21 0TX_central.rvt	
project number: 2026.0042.2972	scale: 1 : 50 @A1
drawing number: A102	rev:	issue status: PLANNING

This drawing is to be read in conjunction with all related drawings. All dimensions must be checked and verified on site before commencing any work or producing shop drawings. The originator should be notified immediately of any discrepancy.
This drawing is copyright and remains the property of NK Architectural.