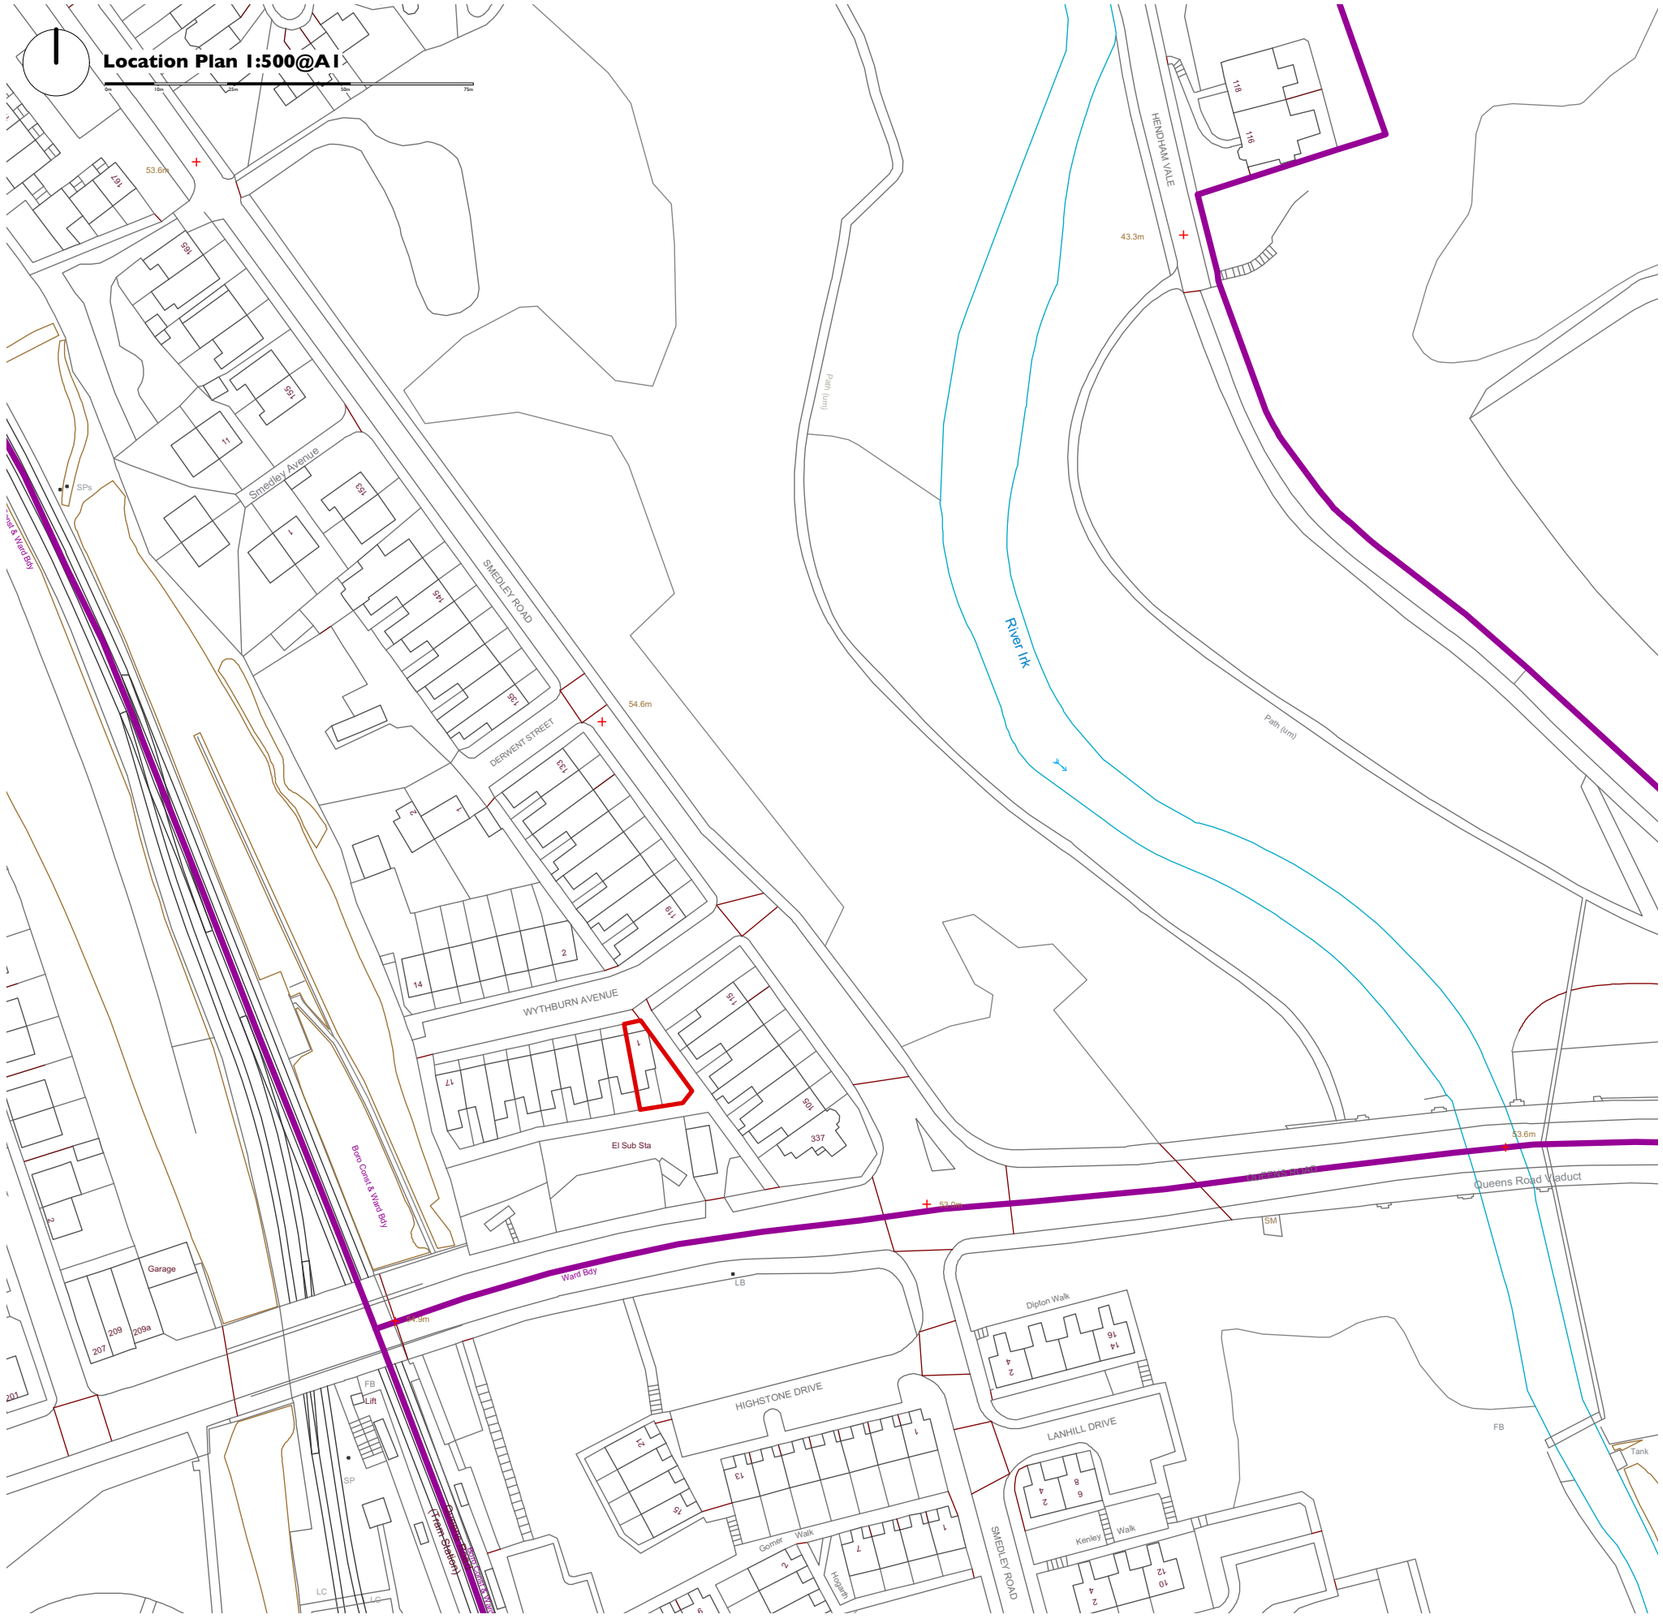


© re|form architects

note:

This drawing is copyright.

Do not scale off dimensions, all dimensions are to be checked on site by contractor. Contractor to report any dimensional discrepancies, errors or omissions prior to commencing on site.

Make Good to all surfaces disturbed

ALL STRUCTURAL STEELWORK AND RELATING STRUCTURES TO BE TO THE STRUCTURAL ENGINEERS DESIGNS, CALCULATIONS AND CONFIRMATION. THIS DRAWING IS TO BE READ IN CONJUNCTION WITH ALL THE APPROPATE STRUCTURAL ENGINEER'S INFORMATION.

IF IN ANY DOUBT ASK

ALL DIMENSIONS TO BE TAKEN AS A GUIDE ONLY AND ARE ALL SUBJECT TO THE EXISTING BUILDING AND SITE CONSTRAINTS, ALL TO BE CONFIRMED ON SITE.

Rev.	Date	Comment

re|form

[architects and urban strategists] ltd

14 Athol Road | Whalley Range| Manchester | M16 8QN
T+44[0] 7976 760 680
e| studio@rzaus.co.uk

Client

ML Care Group Ltd

Project Title

Proposed Works to 1 Wythburn Avenue, Cheetham Hill, Manchester

Drawing Title

Location Plan As Existing

Status

Scale

1:1250@A1

Job No.

C|ML|26-510

Drawing No.

001

Rev.