
Site Location Plan 1:1 250

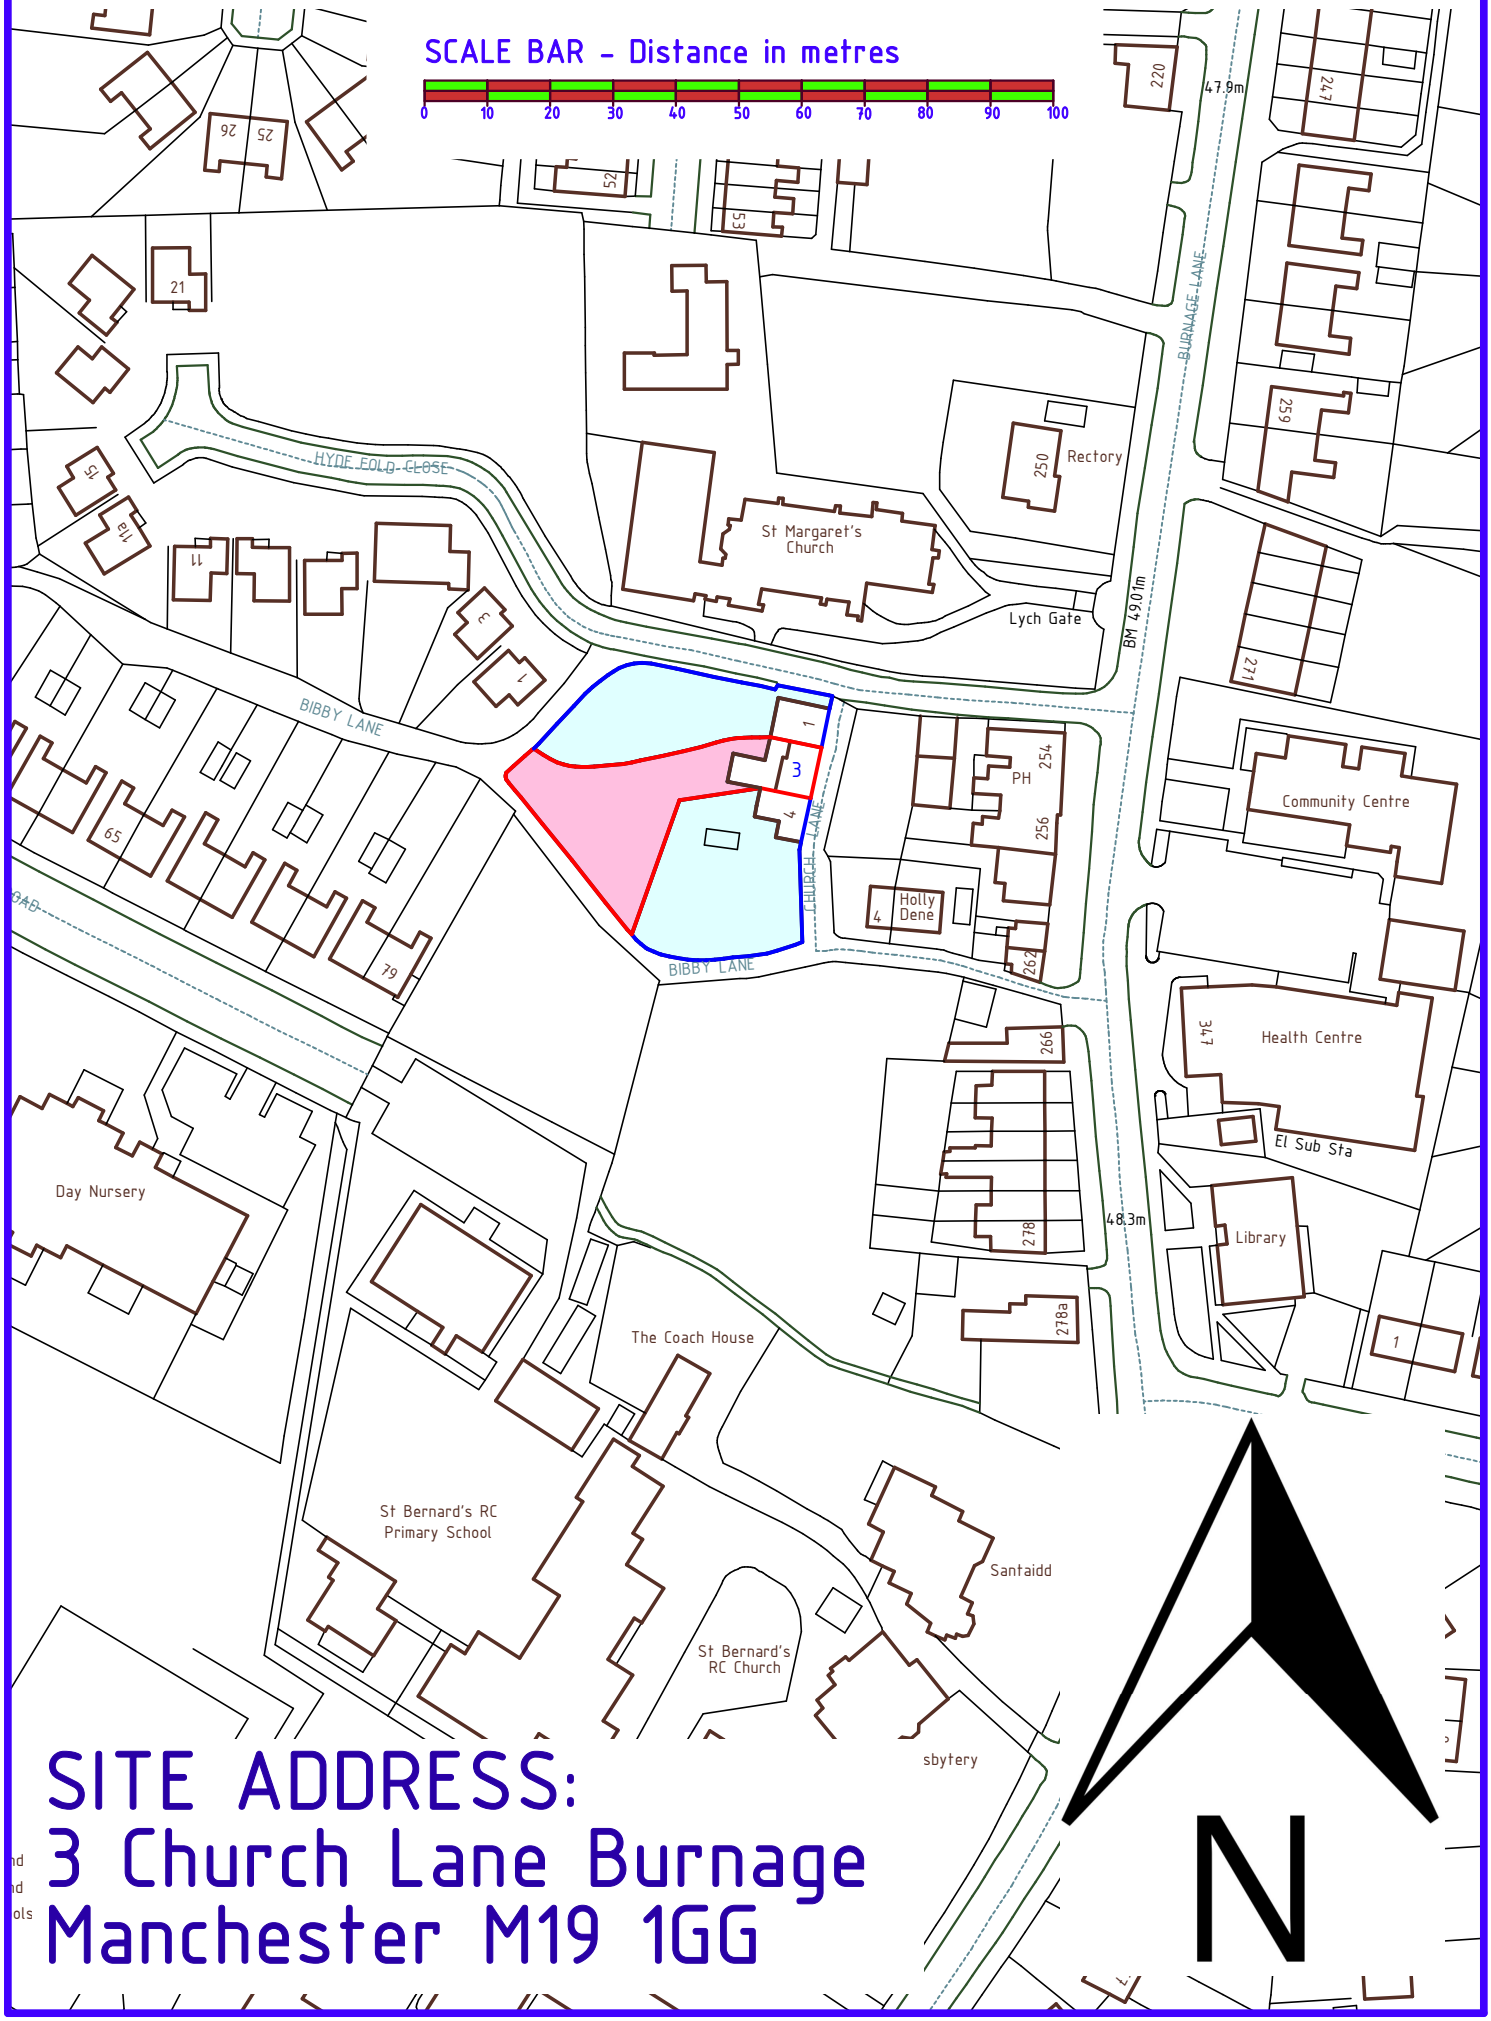

SITE ADDRESS:
3 Church Lane Burnage
Manchester M19 1GG